

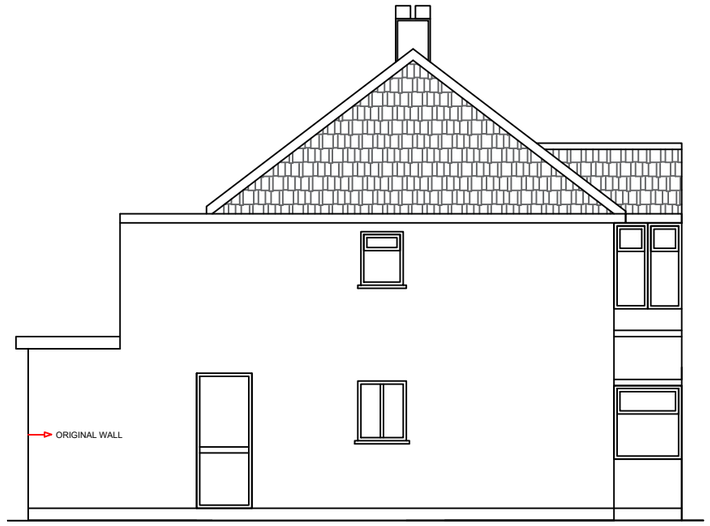



EXISTING SIDE ELEVATION A

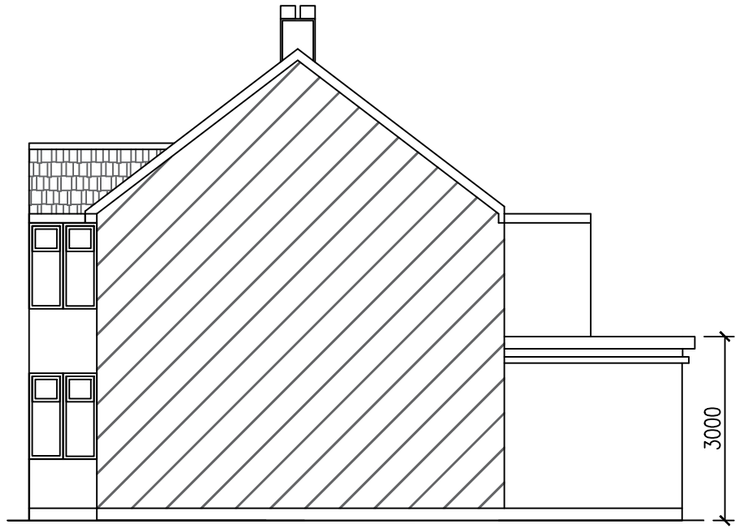


EXISTING SIDE ELEVATION B

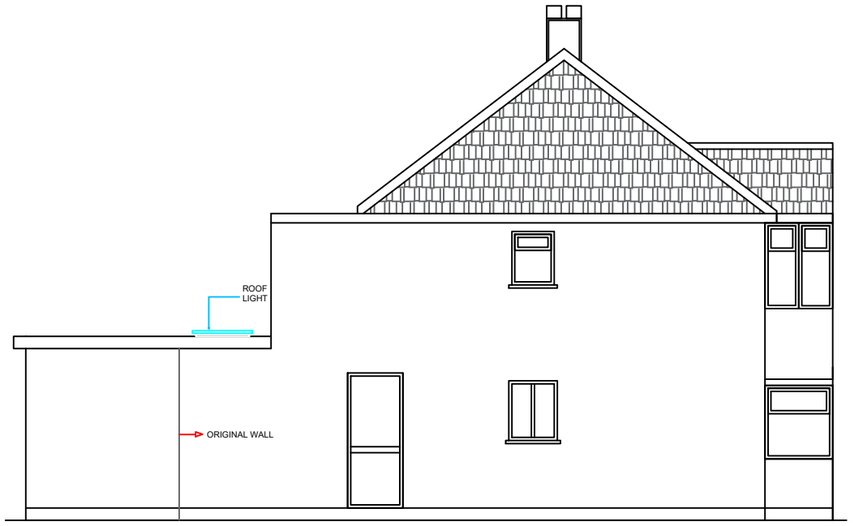

PROPOSED SIDE ELEVATION A

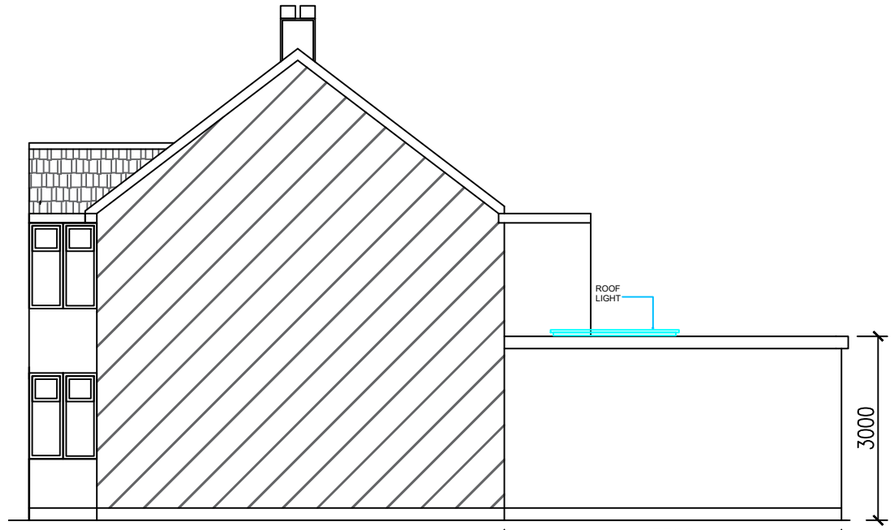

PROPOSED SIDE ELEVATION B

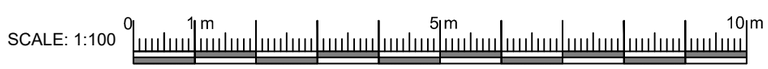

E PROJECT BOARD LTD

E PROPOJECT BOARD LTD
SUITE 300, CUMBERLAND HOUSE
80 SCRUBS LANE,WHITE CITY
NW10 6RF
E:fahir@eprojectboard.com
Mob:07507484719

PROJECT	DRAWING TITLE	SITE ADDRESS
SINGLE STOREY REAR EXTENSION	EXISTING AND PROPOSED SIDE ELEVATION	13 PAIGNTON ROAD HA4 0BU

DRAWINGS RECORD

ISSUE TO	NO	DATE OF ISSUE
CLIENT	1	12-06-2026
PL OFFICE	1	12-06-2026
B R OFFICE	1	20-07-2026

REVISION REC

NO	DATE	NO	DATE

GEN DETAILS

SCALE: 1:100 & A 3
DRAWING NO: ECDL/R517/H/P/3
DATE: 20-07-2026

SHEET NO

3&A3