

PROJECT

03 Marlborough
Parade, Uxbridge


GRAPHIC SCALE 50 @ A3

01.01.25


METRES

NO. 04


ELECTRIC
FOLDING
CANOPY

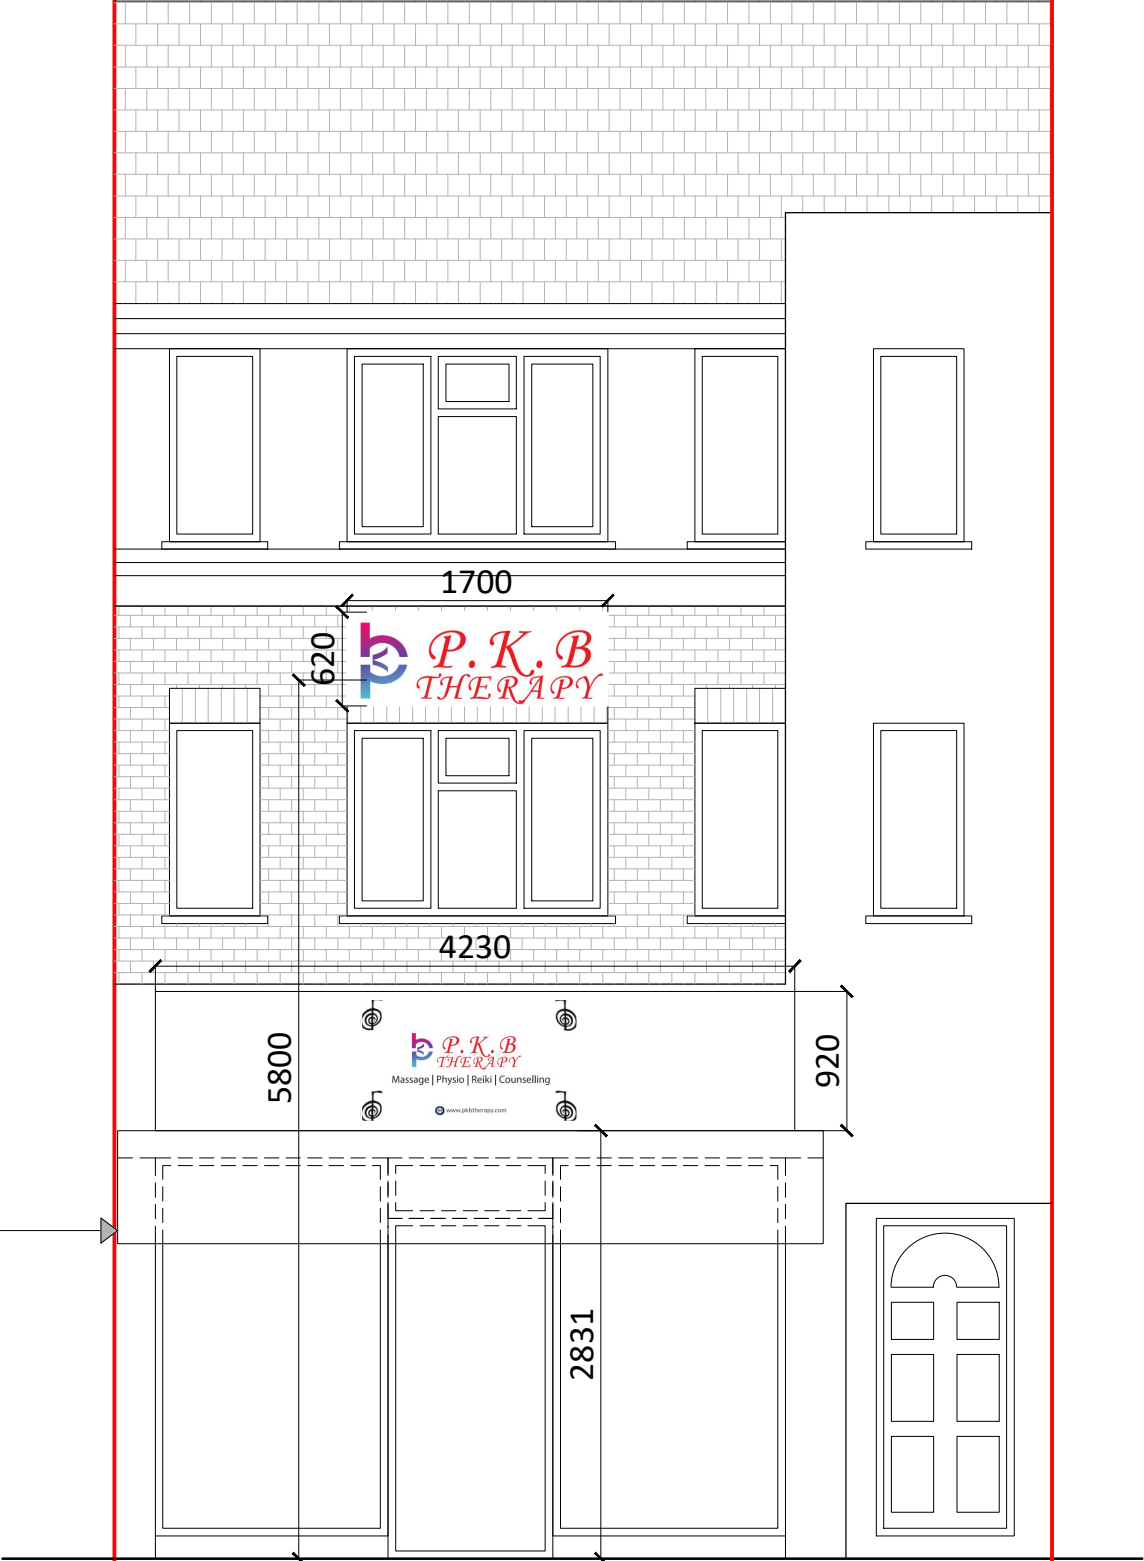


PROPOSED FRONT ELEVATION

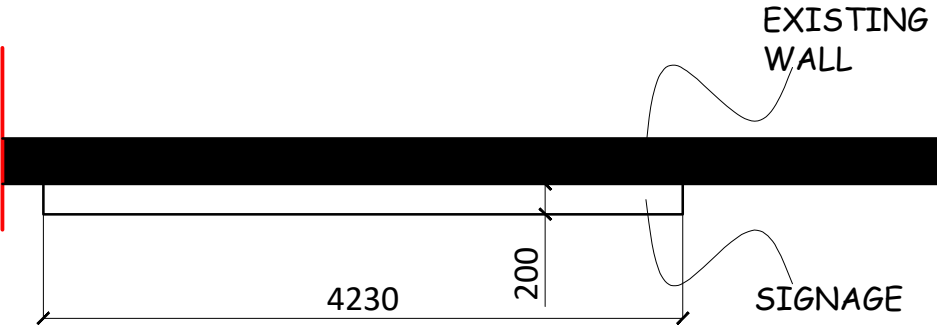

PLAN

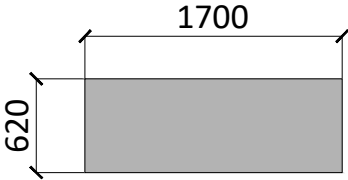

PROPOSED HOARDING

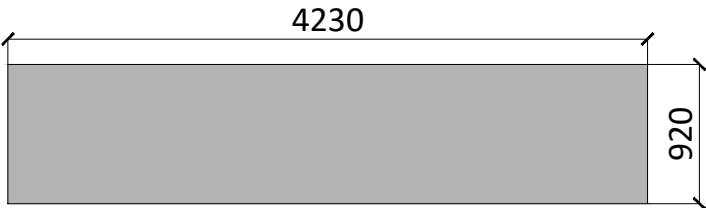

PROPOSED SIGNAGE

A 22.05.2020 RESENT TO
PLANNING
01.03.2020 SUBMITTED TO
PLANNING DEPT

NOTE
Do not scale from this drawing. All
dimensions and levels must be checked and
verified on site by contractor, specialist,
manufacturer prior to commencement of
work and discrepancies must be reported to
Perceiving Designs Ltd in writing before
proceeding.
The design materials, specification are
copyright protected and must not be copied
or transmitted without our prior written
permission. Copyright infringements shall be
legally enforced and pursued.
Client is responsible for all aspects relating to
the Party Wall etc. Act 1996.
Contractor is responsible for all aspects
relating to CDM Regulations.
Works should not commence before a
'Building Control' approval is received. Client
bears full responsibility for alterations due to
commencement of works prior to approval.
This drawing is intended to illustrate the
proposal only and cannot be used for
construction purposes without further
information.

SIGNAGE	DATE
03MP - 06A	02/20