


32, Highfield Drive

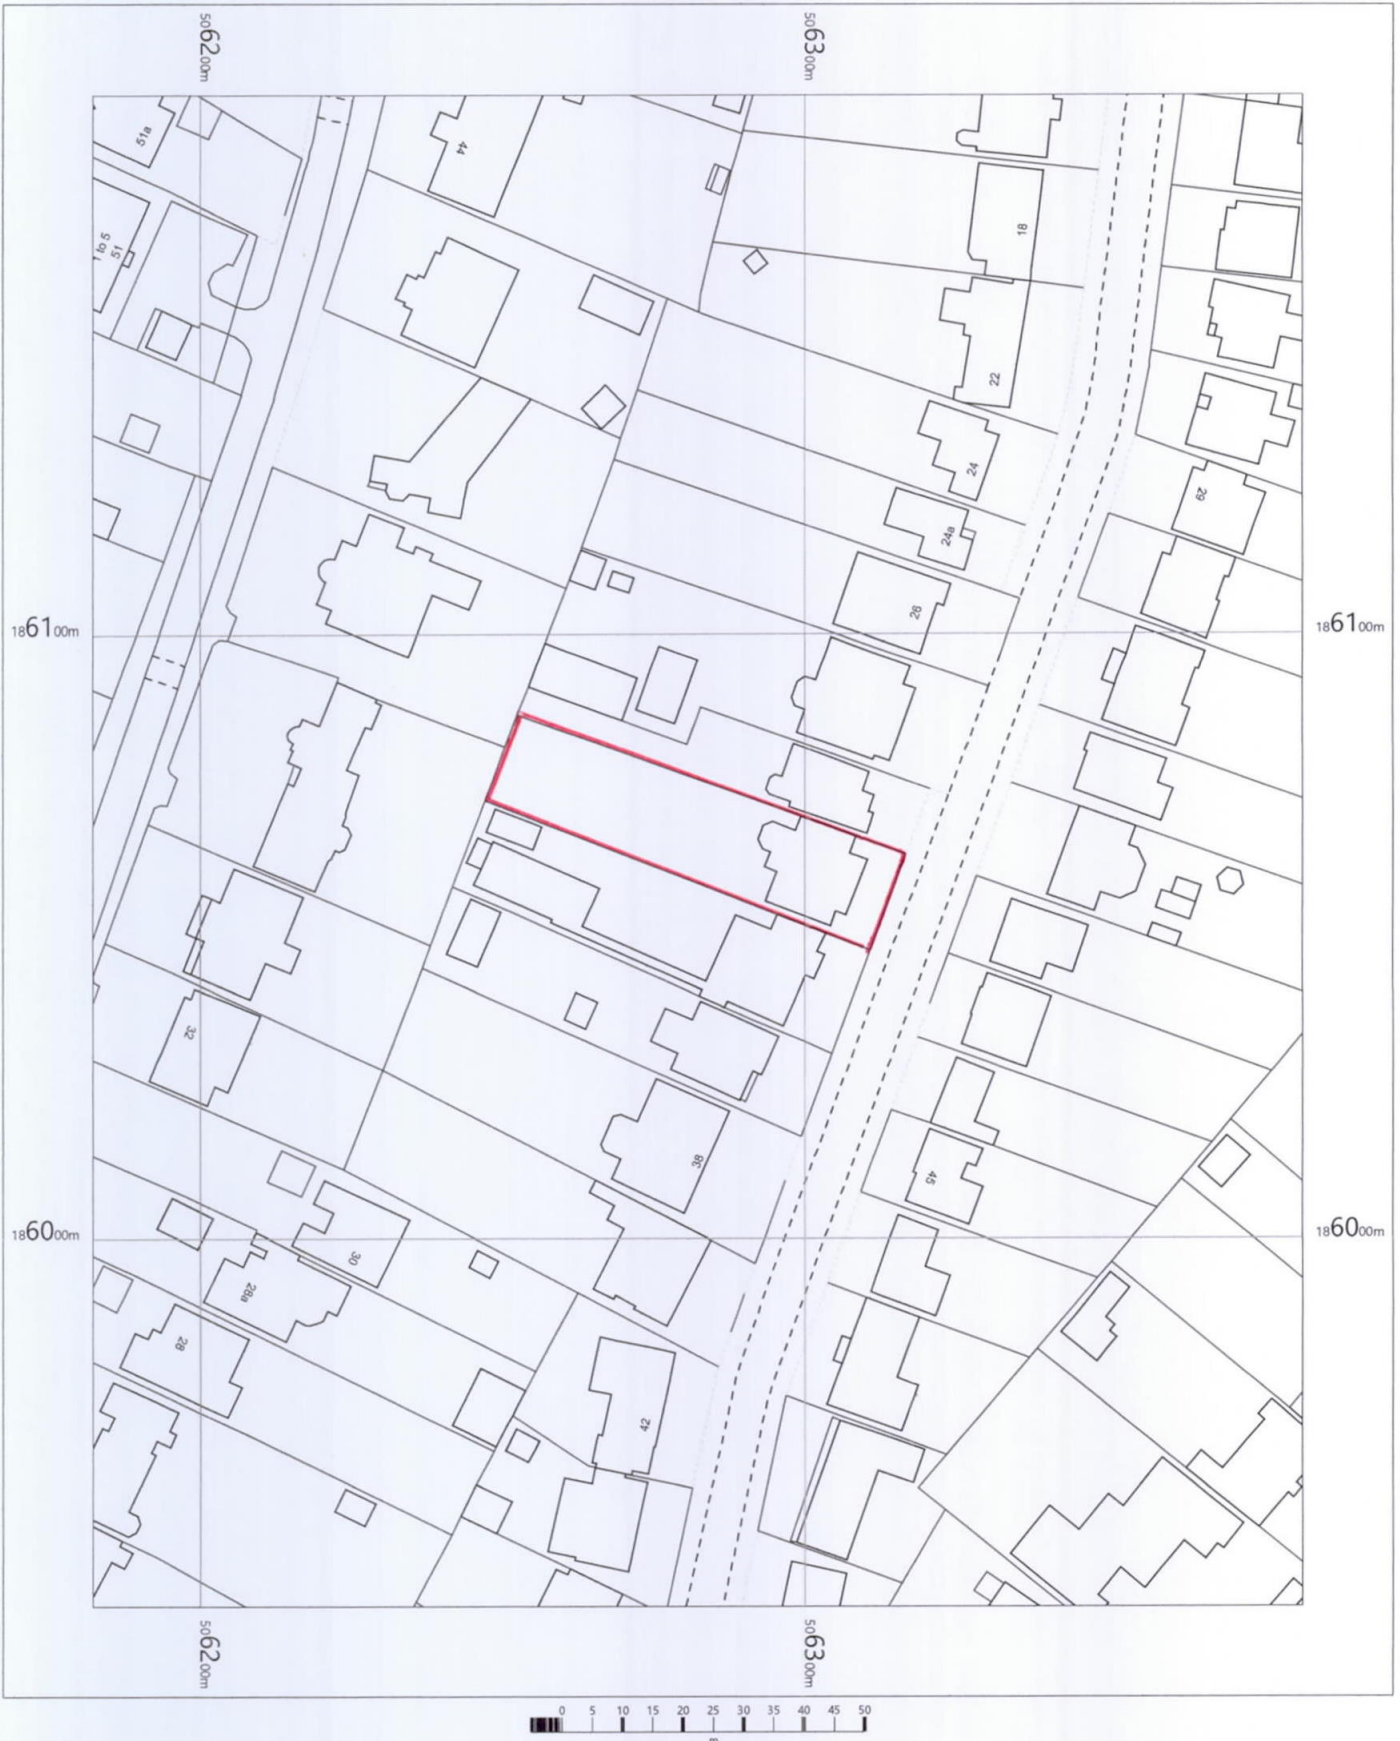

32, Highfield Drive
Ickenham
Uxbridge
UB10 8AN

OS MasterMap 1250/2500/10000 scale
Friday, October 9, 2020, ID: MDP-00907992
www.mapdataportal.co.uk

1:1250 scale print at A4, Centre: 506282 E, 186064 N

©Crown Copyright Ordnance Survey. Licence no. 100019980



MAPS@
Aworth
SURVEY CONSULTANTS