


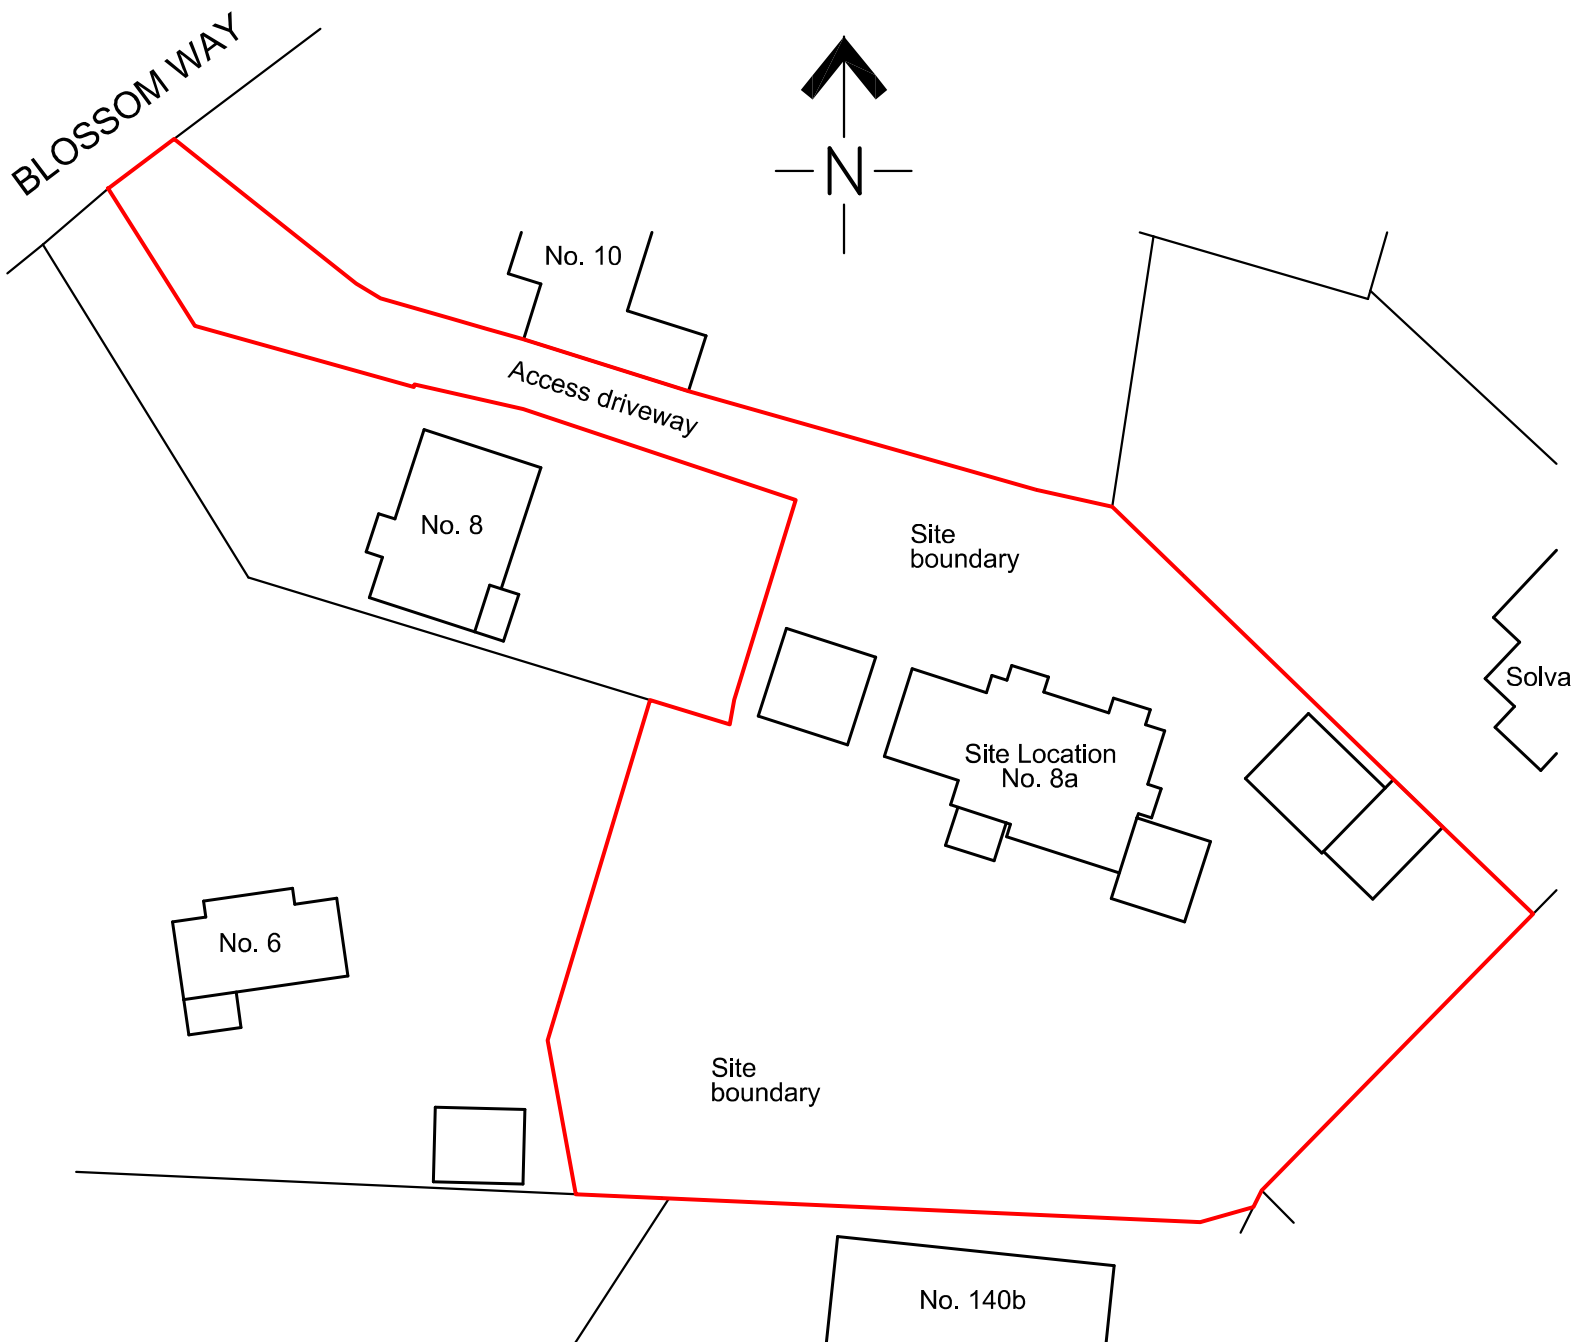

BLOCK PLAN
Scale 1:500

8A BLOSSOM WAY,
HILLINGDON UB10 9LL.

BLOCK PLAN

1:500 @ A4

MB / 3111 / 3