




FRONT ELEVATION




REAR ELEVATION




SIDE ELEVATION

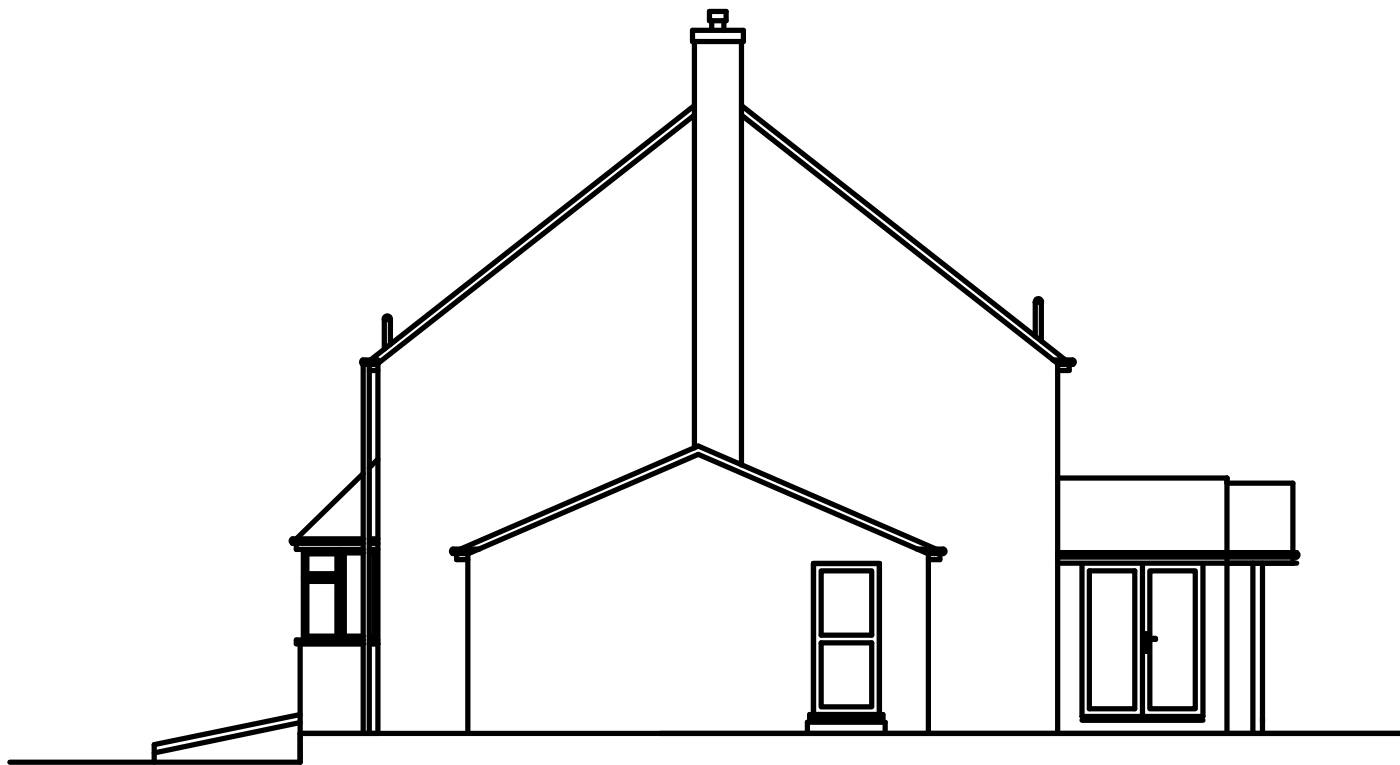

SIDE NW ELEVATION

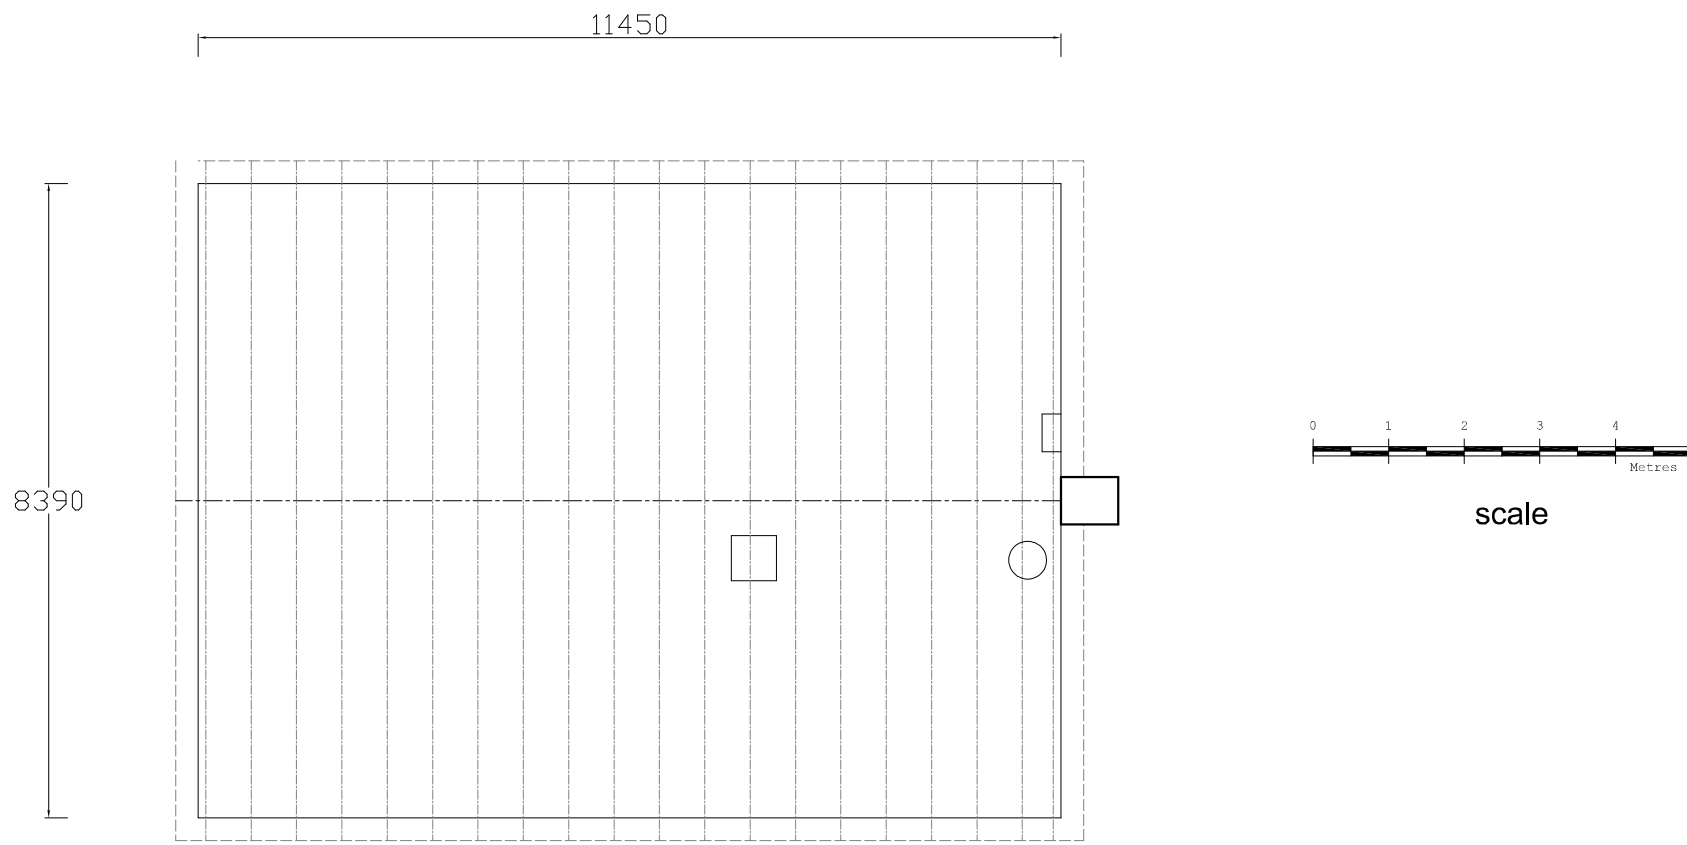


LOFT FLOOR PLAN

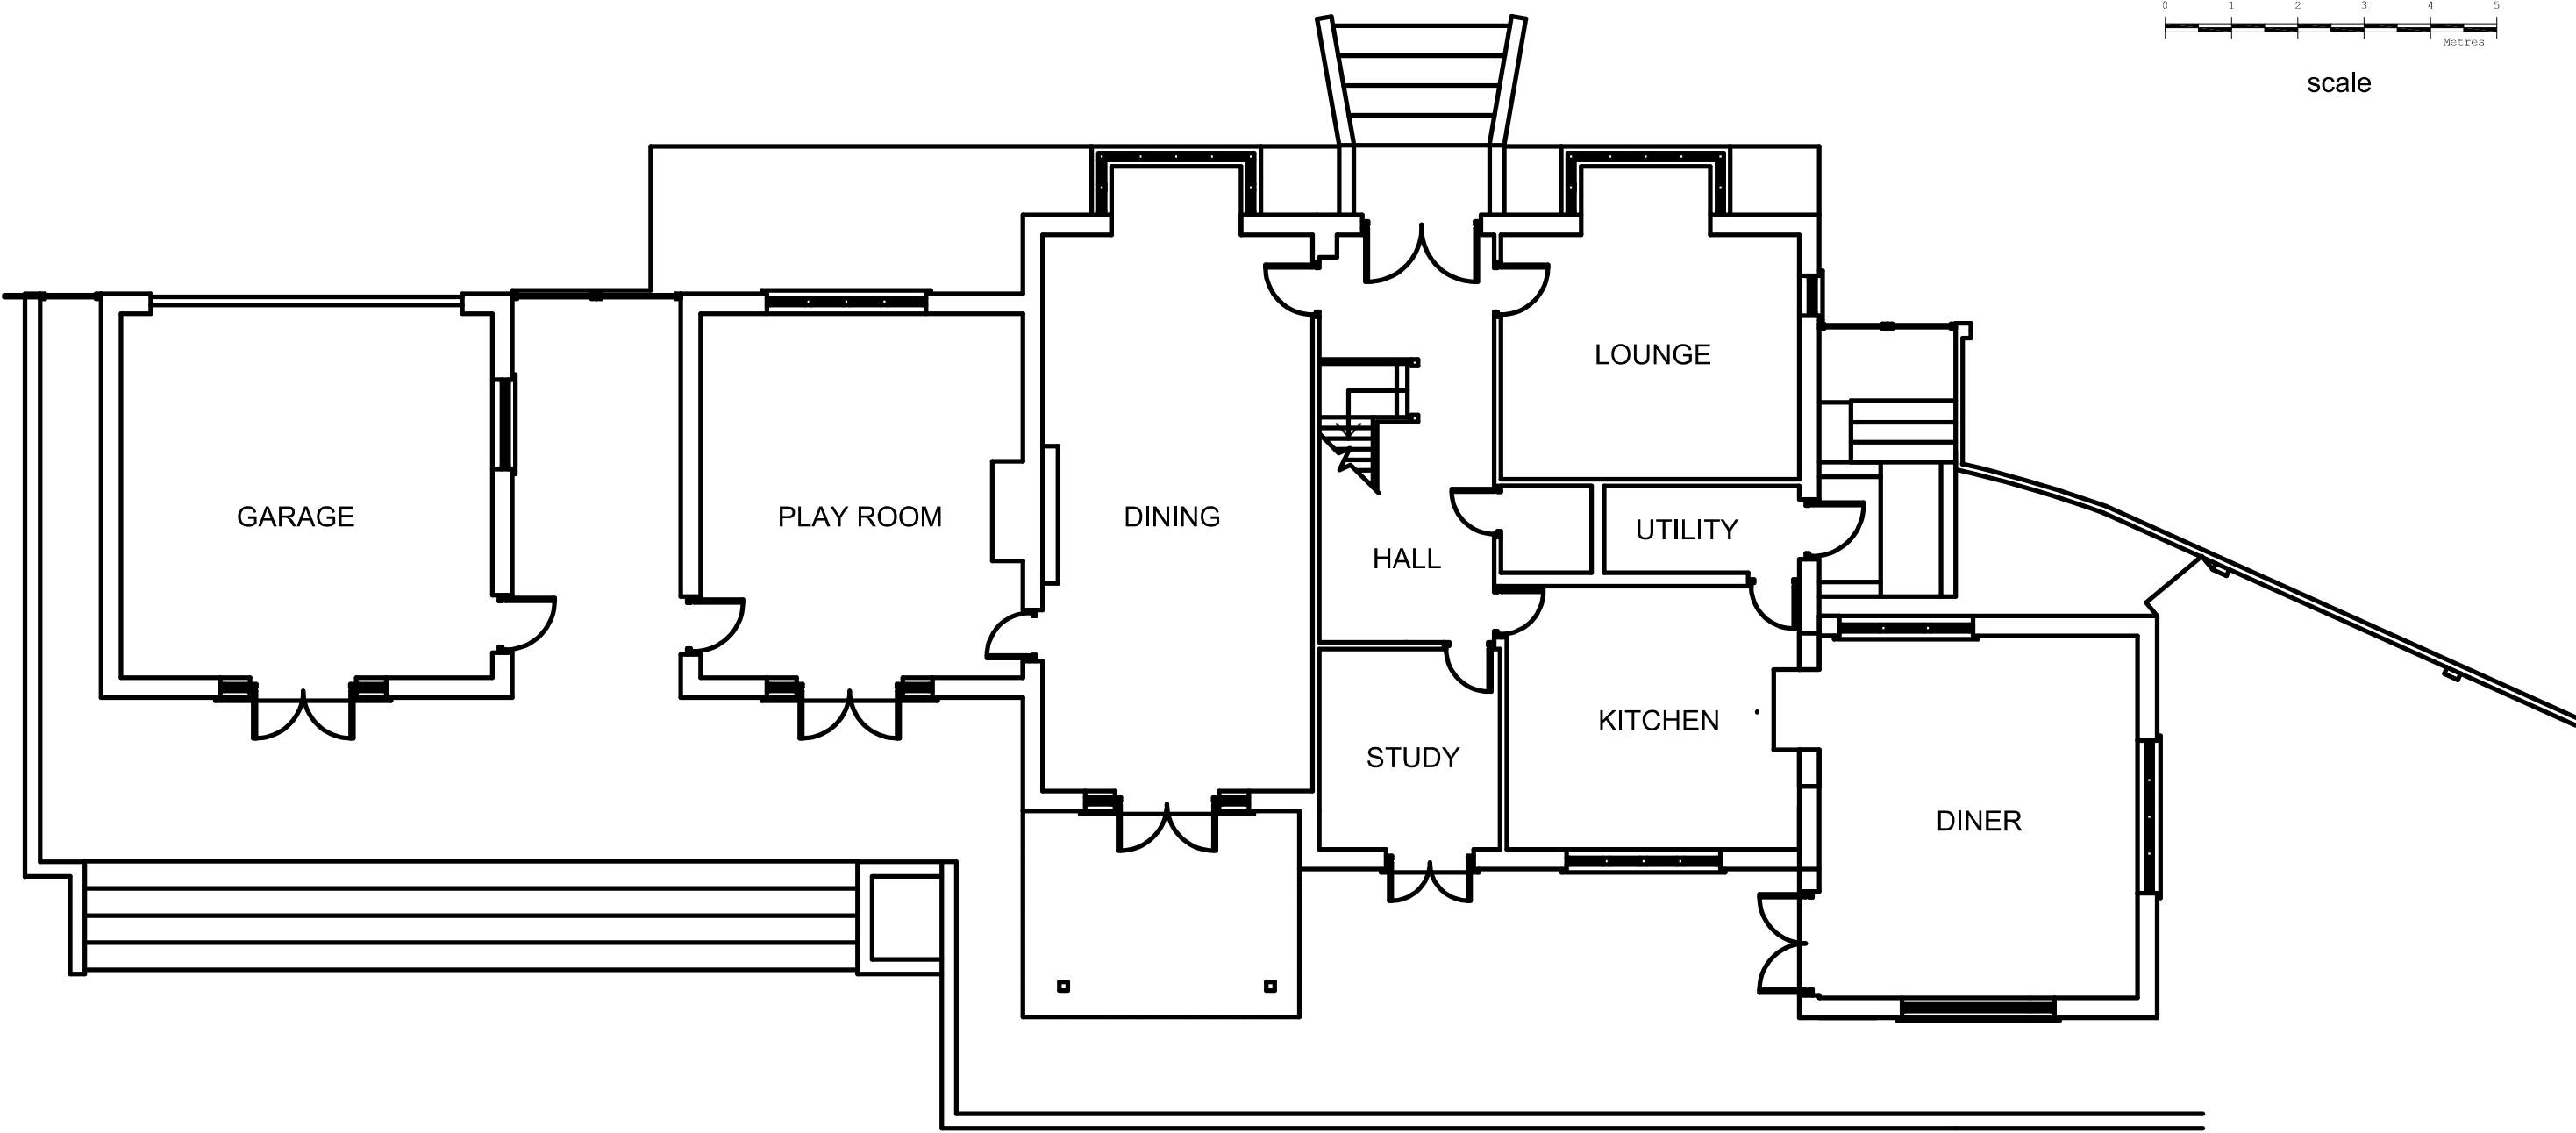

GROUND FLOOR PLAN



FIRST FLOOR PLAN

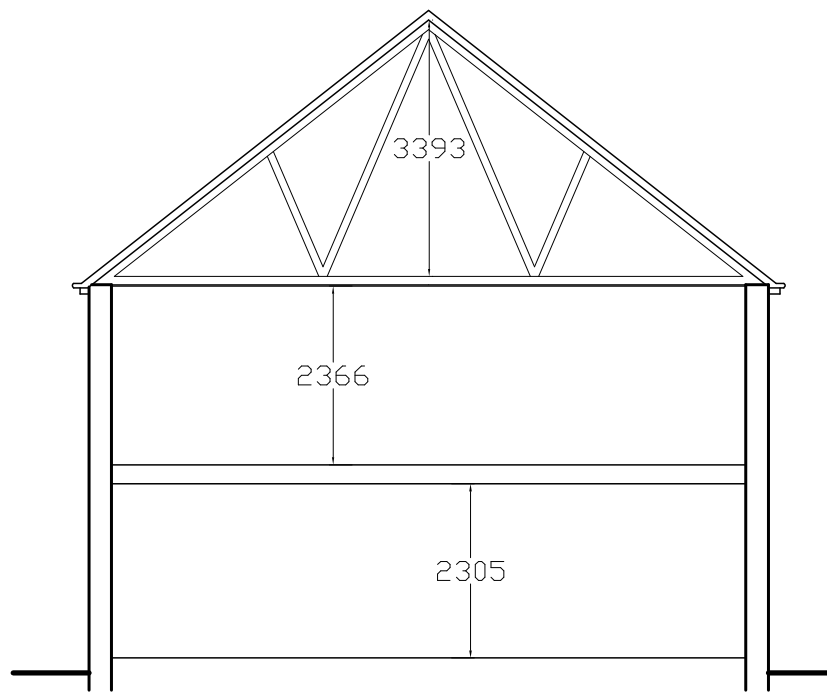

SECTION

Revision	Description	Date
This drawing must not be re-issued, loaned or copied without consent of M. Baldwin ©		
www.plansdesigned.co.uk		
Mark Baldwin (MRIC, MCIOB, MCIAT)		
CHARTERED SURVEYING & ARCHITECTURAL CO./ULTANT		
Telephone : 01895 254456		
Client:	Mr. & Mrs. G. Dhami.	
Project:	8A BLOSSOM WAY, HILLINGDON UB10 9LL.	
Description:	EXISTING PLANS & ELEVATIONS.	
Scale:	1:100 @ A1	Date: Nov 17
Project No:	MB / 3111 / 1	Rev. -