





FRONT ELEVATION

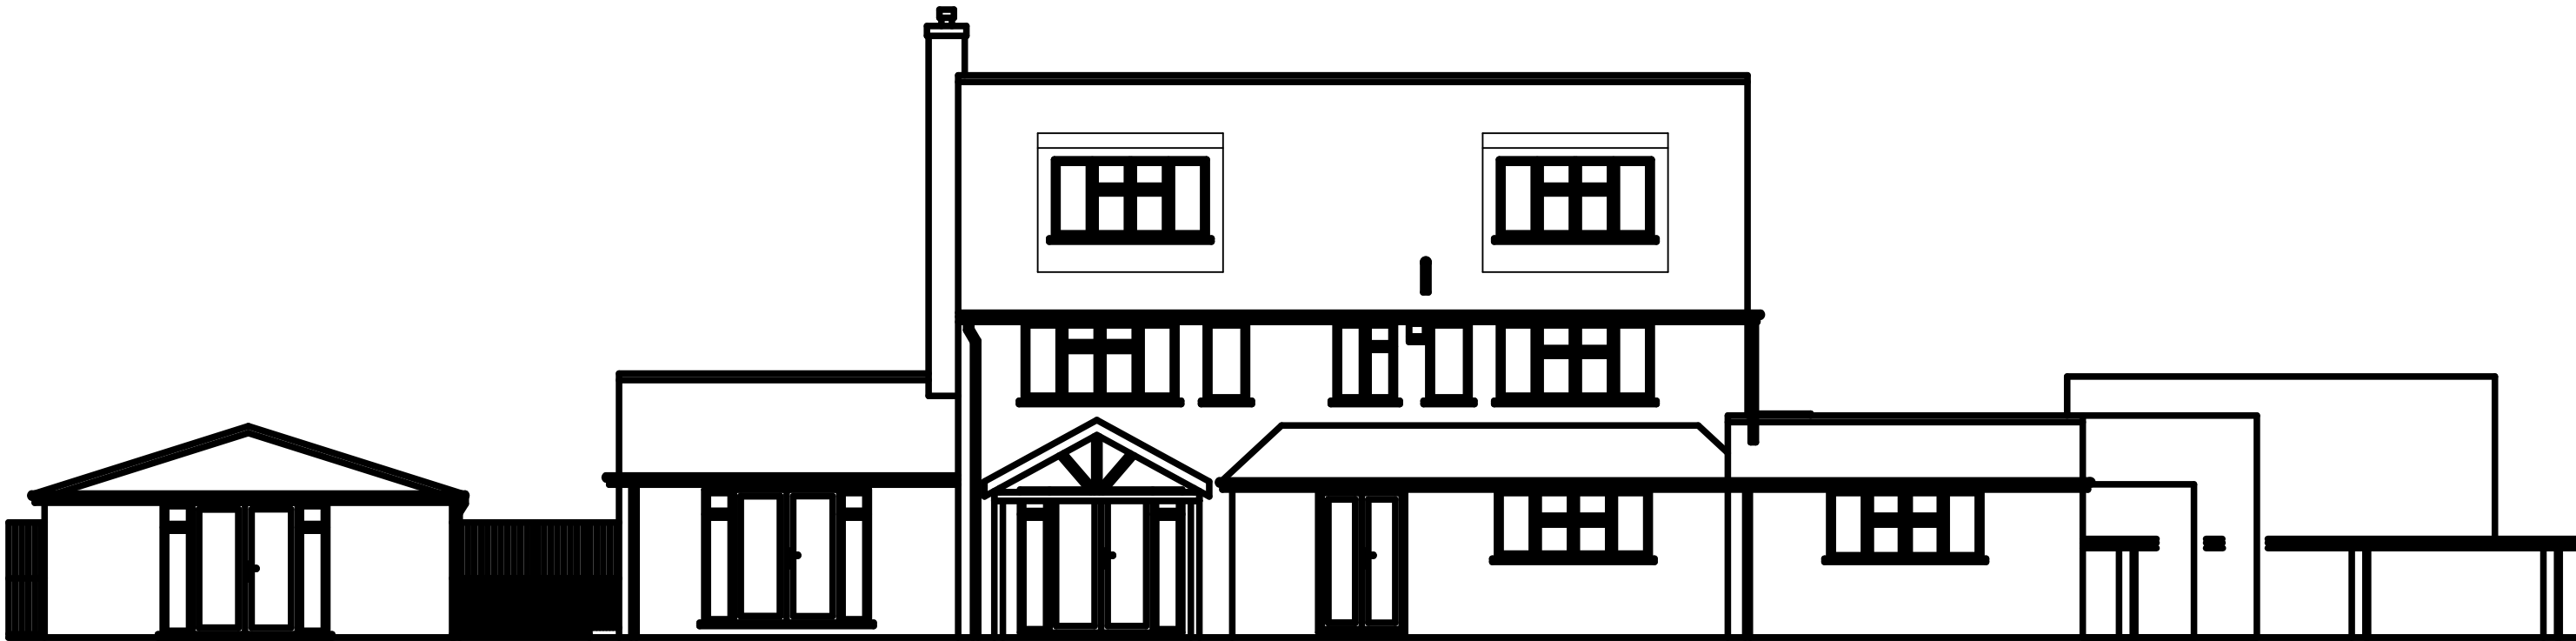


REAR ELEVATION




SIDE ELEVATION

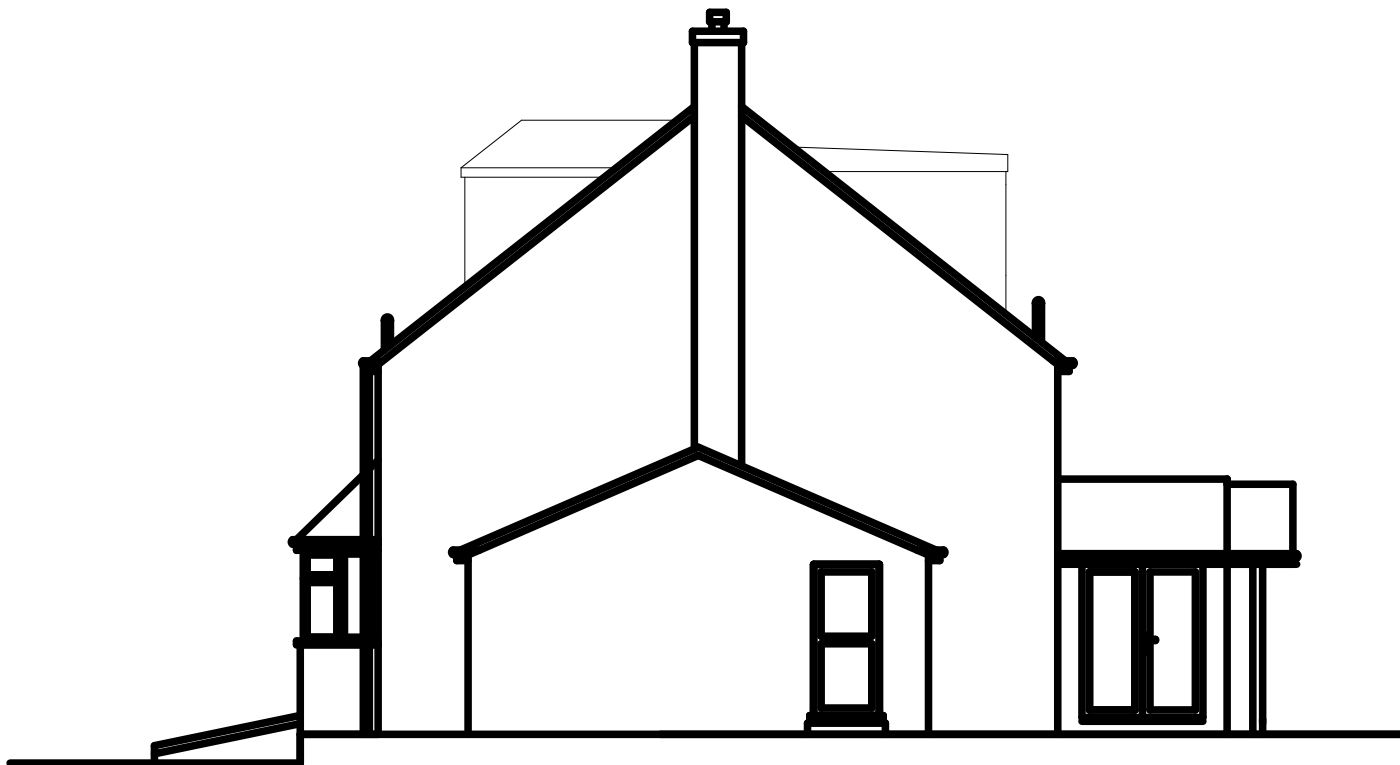


SIDE NW ELEVATION

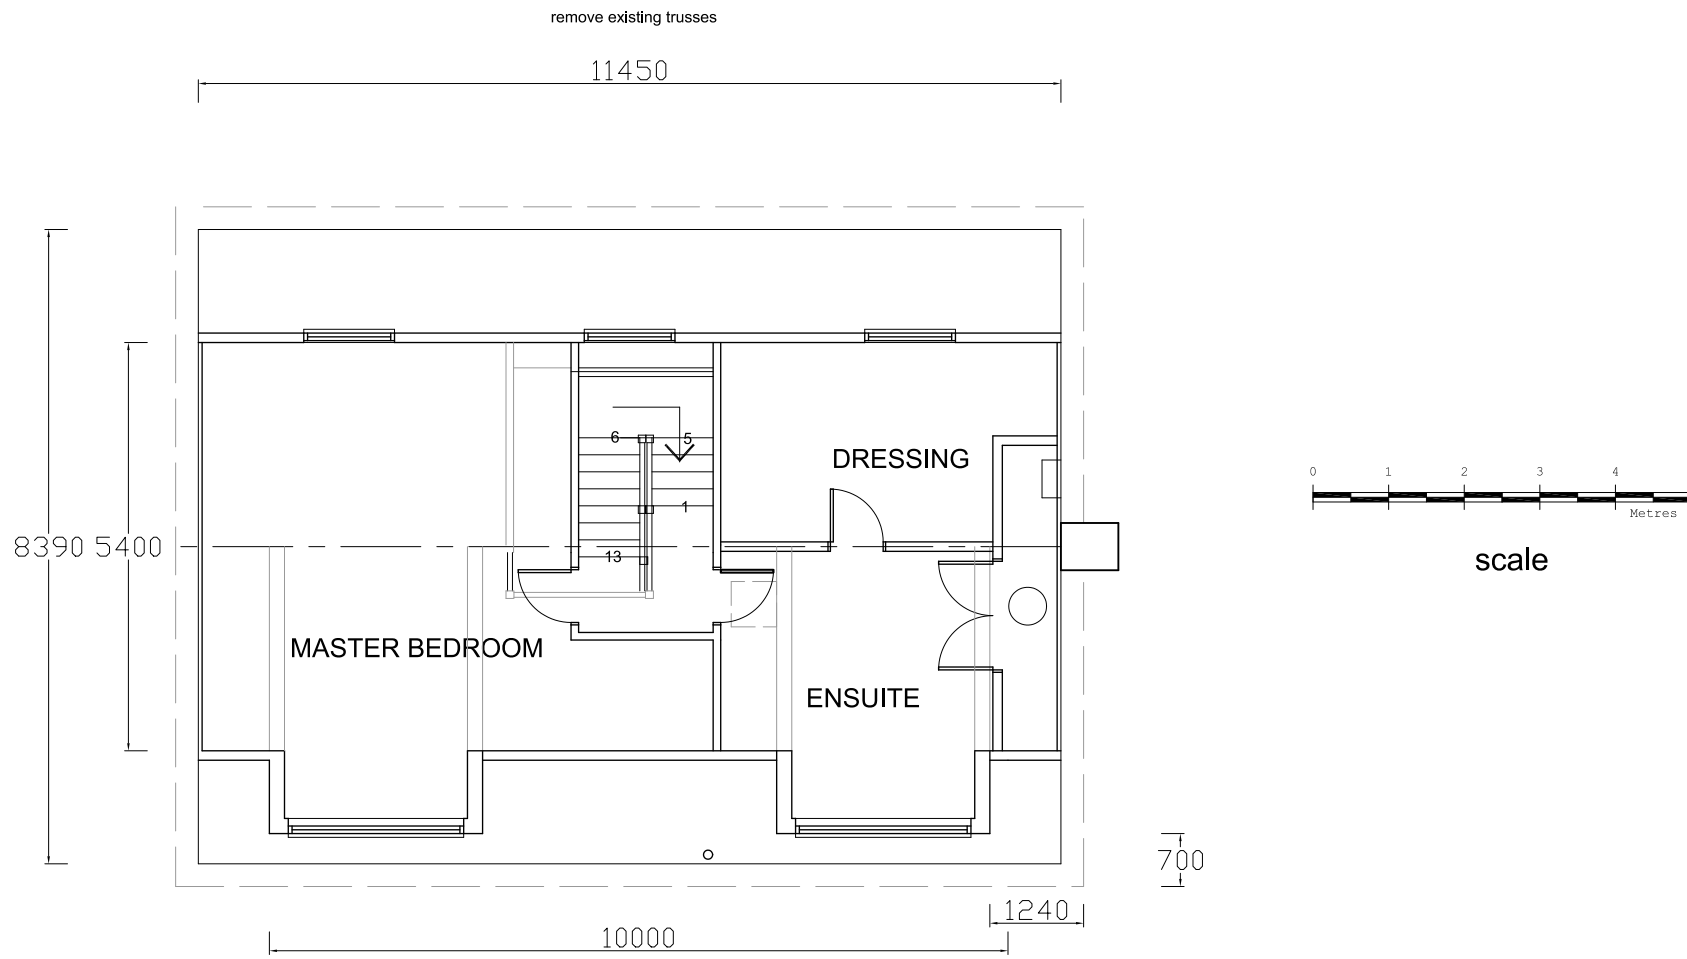


SECOND FLOOR PLAN

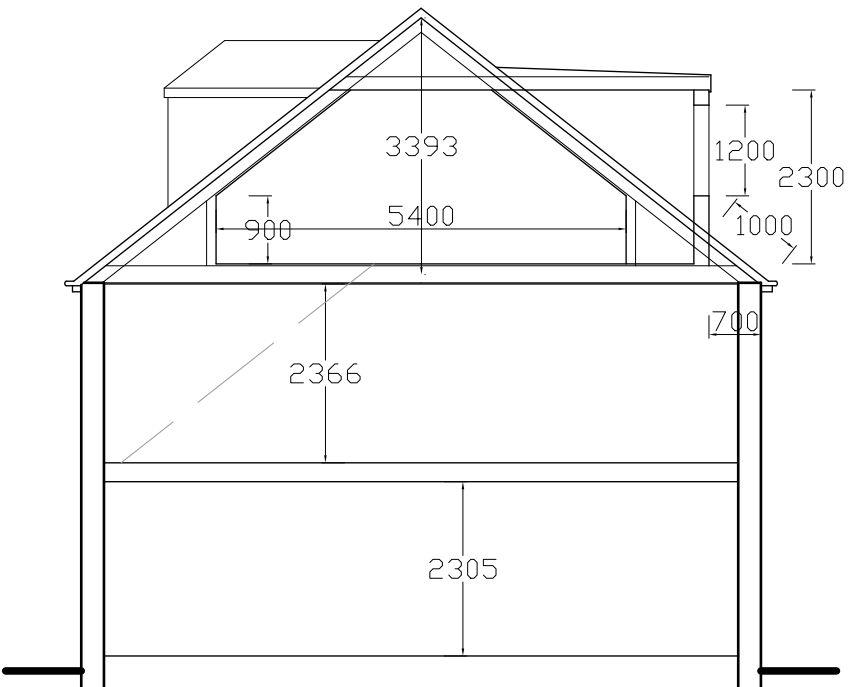

SECTION

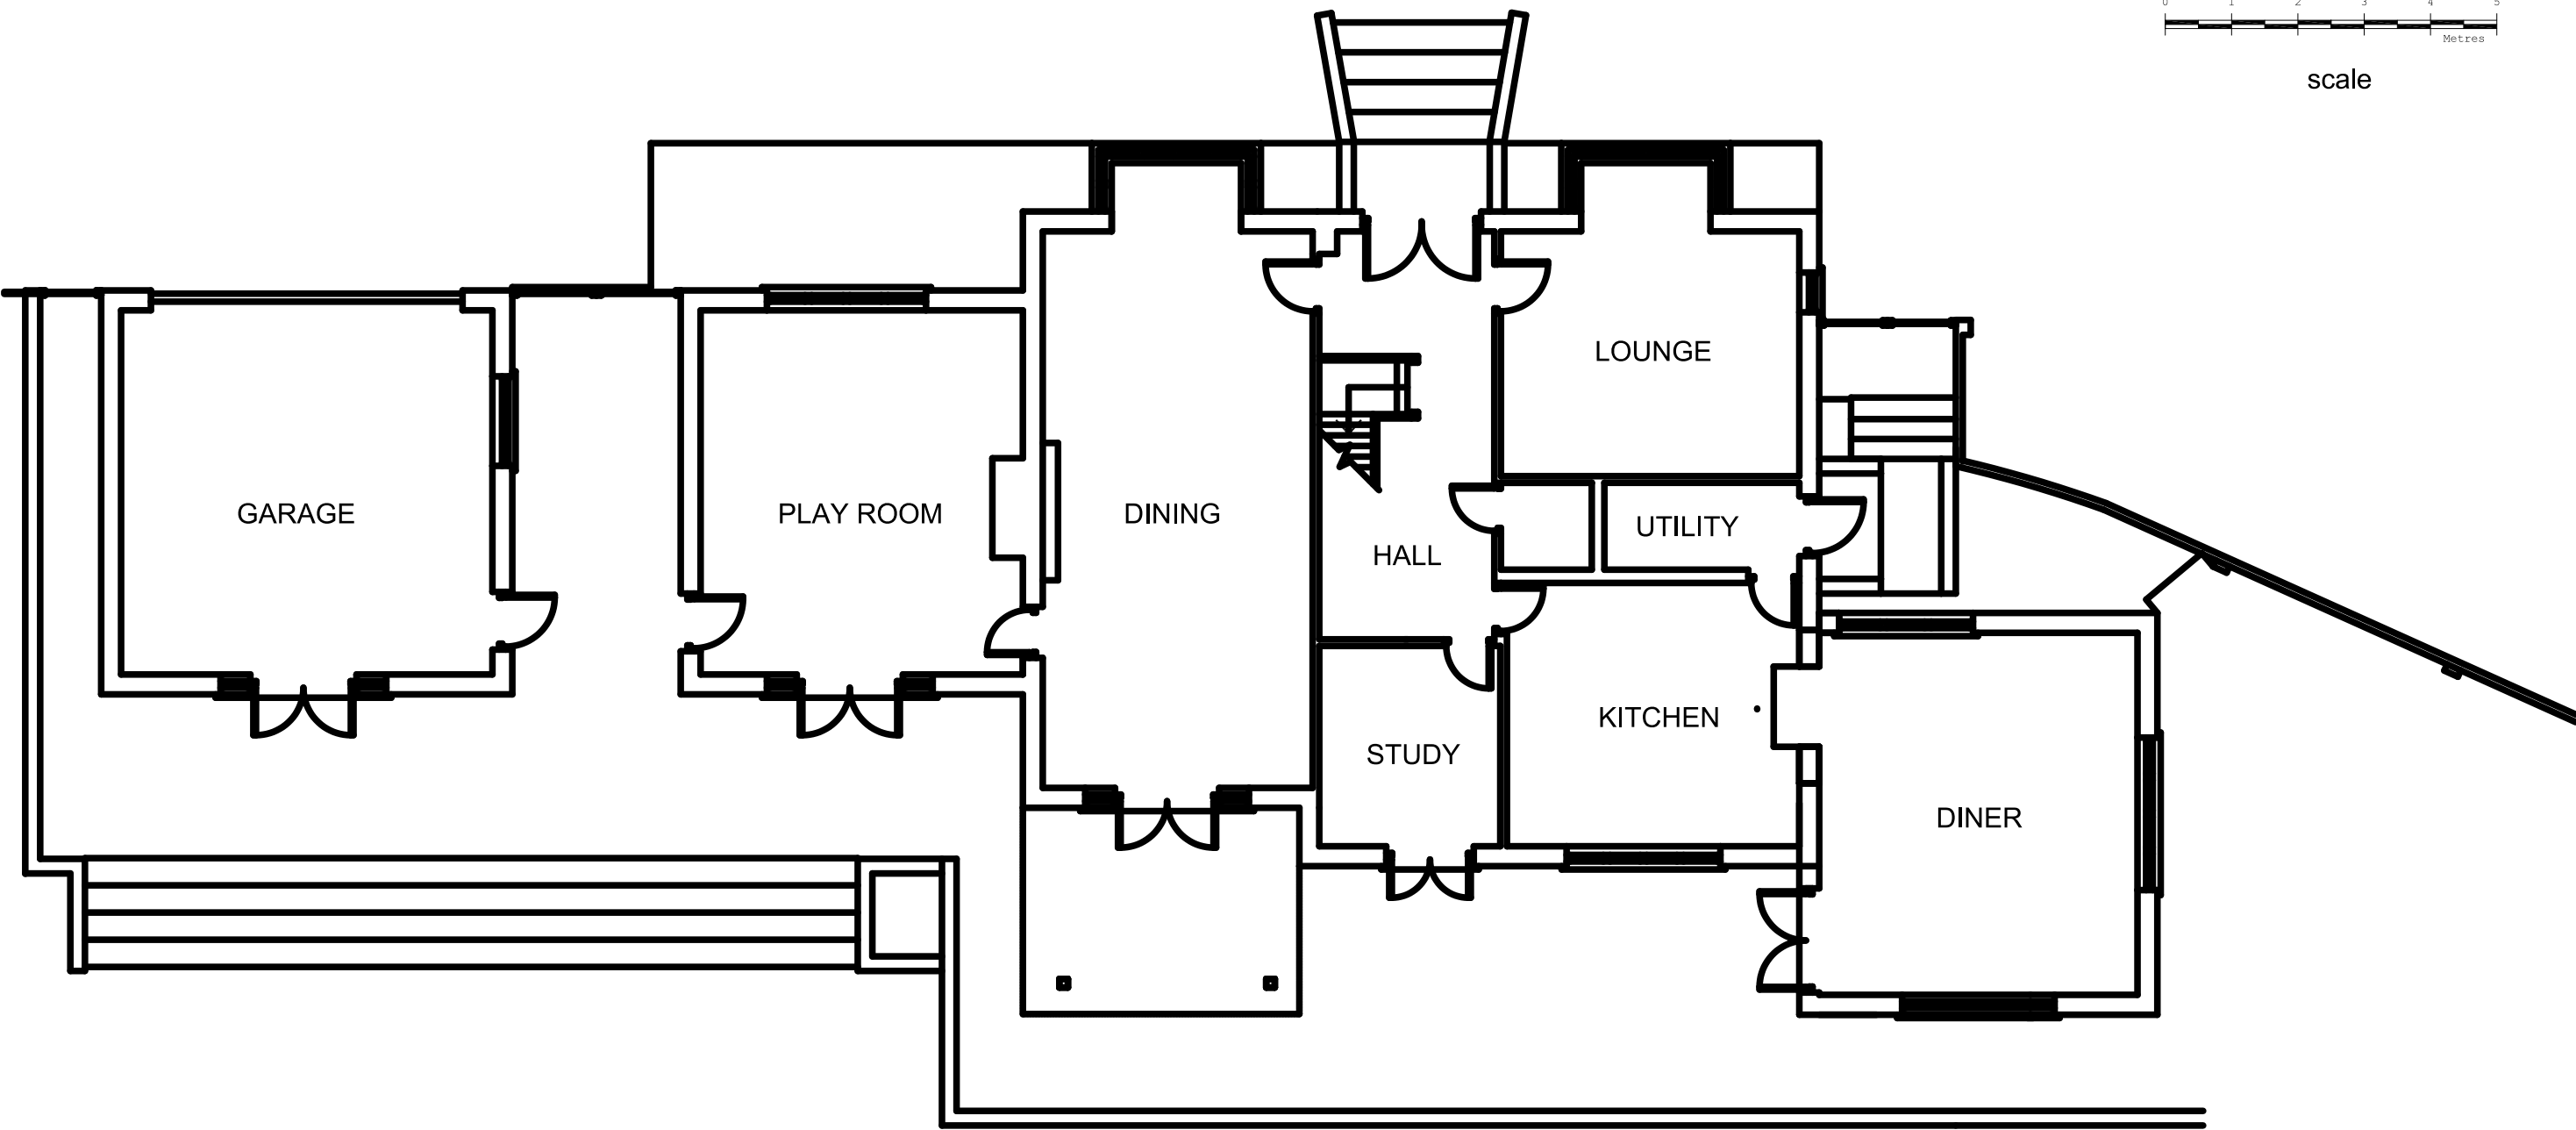

GROUND FLOOR PLAN

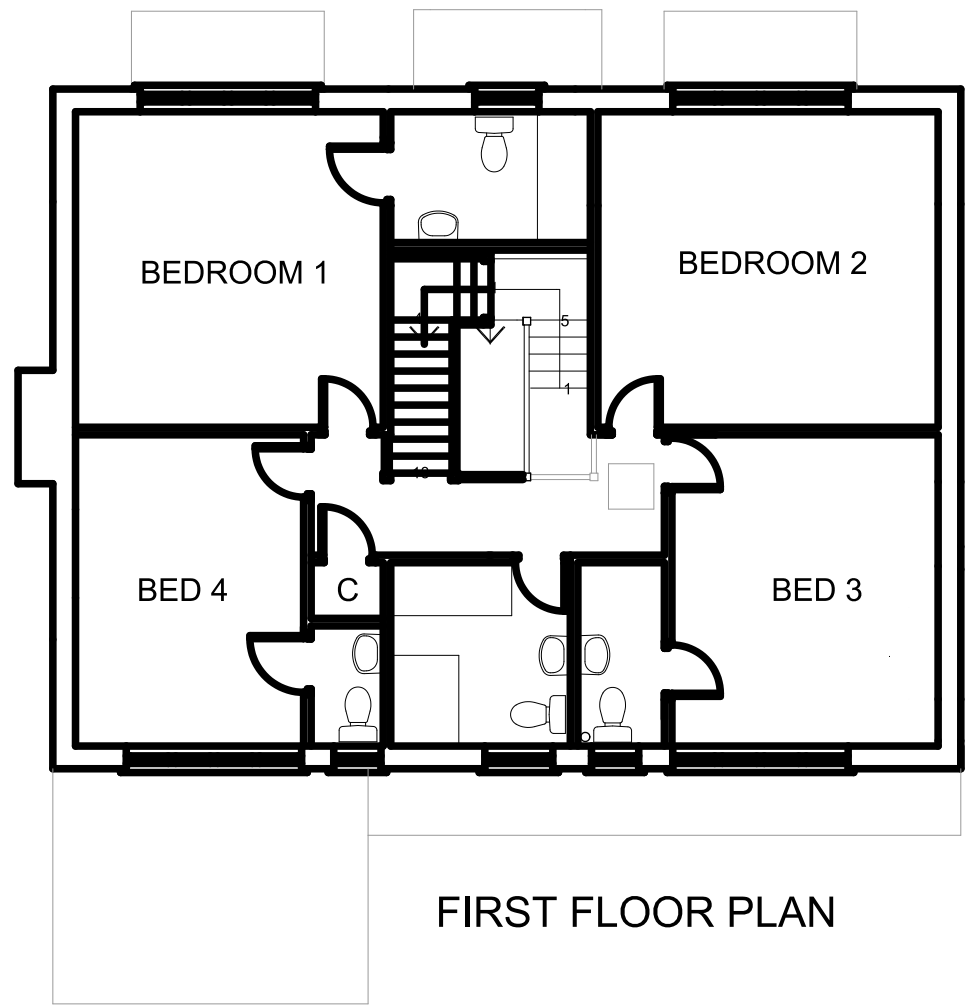

FIRST FLOOR PLAN

Revision	Description	Date
A	rear dormers revised	Jan 18
This drawing must not be re-issued, loaned or copied without consent of M. Baldwin ©		
www.plansdesigned.co.uk Mark Baldwin (MRIC, MCIOB, MCITAT) CHARTERED SURVEYING & ARCHITECTURAL CONSULTANT Telephone : 01895 254456		
Client:	Mr. & Mrs. G. Dhani.	
Project:	8A BLOSSOM WAY, HILLINGDON UB10 9LL.	
Description:	PROPOSED PLANS & ELEVATIONS.	
Scale:	1:100 @ A1	Date: Nov 17
Project No:	MB / 3111 / 2	Rev. A