


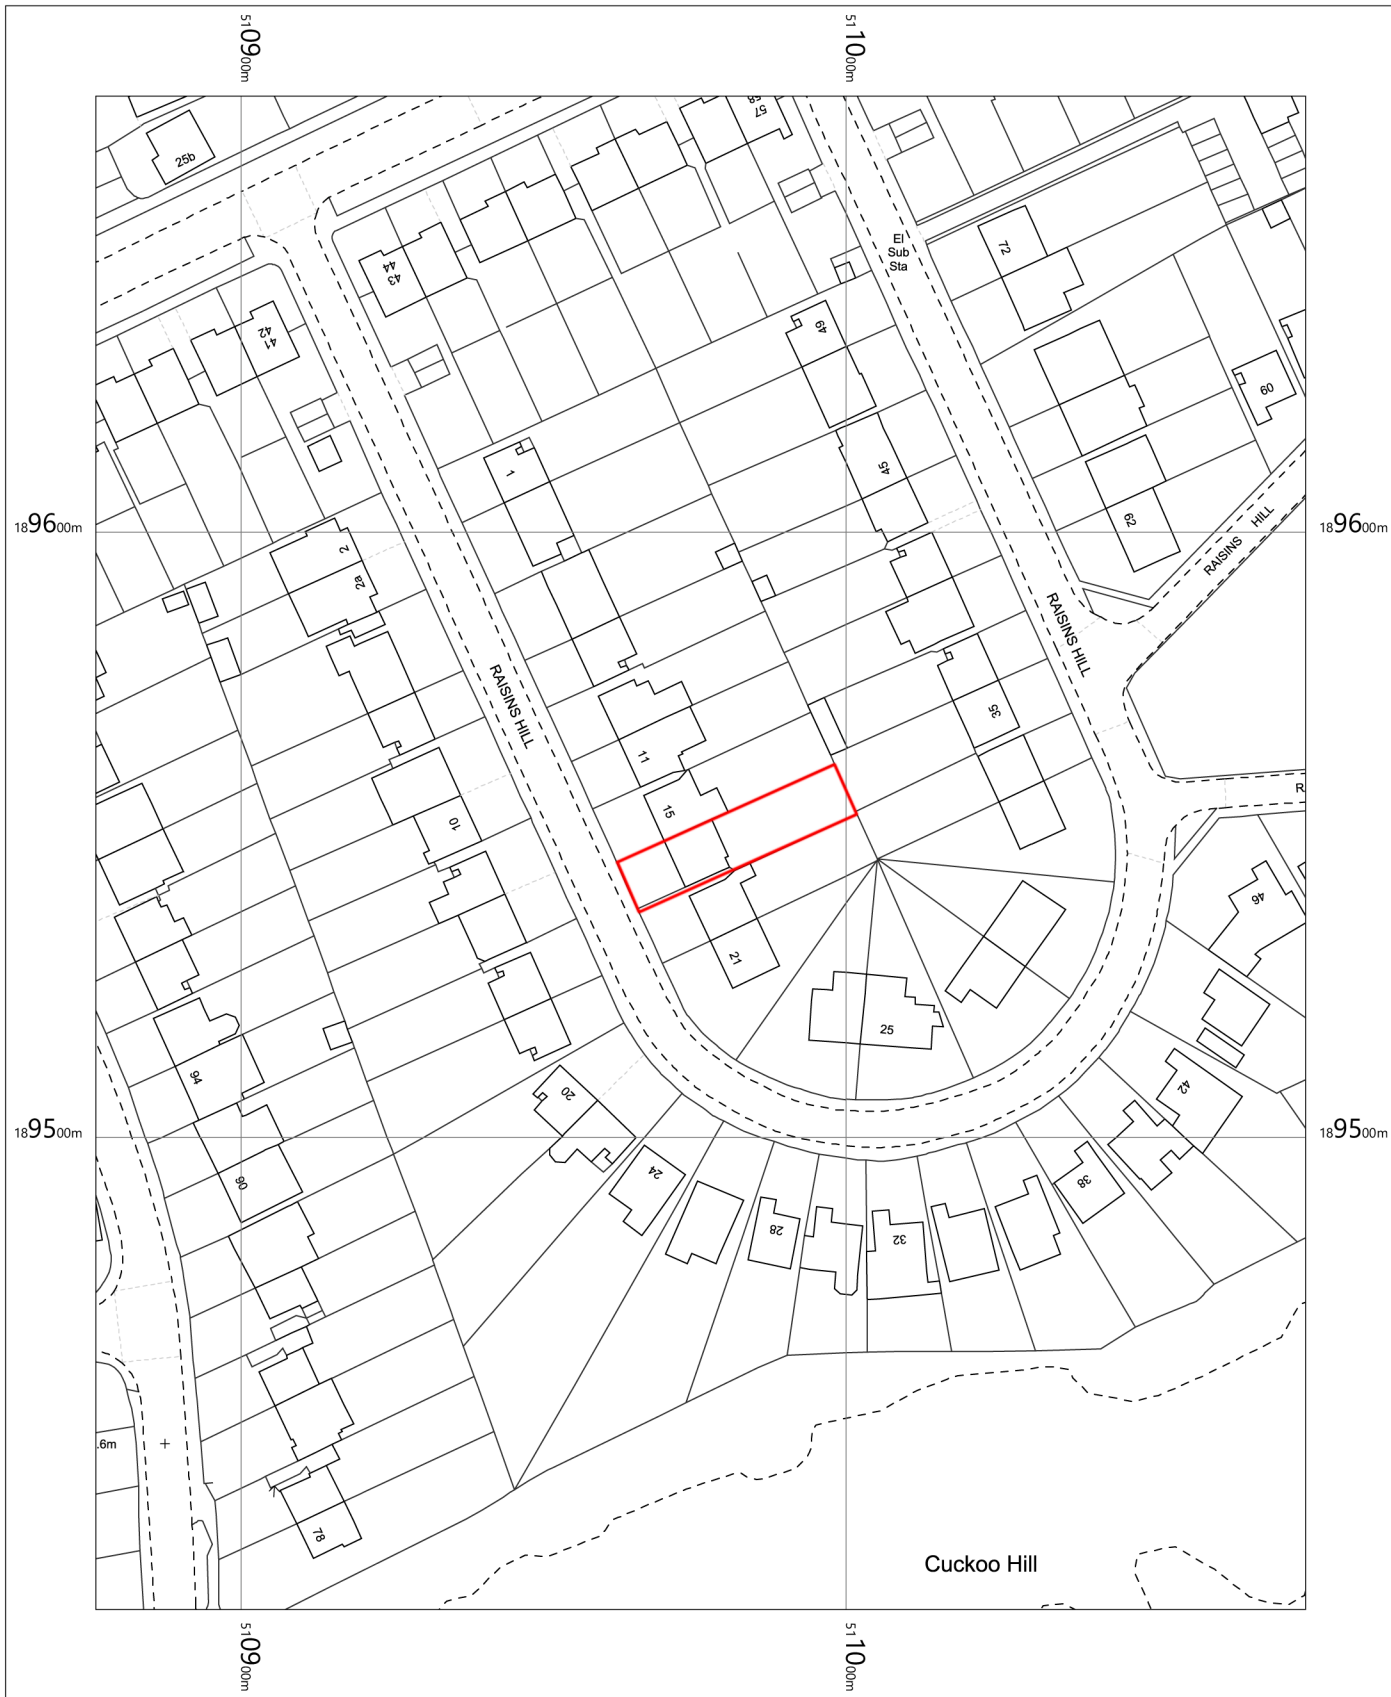

17 Raisins Hill  
Pinner  
Eastcote  
Hillingdon  
HA5 2BU

OS MasterMap 1250/2500/10000 scale

1:1250 scale print at A4, Centre: 510976 E, 189547 N

©Crown Copyright Ordnance Survey. Licence no. 100057546

