

STATUTORY DECLARATION

I, Matthew James , of , 101b Ryefield Avenue, Hillingdon,
Middlesex, UB10 9BY,

DO SOLEMNLY AND SINCERELY DECLARE as follows:

1. I bought 31 Shorediche Close UB10 8EB in joint ownership with
Rebecca Dodd in December 2008.
2. I lived at 31 Shorediche Close continuously between December
2008 to July 2012.
3. The rear addition has existed in its current form for the duration
of my ownership.
4. The rear addition is, and was, as shown on drawing numbered
31SC01.
5. The photos included are evidence of how the house looked on
purchase in December 2008.

And I make this declaration conscientiously believing the same to
be true and by virtue of The Statutory Declarations Act 1835.




DECLARED AT 2
IVY HOUSE ROAD
ICKENHAM MIDDLESEX
UB10 8NE

THIS 17TH DAY OF NOVEMBER 2017

BEFORE ME

NEIL CROWMER
SOLICITOR

X 

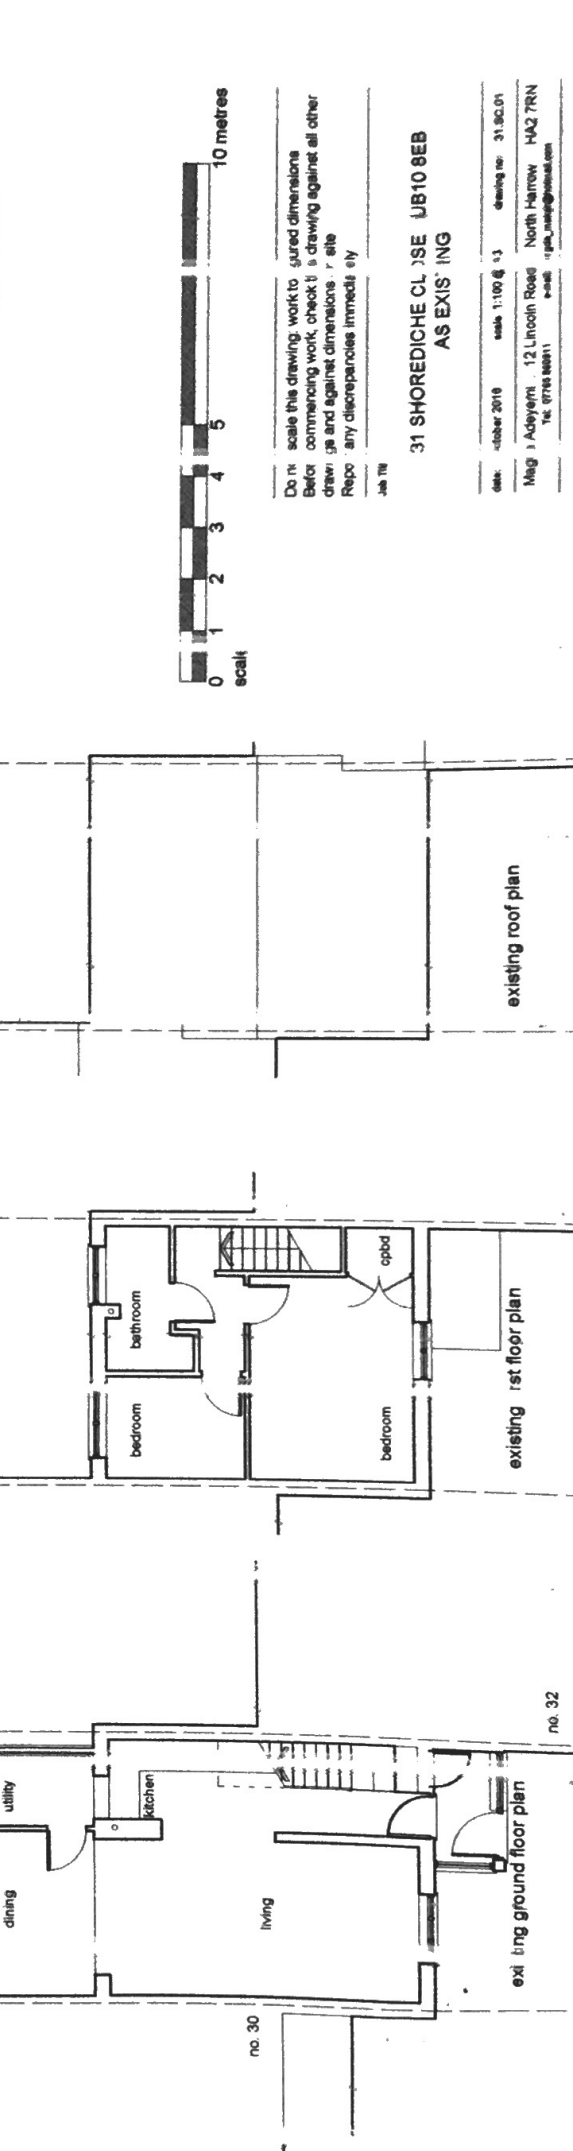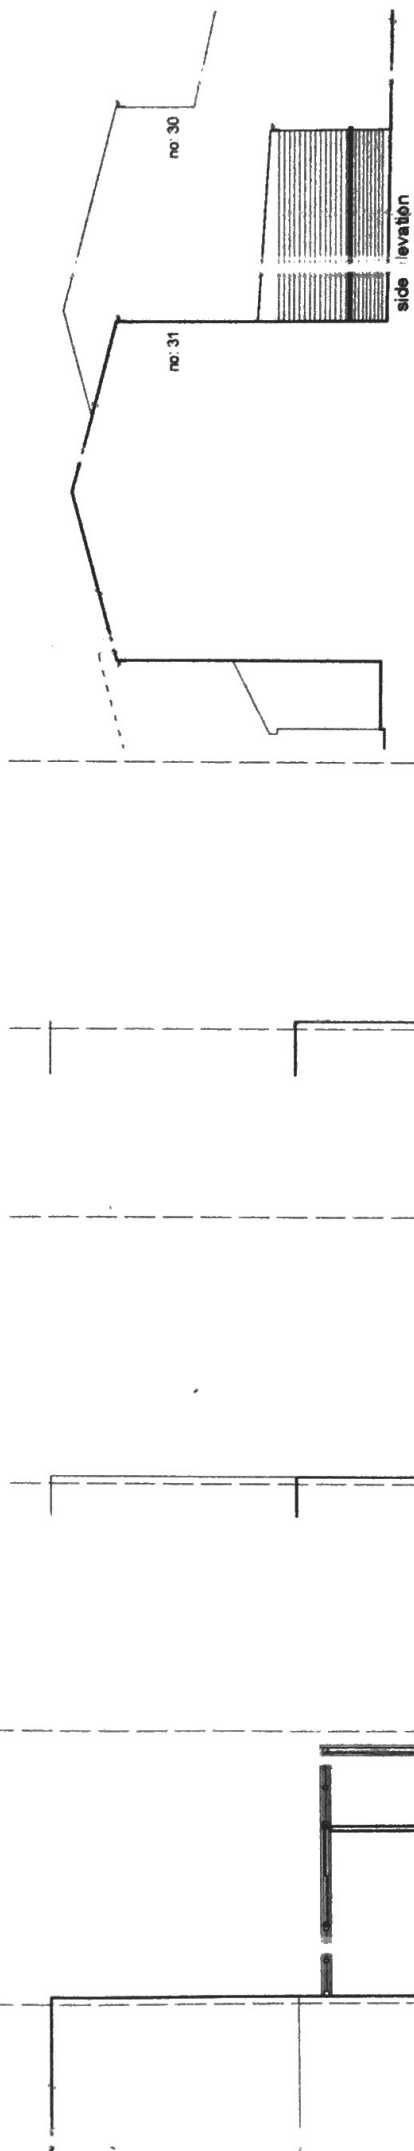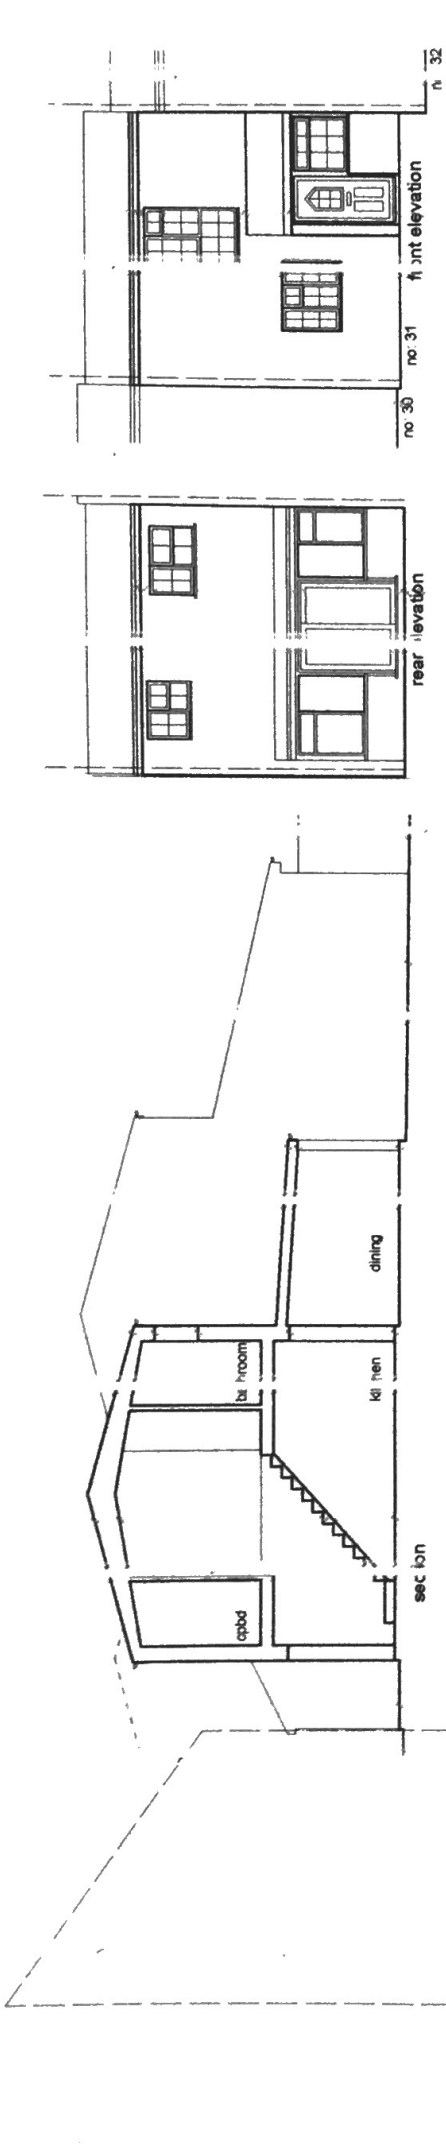

Do not scale this drawing. Work to dimensions shown. Before commencing work, check this drawing against all other drawings and against dimensions on site. Report any discrepancies immediately.

Job Title

31 SHOREDICHE CLUSE UB10 8EB
AS EXISTING

Date: October 2016 Scale: 1:100 & 1:5 Drawing No: 31.00.01
 Map: 3 Adeyem, 12 Lincoln Road North Harrow HA2 7RN
 Tel: 07766 800011 E-mail: info@shorediche.co.uk

existing roof plan

existing 1st floor plan

existing ground floor plan












Turn receipts, notes, and drawings

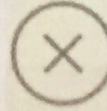

into digital files

DECEMBER 2008

