


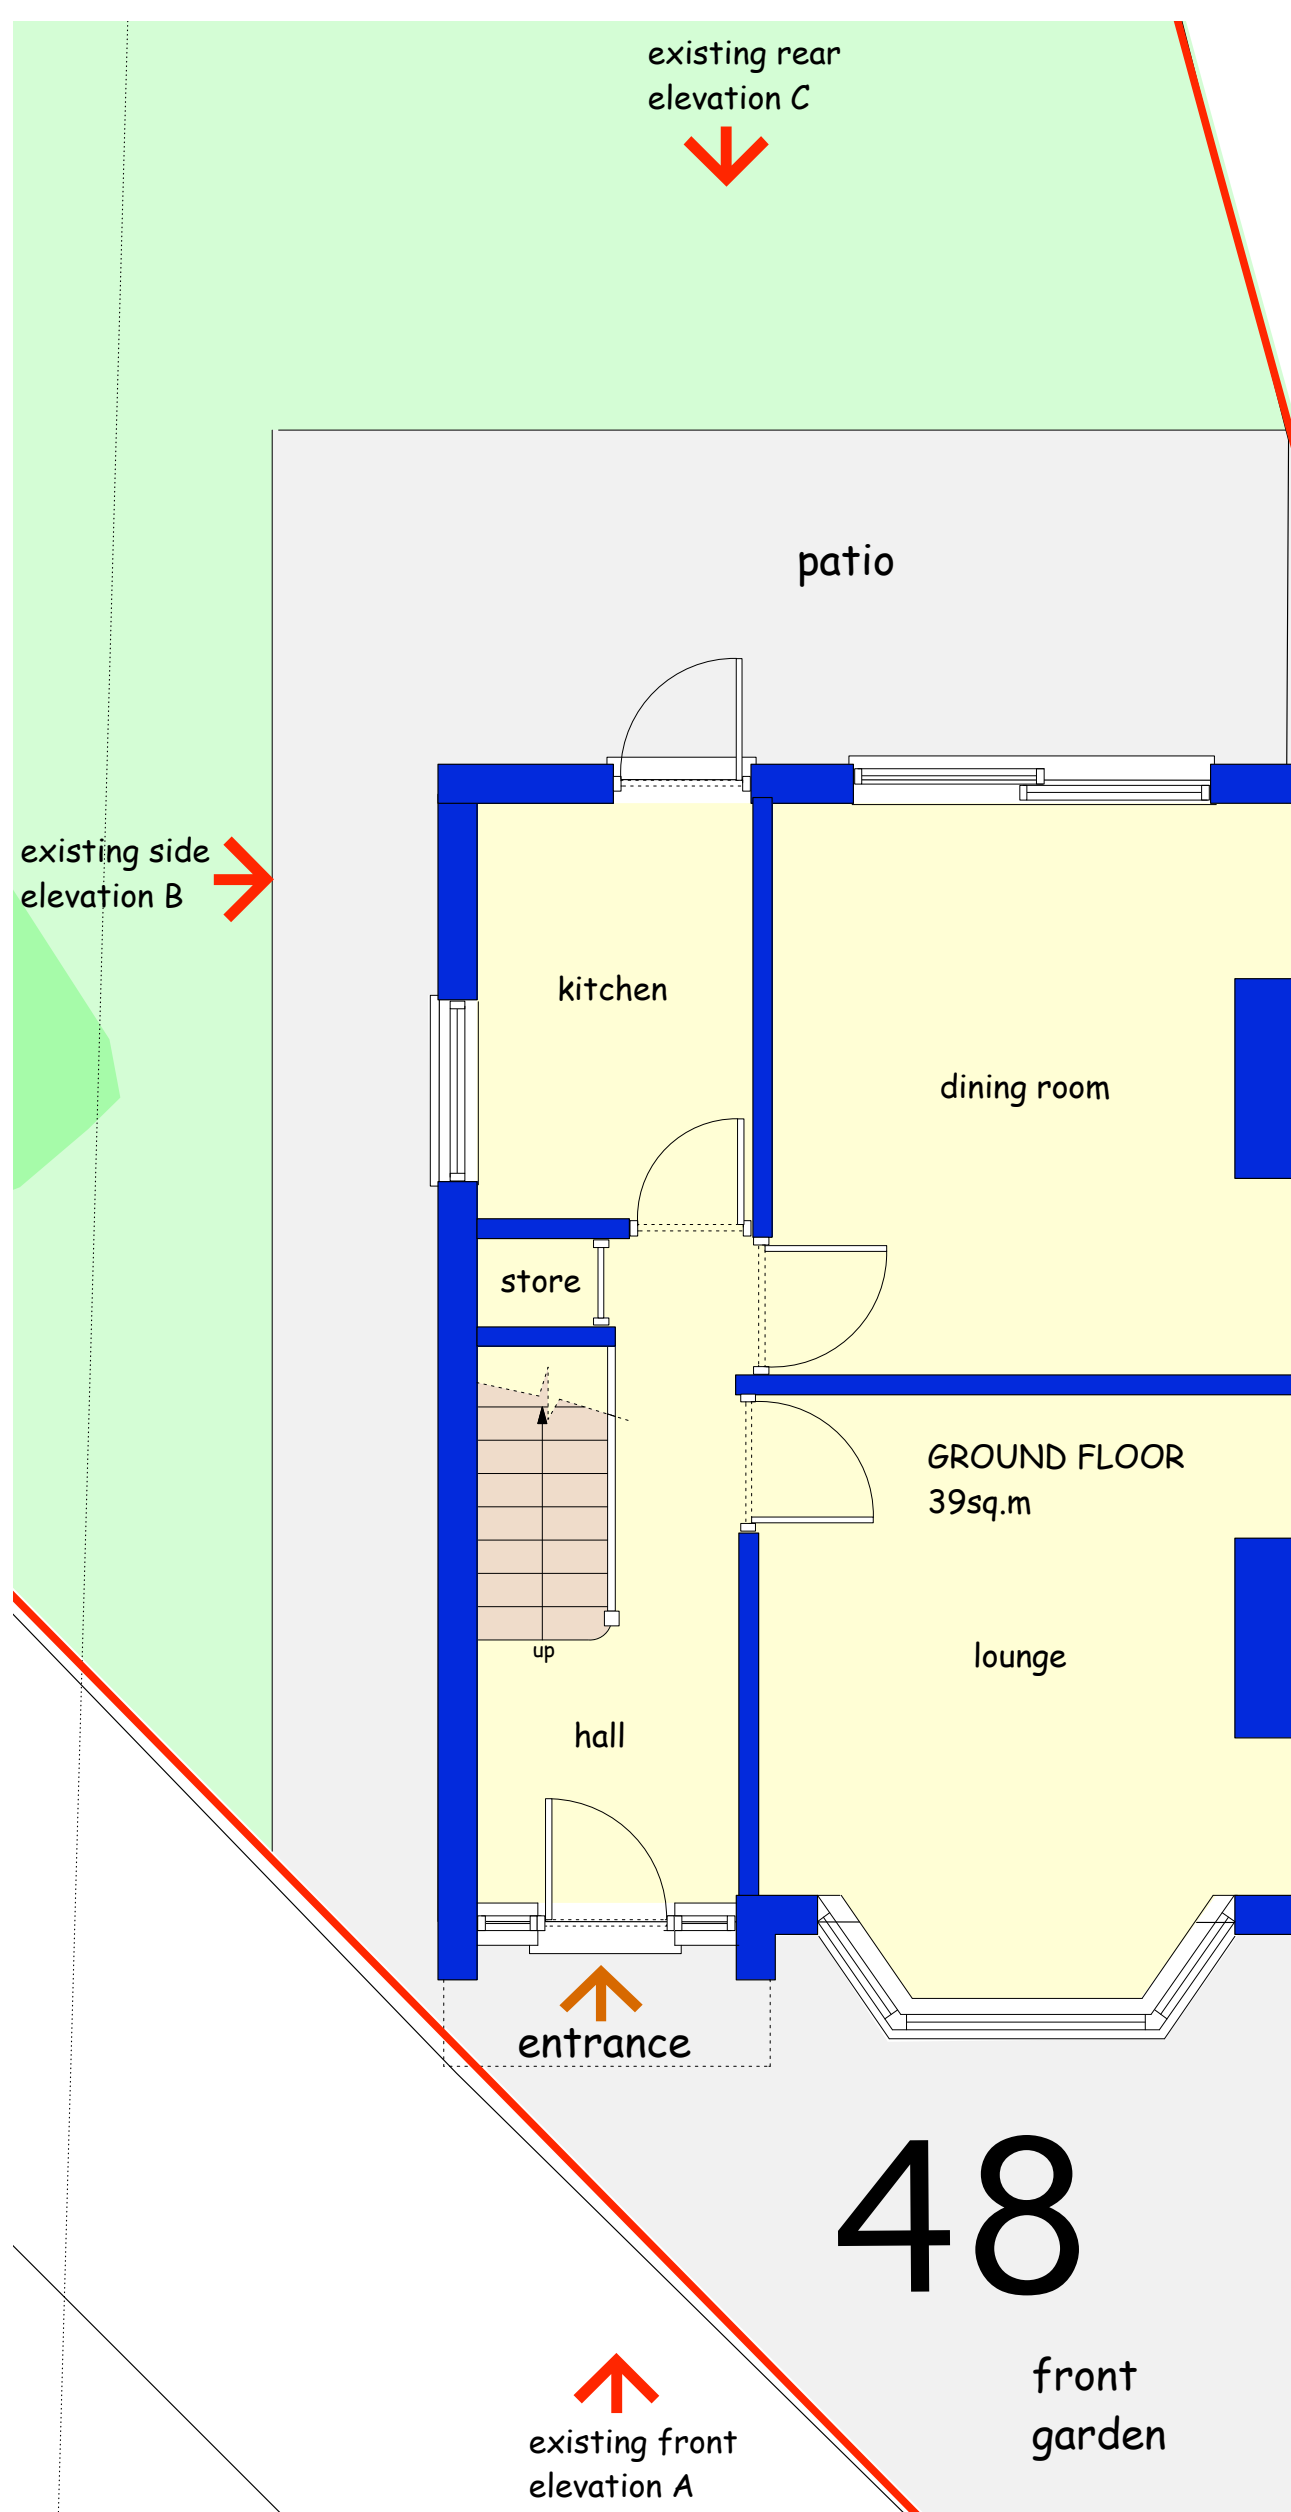



Site Area (approx):- 370sq.m/3,983sq.ft= 0.091 ACRES

TOTAL ACCOMMODATION TO SITE  
(internal area)

ground floor:- 39sq.m  
first floor:- 38sq.m  
TOTAL:- 77sq.m / 829sq.m

total car parking spaces 1

amenity space:- 282sq.m

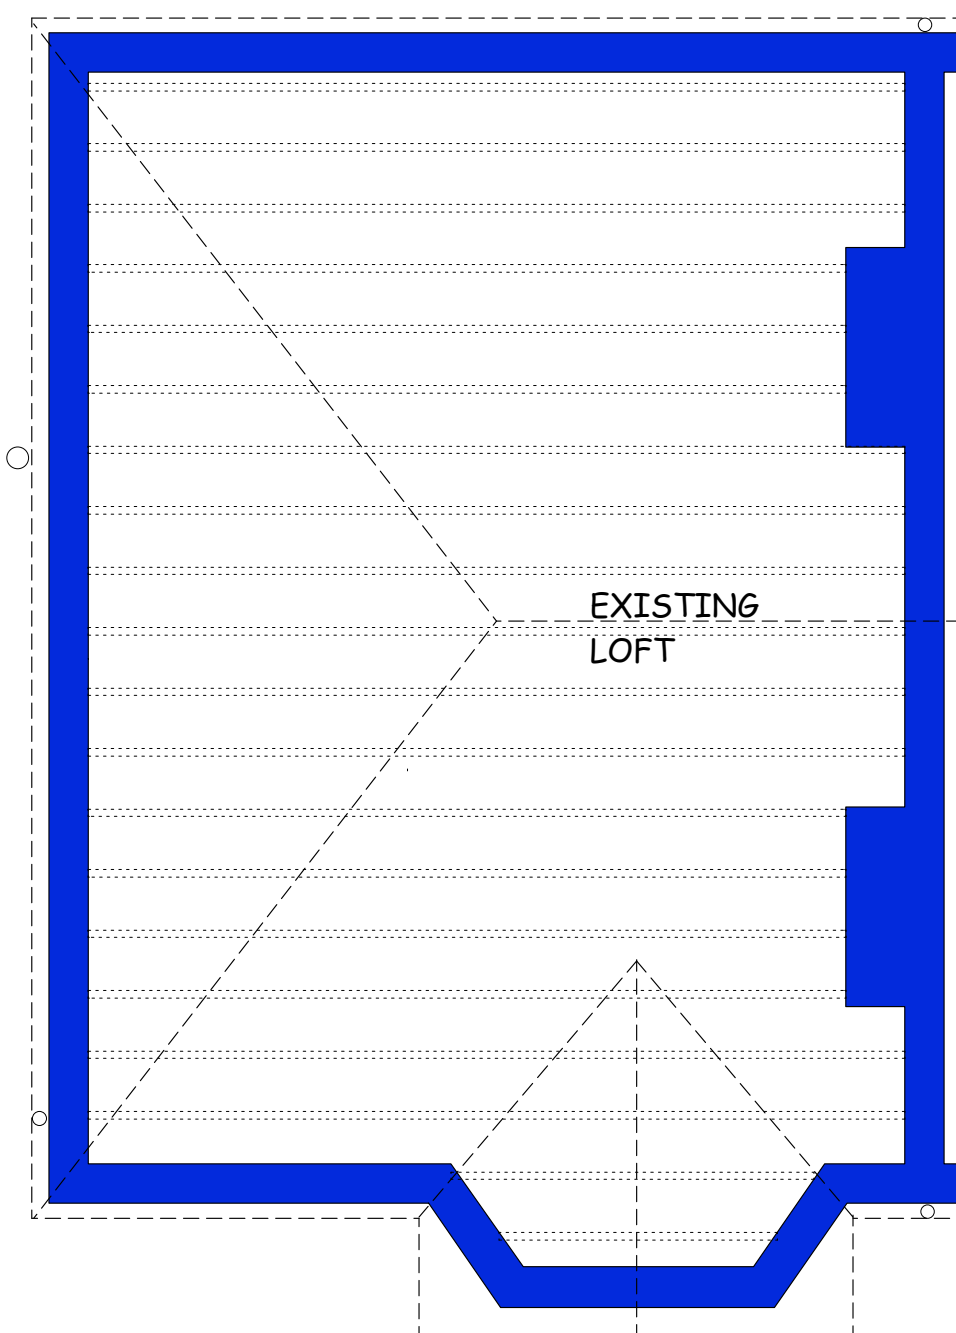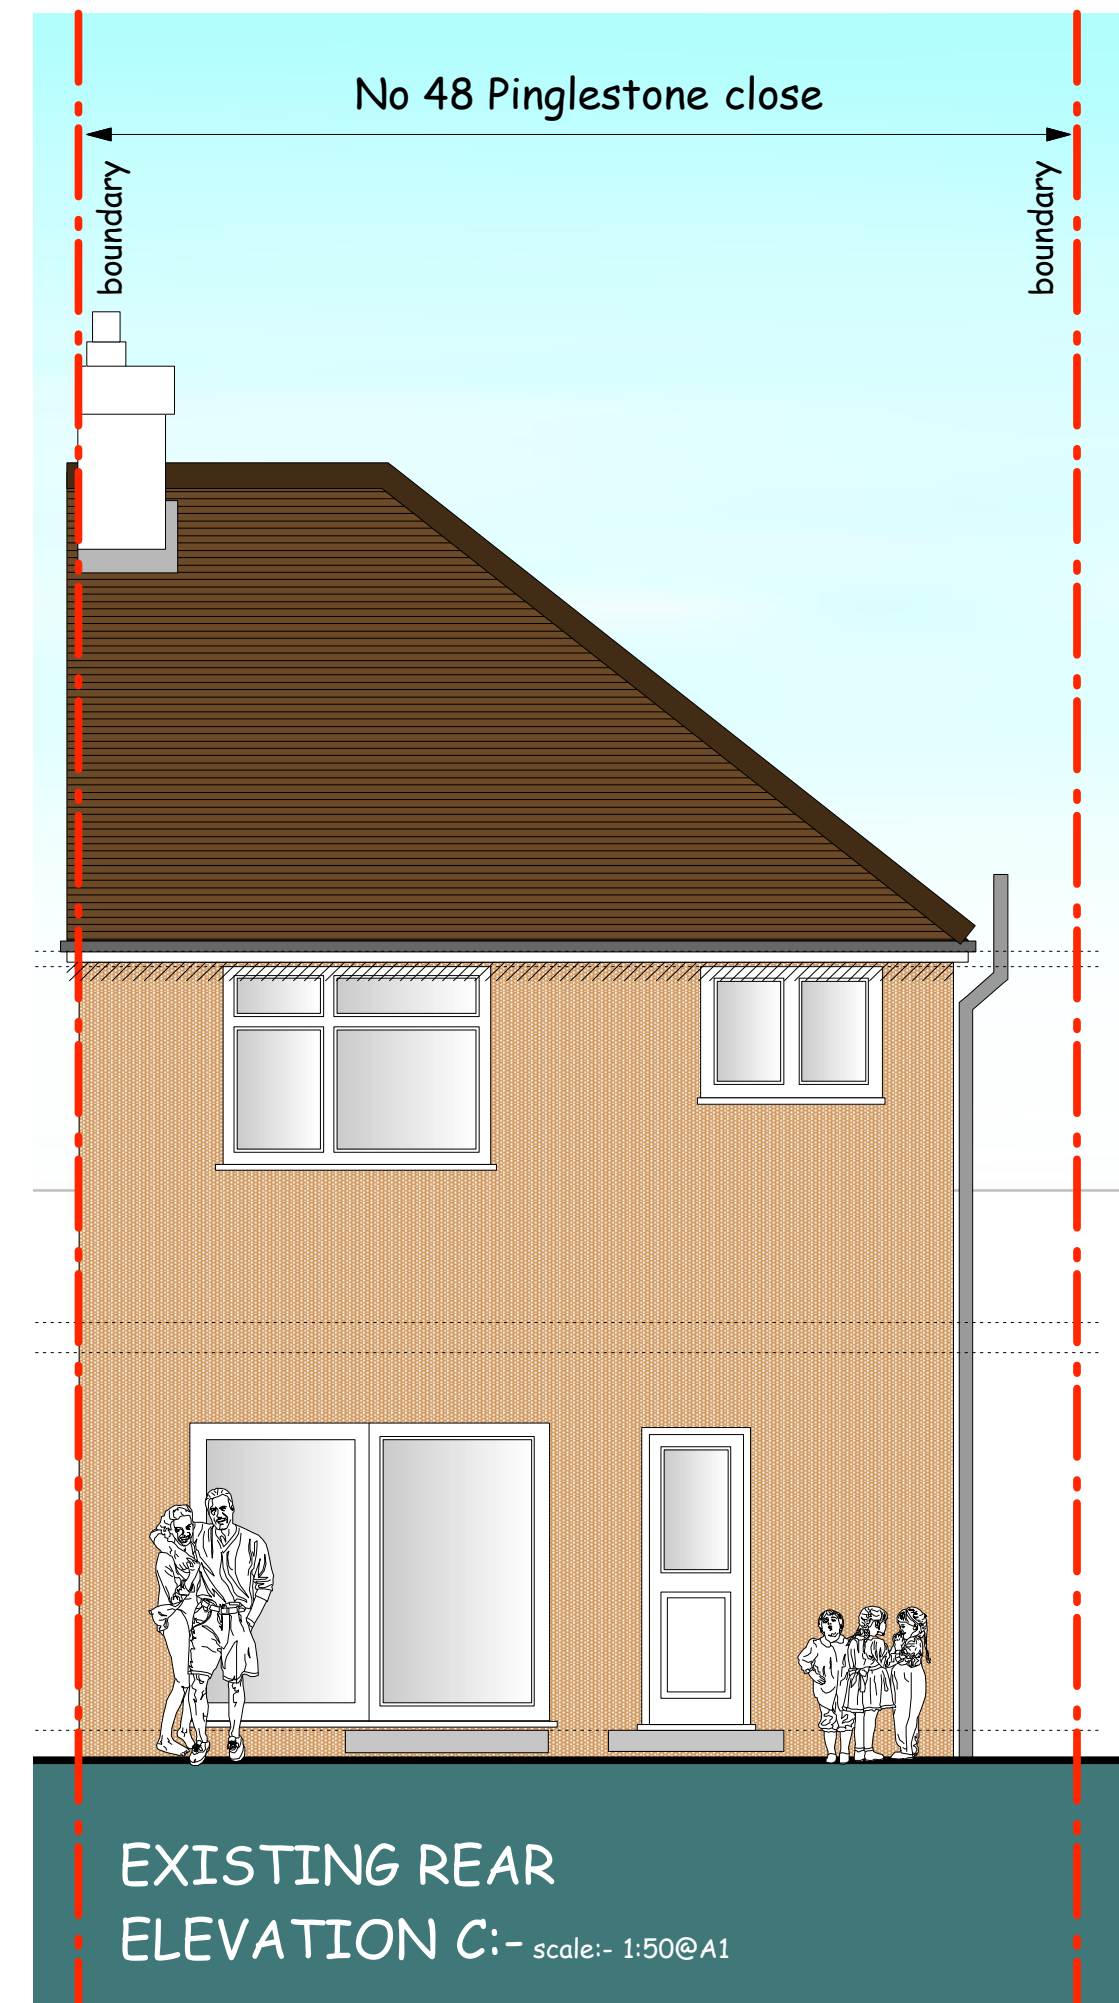

EXISTING SITE LOCATION PLAN  
:- scale:- 1:500@A1

EXISTING SIDE ELEVATION / SECTION D:-  
scale:- 1:100@A1

PROJECT  
48 PINGLESTONE CLOSE  
HARMONDSWORTH, WEST DRAYTON

DRAWING  
PROPOSED INFORMATION

CLIENT  
SCALE  
1:50/1:100/1:200/1:500 @ A1  
DATE  
OCT/2016

DRAWING No  
PINGLE/PL03A

© copyright retained

NOTE: No dimensions are to be scaled from this drawing. Report all errors and omissions to the Architect. All dimensions to be checked on site before fabrication.

REV. DATE DESCRIPTION

26

children's air ambulance  
sleeping hope drive

British Heart Foundation

Architectural Design Services  
Mr S Savens  
Suite 462  
8, Spar Road, Tolworth,  
Middlesex  
TW7 5BD  
email:- savenss@btinternet.com  
rundes@savens@yahoo.co.uk

5th Avenue Terrace  
Savens

0 1m 2m 3m  
scale bar:- 1:50

0 1m 2m 3m 4m 5m  
scale bar:- 1:100

0 5m 10m  
scale bar:- 1:200

0 5m 10m 15m 20m  
scale bar:- 1:500