



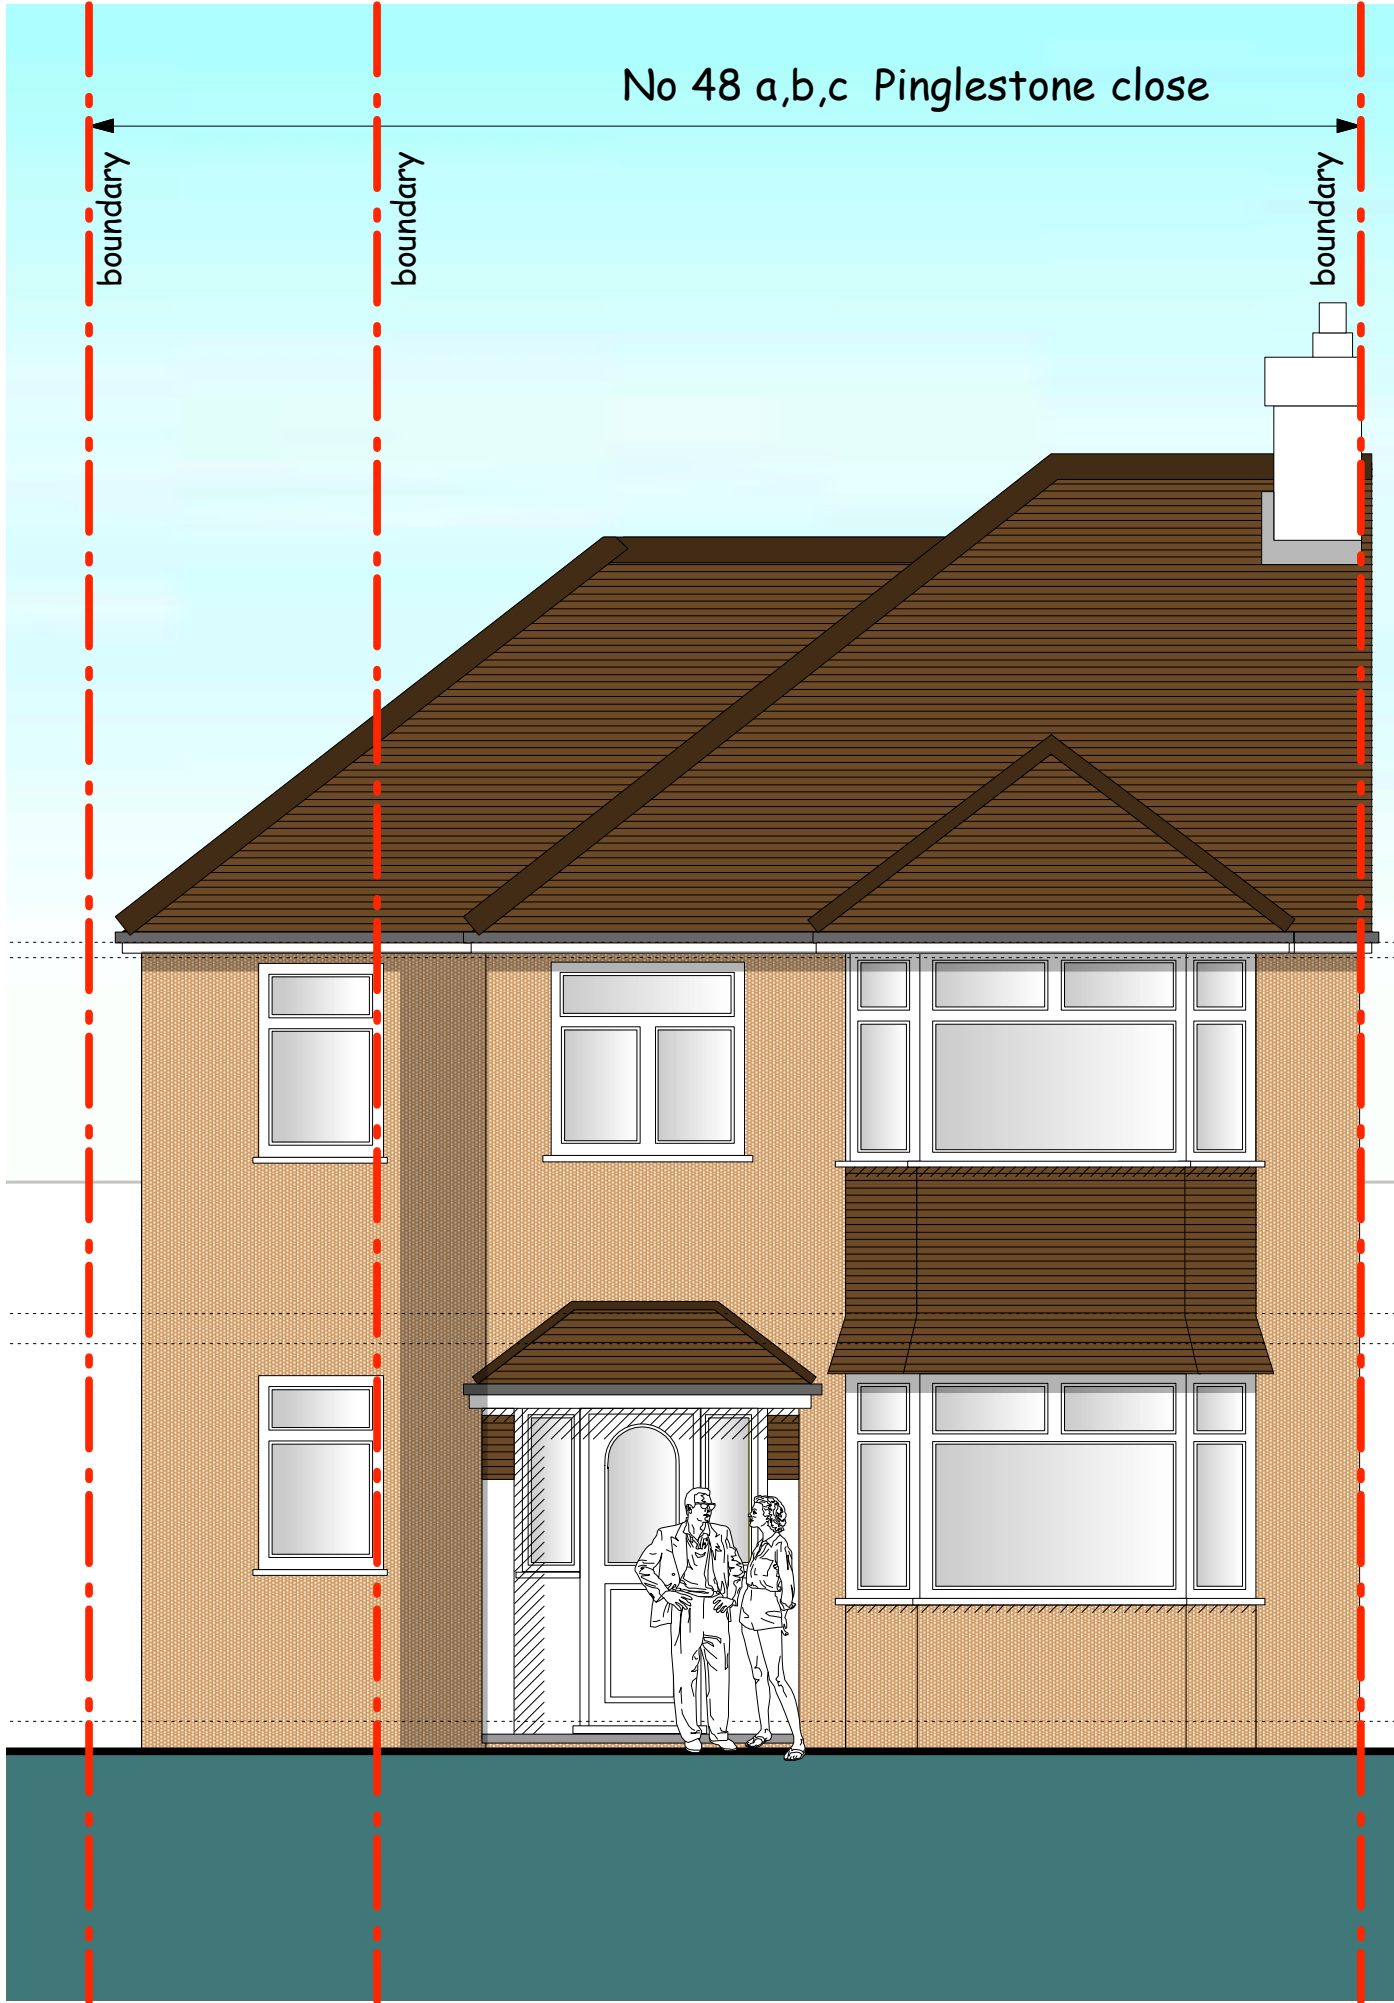


PROPOSED FRONT
ELEVATION A:- scale:- 1:50@A1

0 1m 2m 3m
scale bar:- 1:50


0 1m 2m 3m 4m 5m
scale bar:- 1:100

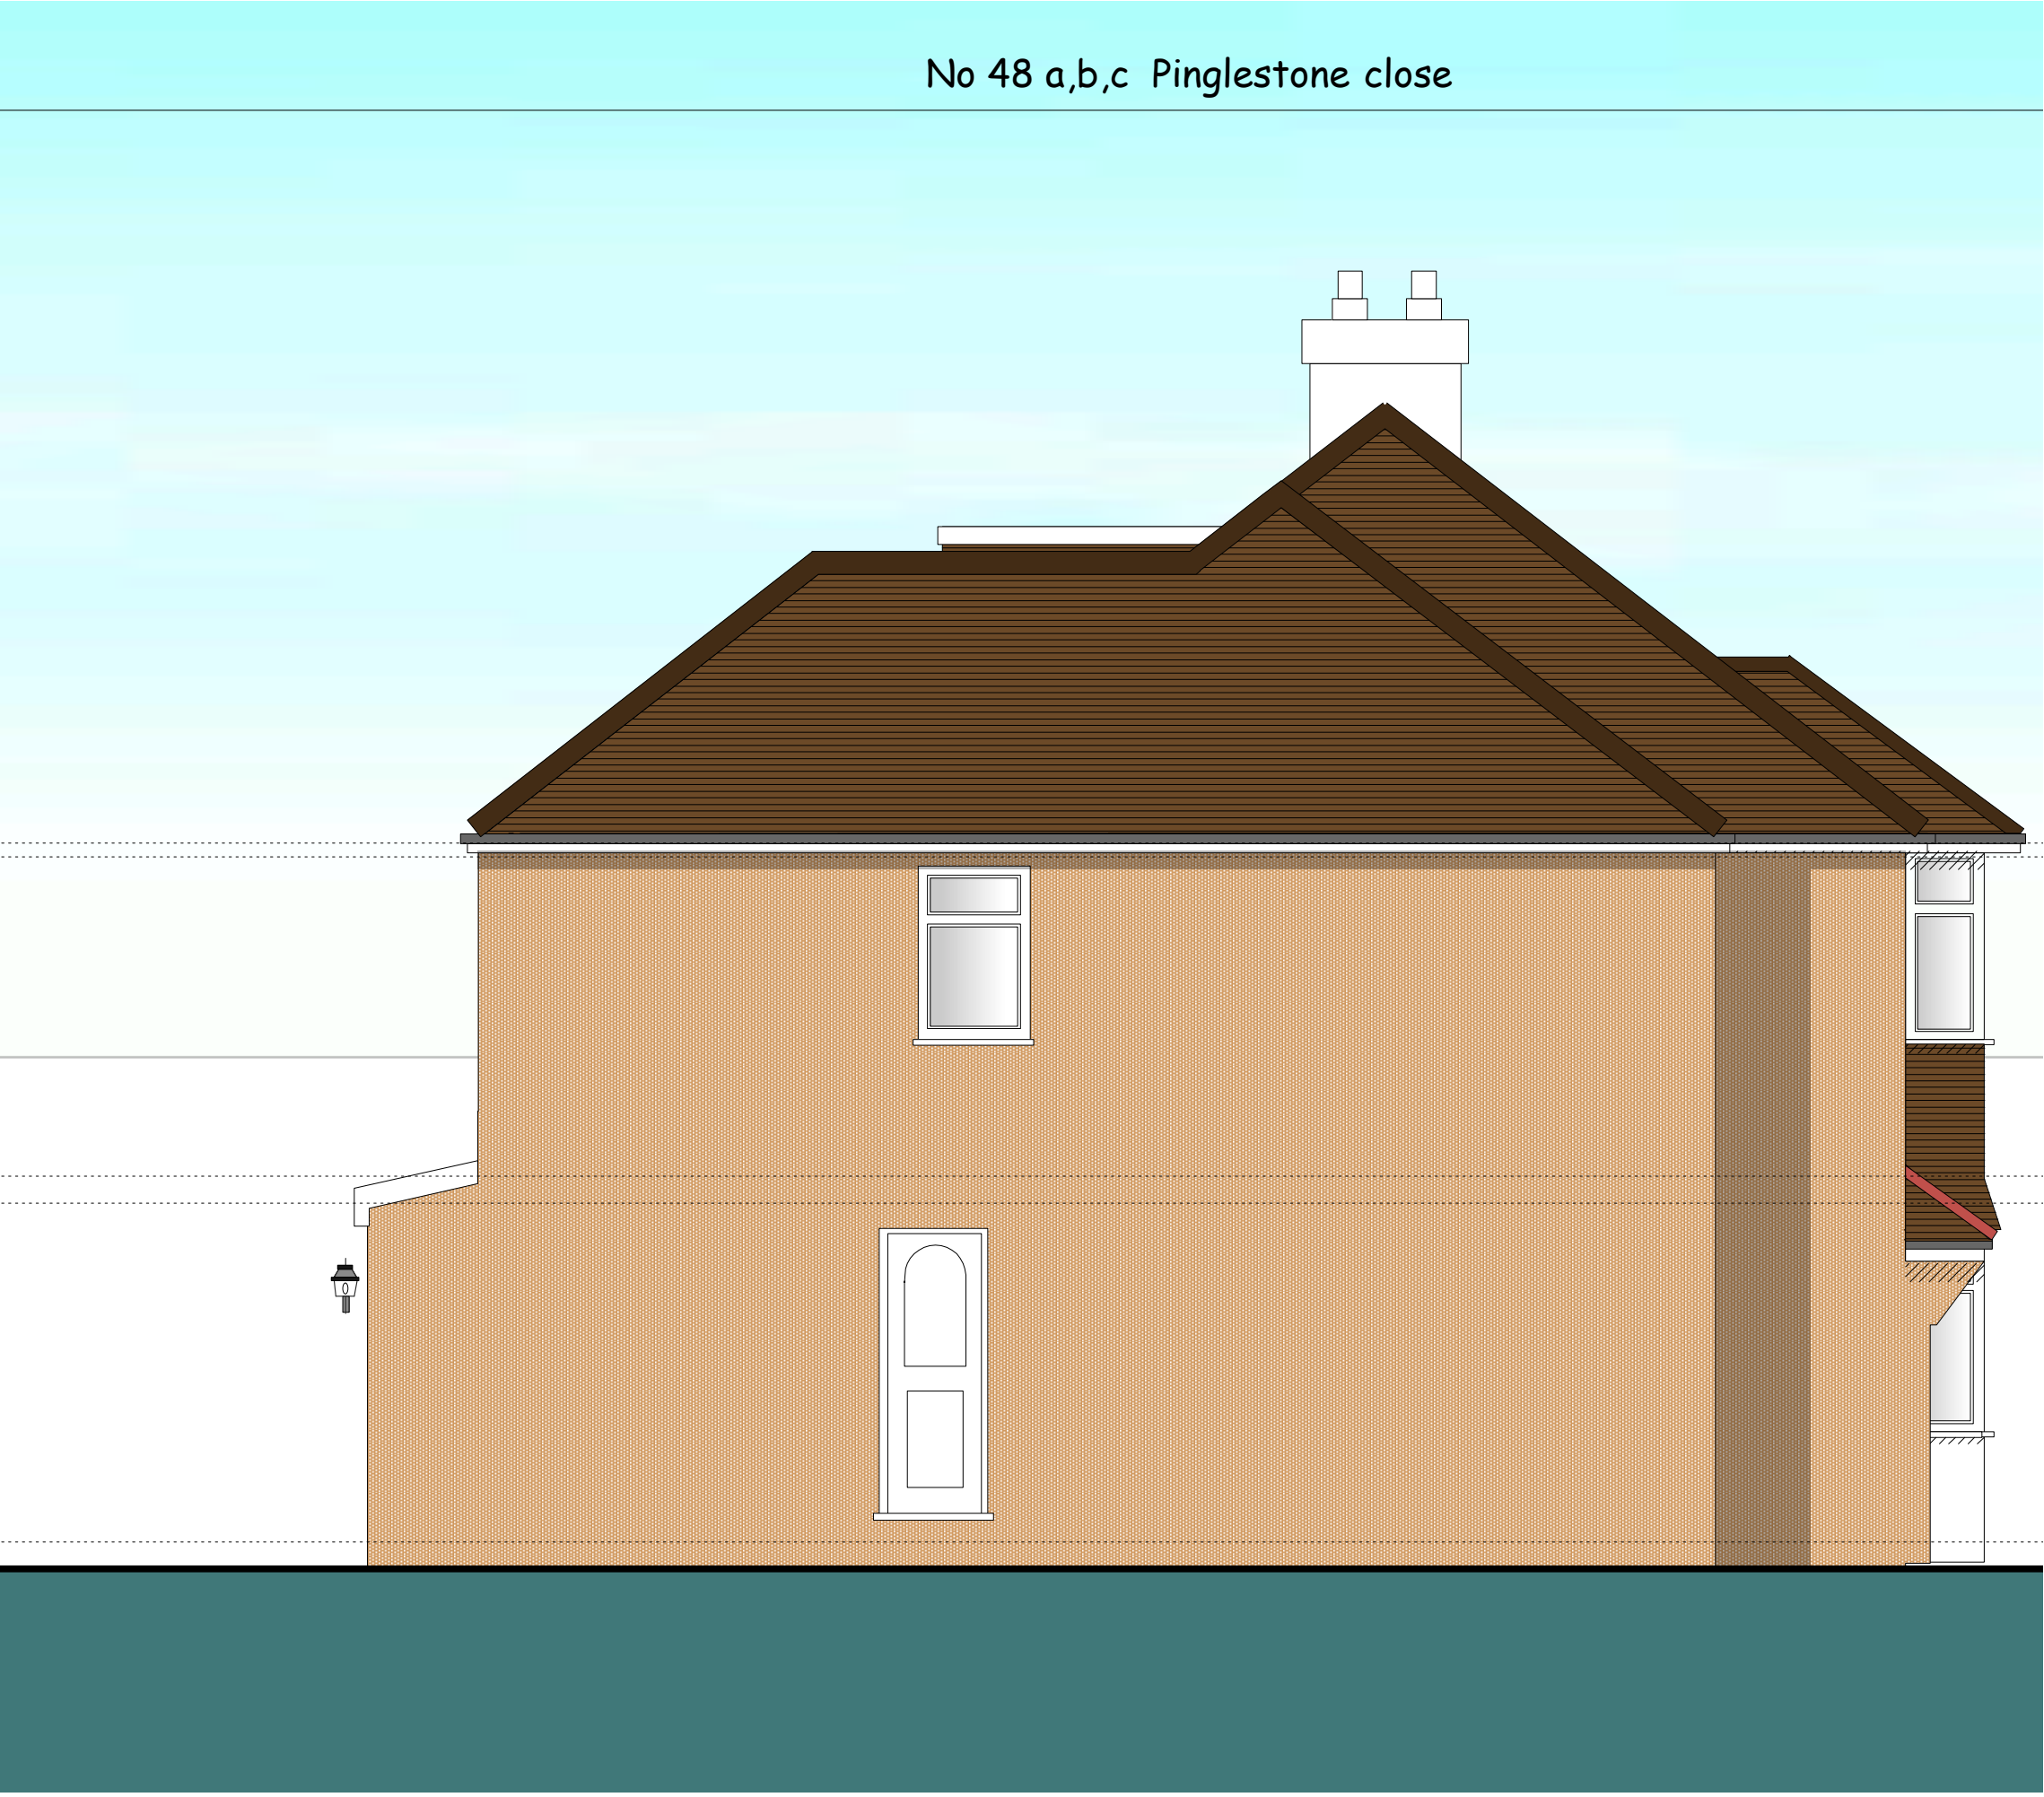

PROPOSED SIDE
ELEVATION B:- scale:- 1:50@A1

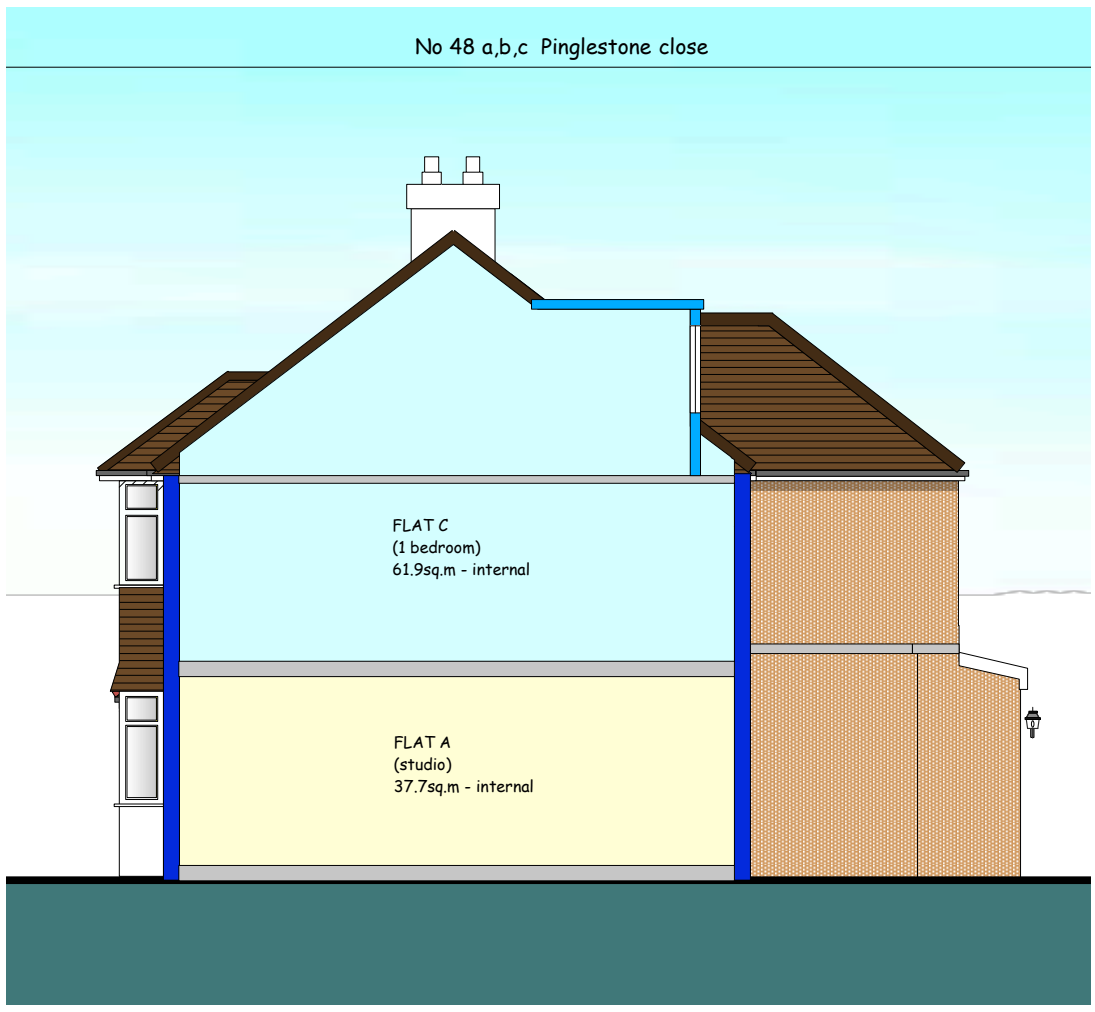

PROPOSED SIDE
ELEVATION D:- scale:- 1:100@A1

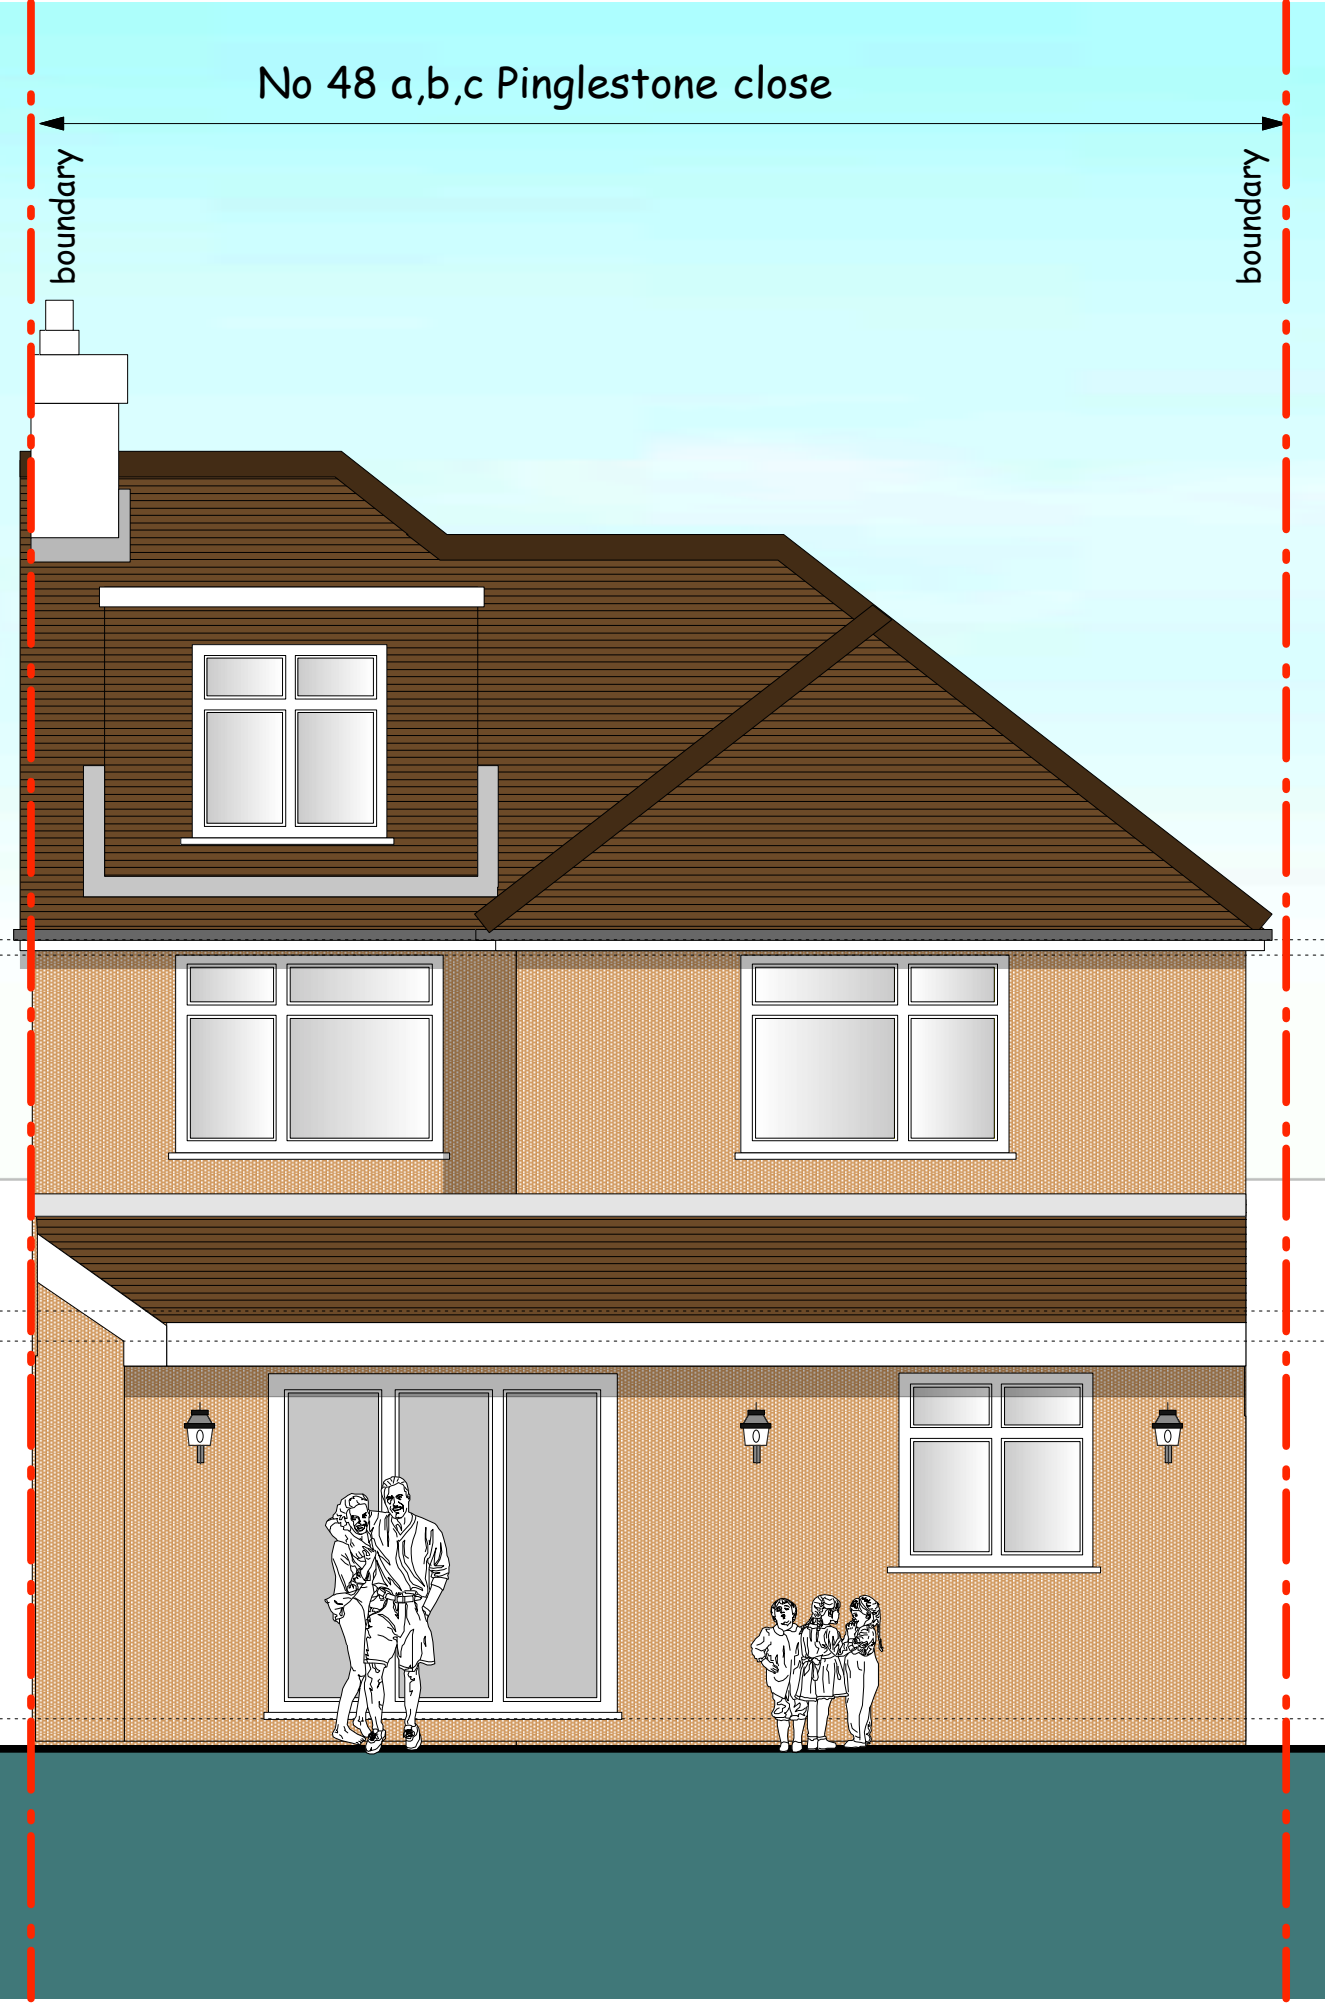

PROPOSED REAR
ELEVATION C:- scale:- 1:50@A1



NOTE: No dimensions are to be scaled from this drawing.
Report all errors and omissions to the Architect.
All dimensions to be checked on site before fabrication.

REV.	DATE	DESCRIPTION
PROJECT		
48 PINGLESTONE CLOSE HARMONDSWORTH, WEST DRAYTON		
DRAWING		
PROPOSED INFORMATION		
CLIENT MR		
SCALE	1:50/1:100 @ A1	DATE FEB/2019
DRAWING No		
PINGLE/PL05A		
© copyright retained		