





ARAGON DRIVE

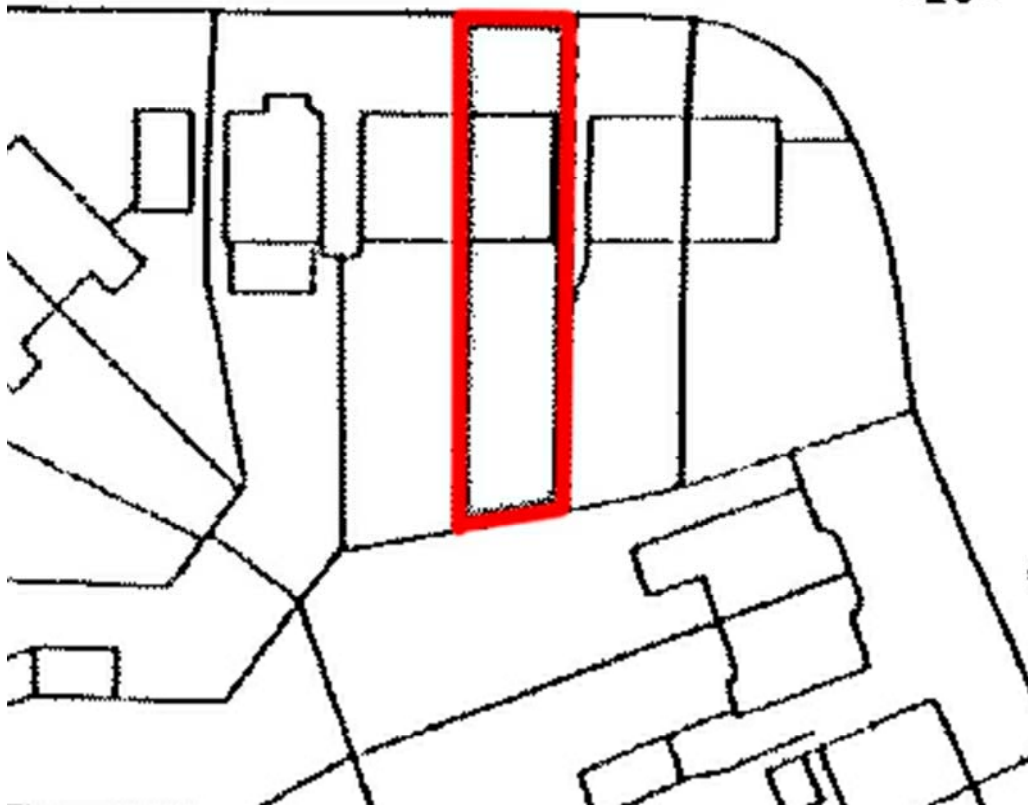


SITE BLOCK PLAN - SCALE 1:500 @ A4



ARAGON DRIVE

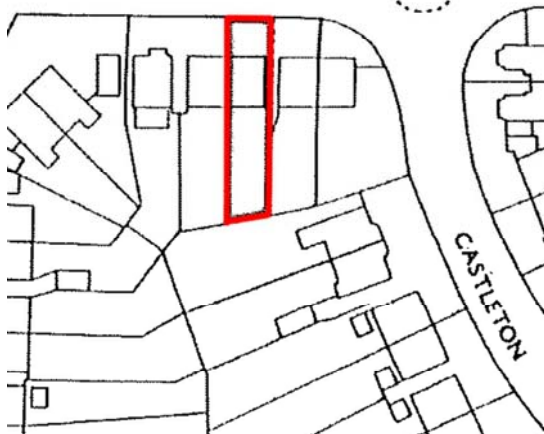

SITE LOCATION PLAN - SCALE 1:1250 @ A4

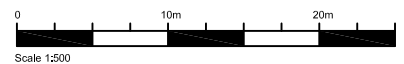

DHIVA
esigns

www.dhivadesigns.co.uk

REVISION	DESCRIPTION	BY	DATE

SITE ADDRESS

8 ARAGON DRIVE,
RUISLIP, HA4 9PR

DRAWING TITLE

SITE LOCATION PLAN

DATE MARCH 2016

DRAWN BY NP

SCALE 1:1250/1:500 @ A4

CHECKED BY

DRAWING NO.

REVISION

DD135-01-P0