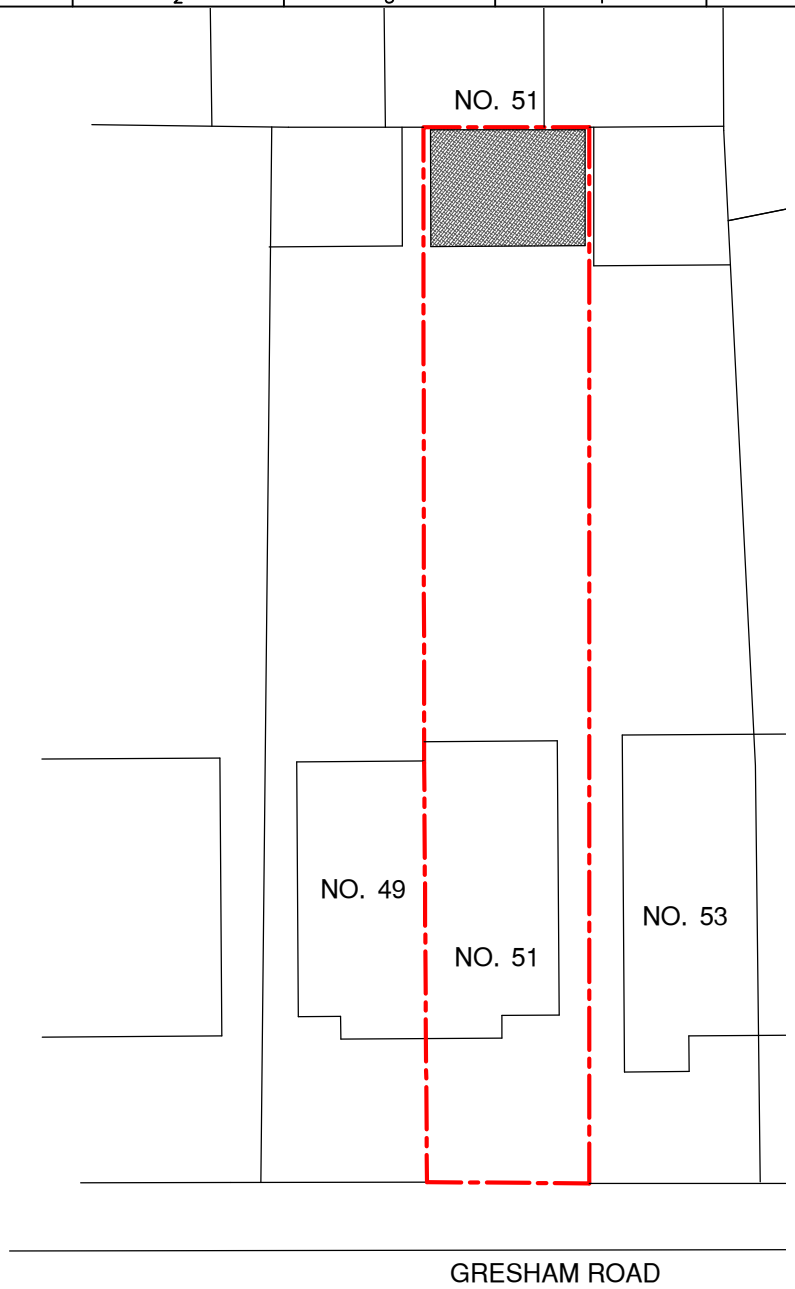

BLOCK PLAN

1 : 200 SCALE

0m 5m 10m 15m 20m

SCALE @ 1:200

LOCATION PLAN

1 : 1250 SCALE

0m 10m 20m 30m 40m 50m 60m 70m 80m 90m 100m

SCALE @ 1:1250

NOTES :

Date	Revisions

SJR DESIGN LTD.
(ARCHITECTURAL DESIGN & CONSULTANCY)

Client MR. LAVIN RANA

Job Title

51 GRESHAM ROAD
UXBRIDGE
UB10 0HU

Drawing Title

LOCATION AND
BLOCK PLANS

Scale: 1 : 200 / 1250 (A3)

Date: APRIL 2025

Checked by: | Drawn by: RS

Drg No. TP/708/01 | Rev.