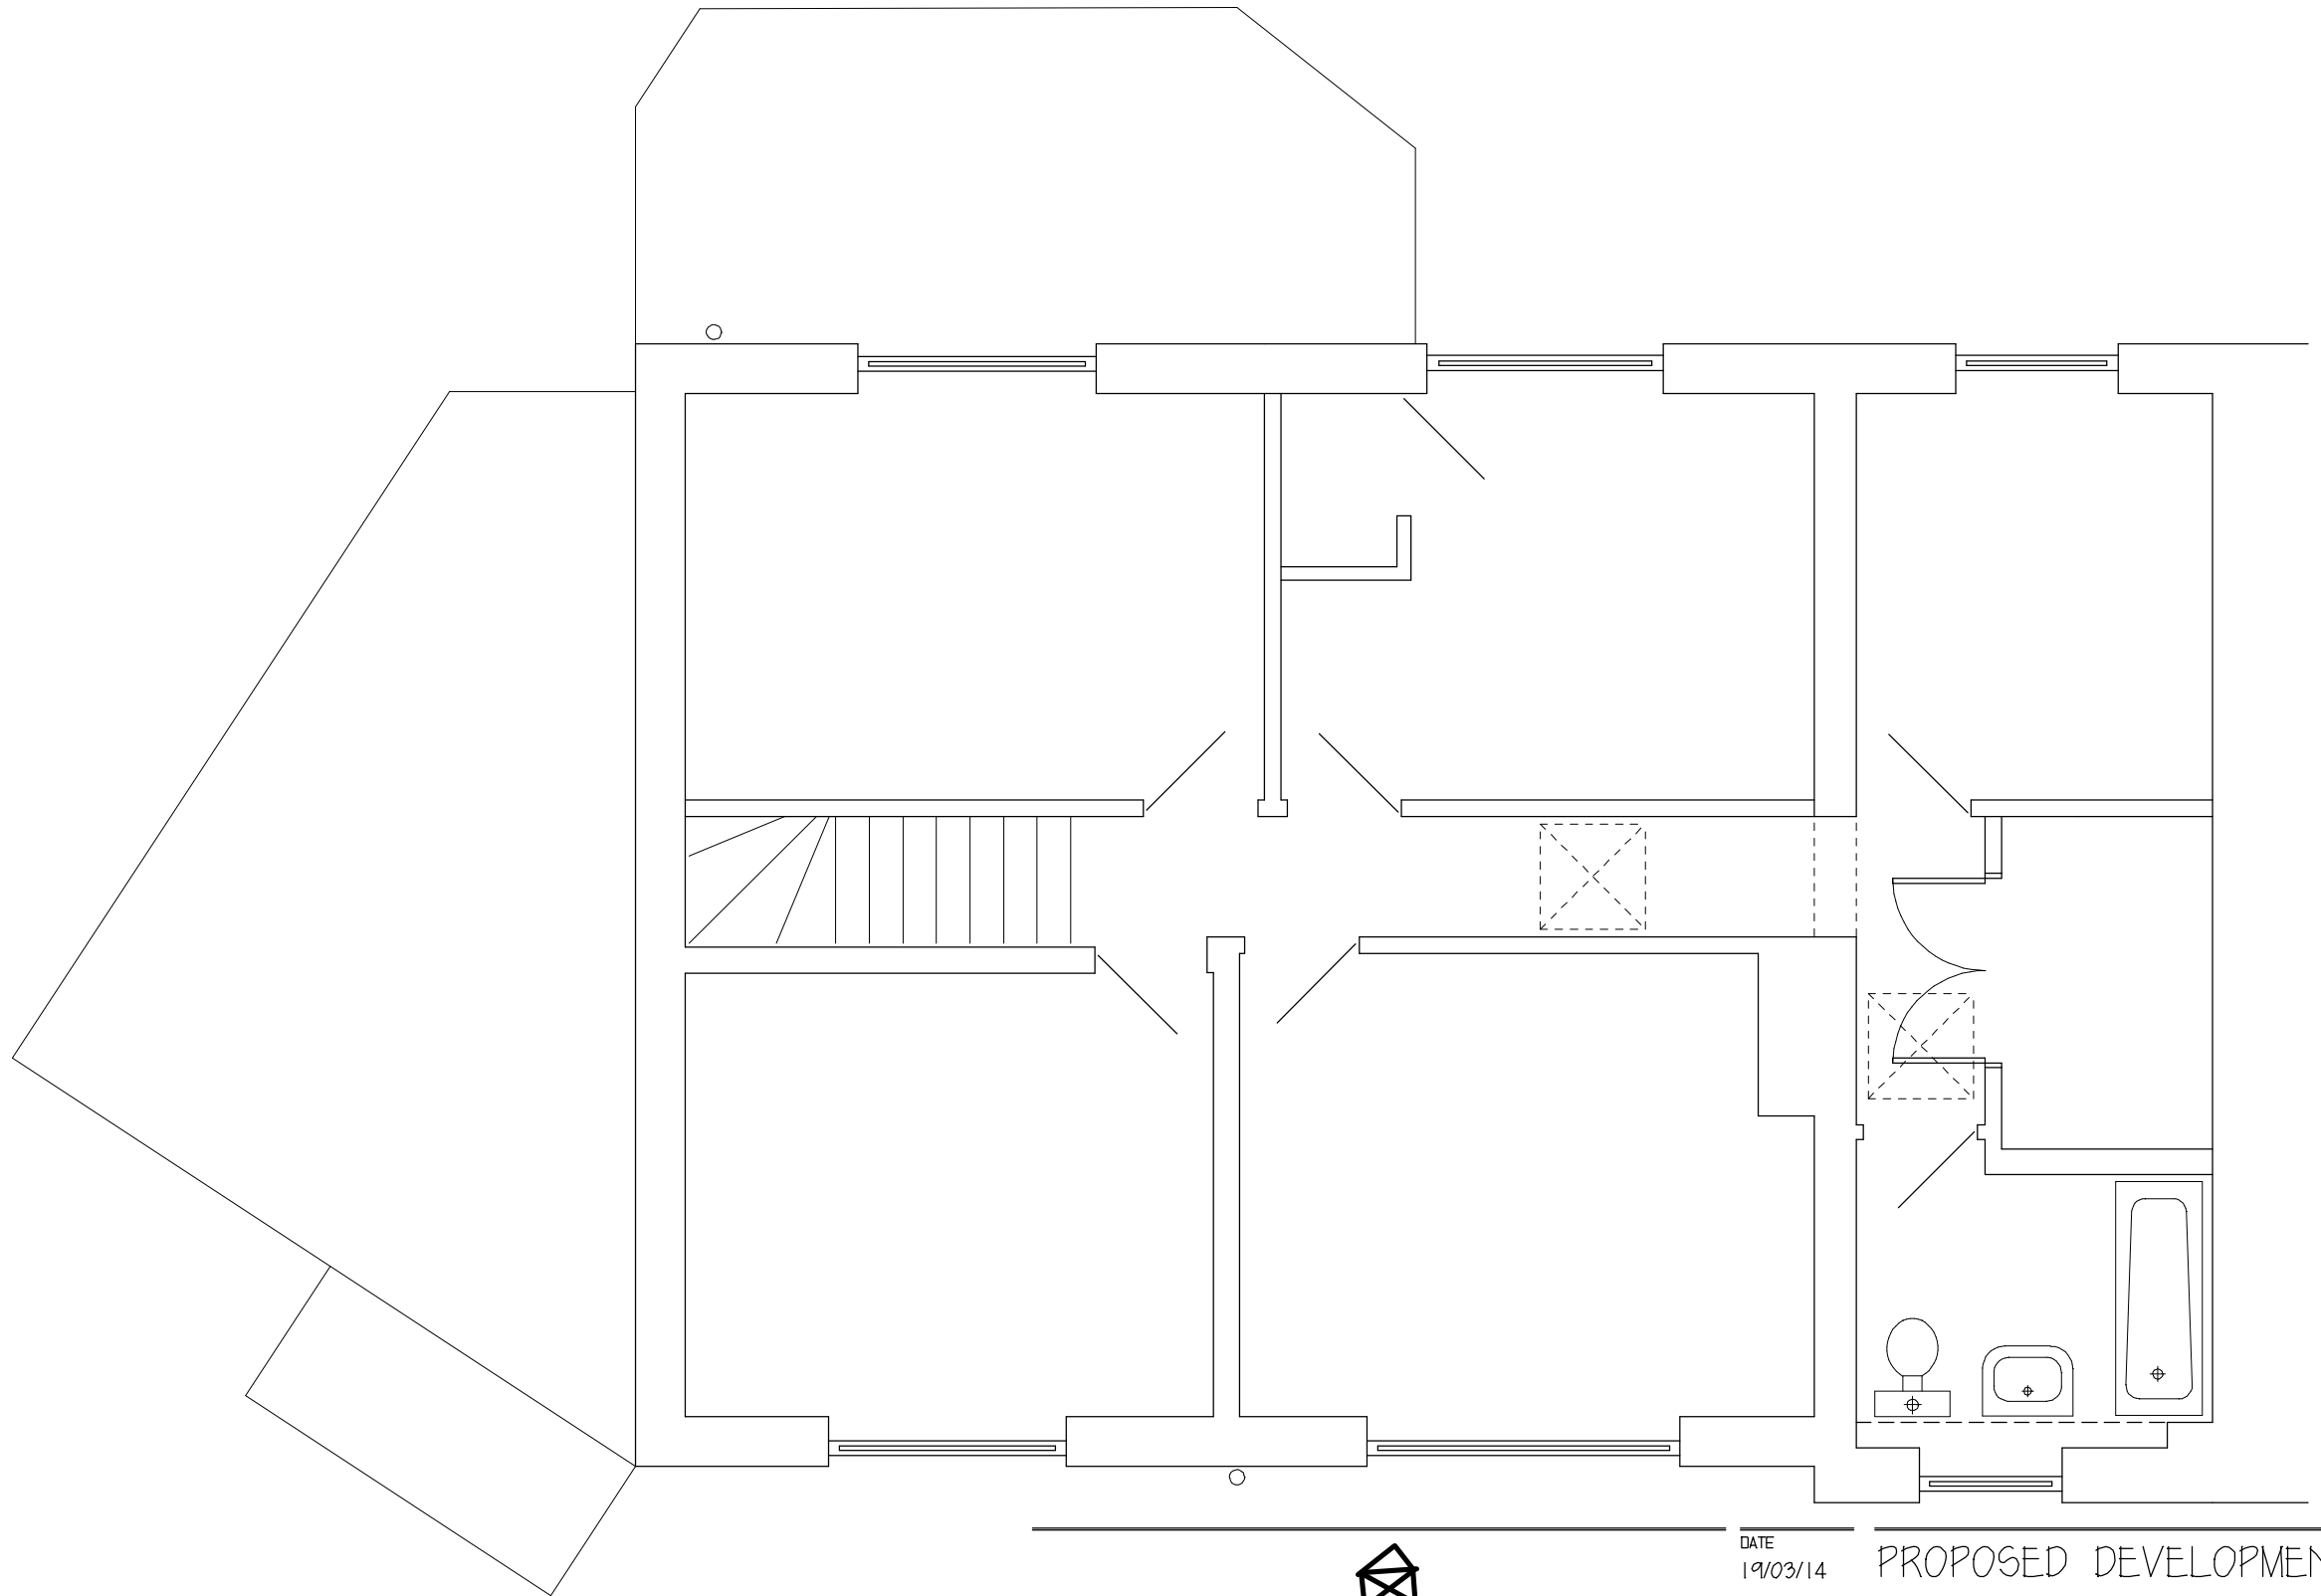


ROBERT DAVIES JOHN WEST LIMITED


RIBA Chartered Practice

The Courtyard 59 Church Street
Staines upon Thames Middx TW18 4XS
Tel: 01784 459211 E-mail: info@rdjw1td.com

DATE
19/03/14

SCALE
1:50 @ A3

DRAWN / CHKD
CL

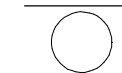

PROPOSED DEVELOPMENT,
61 LIME GROVE
HAYES
EXISTING FIRST FLOOR PLAN

DRWG No **L1100/12** REV -