


METRES

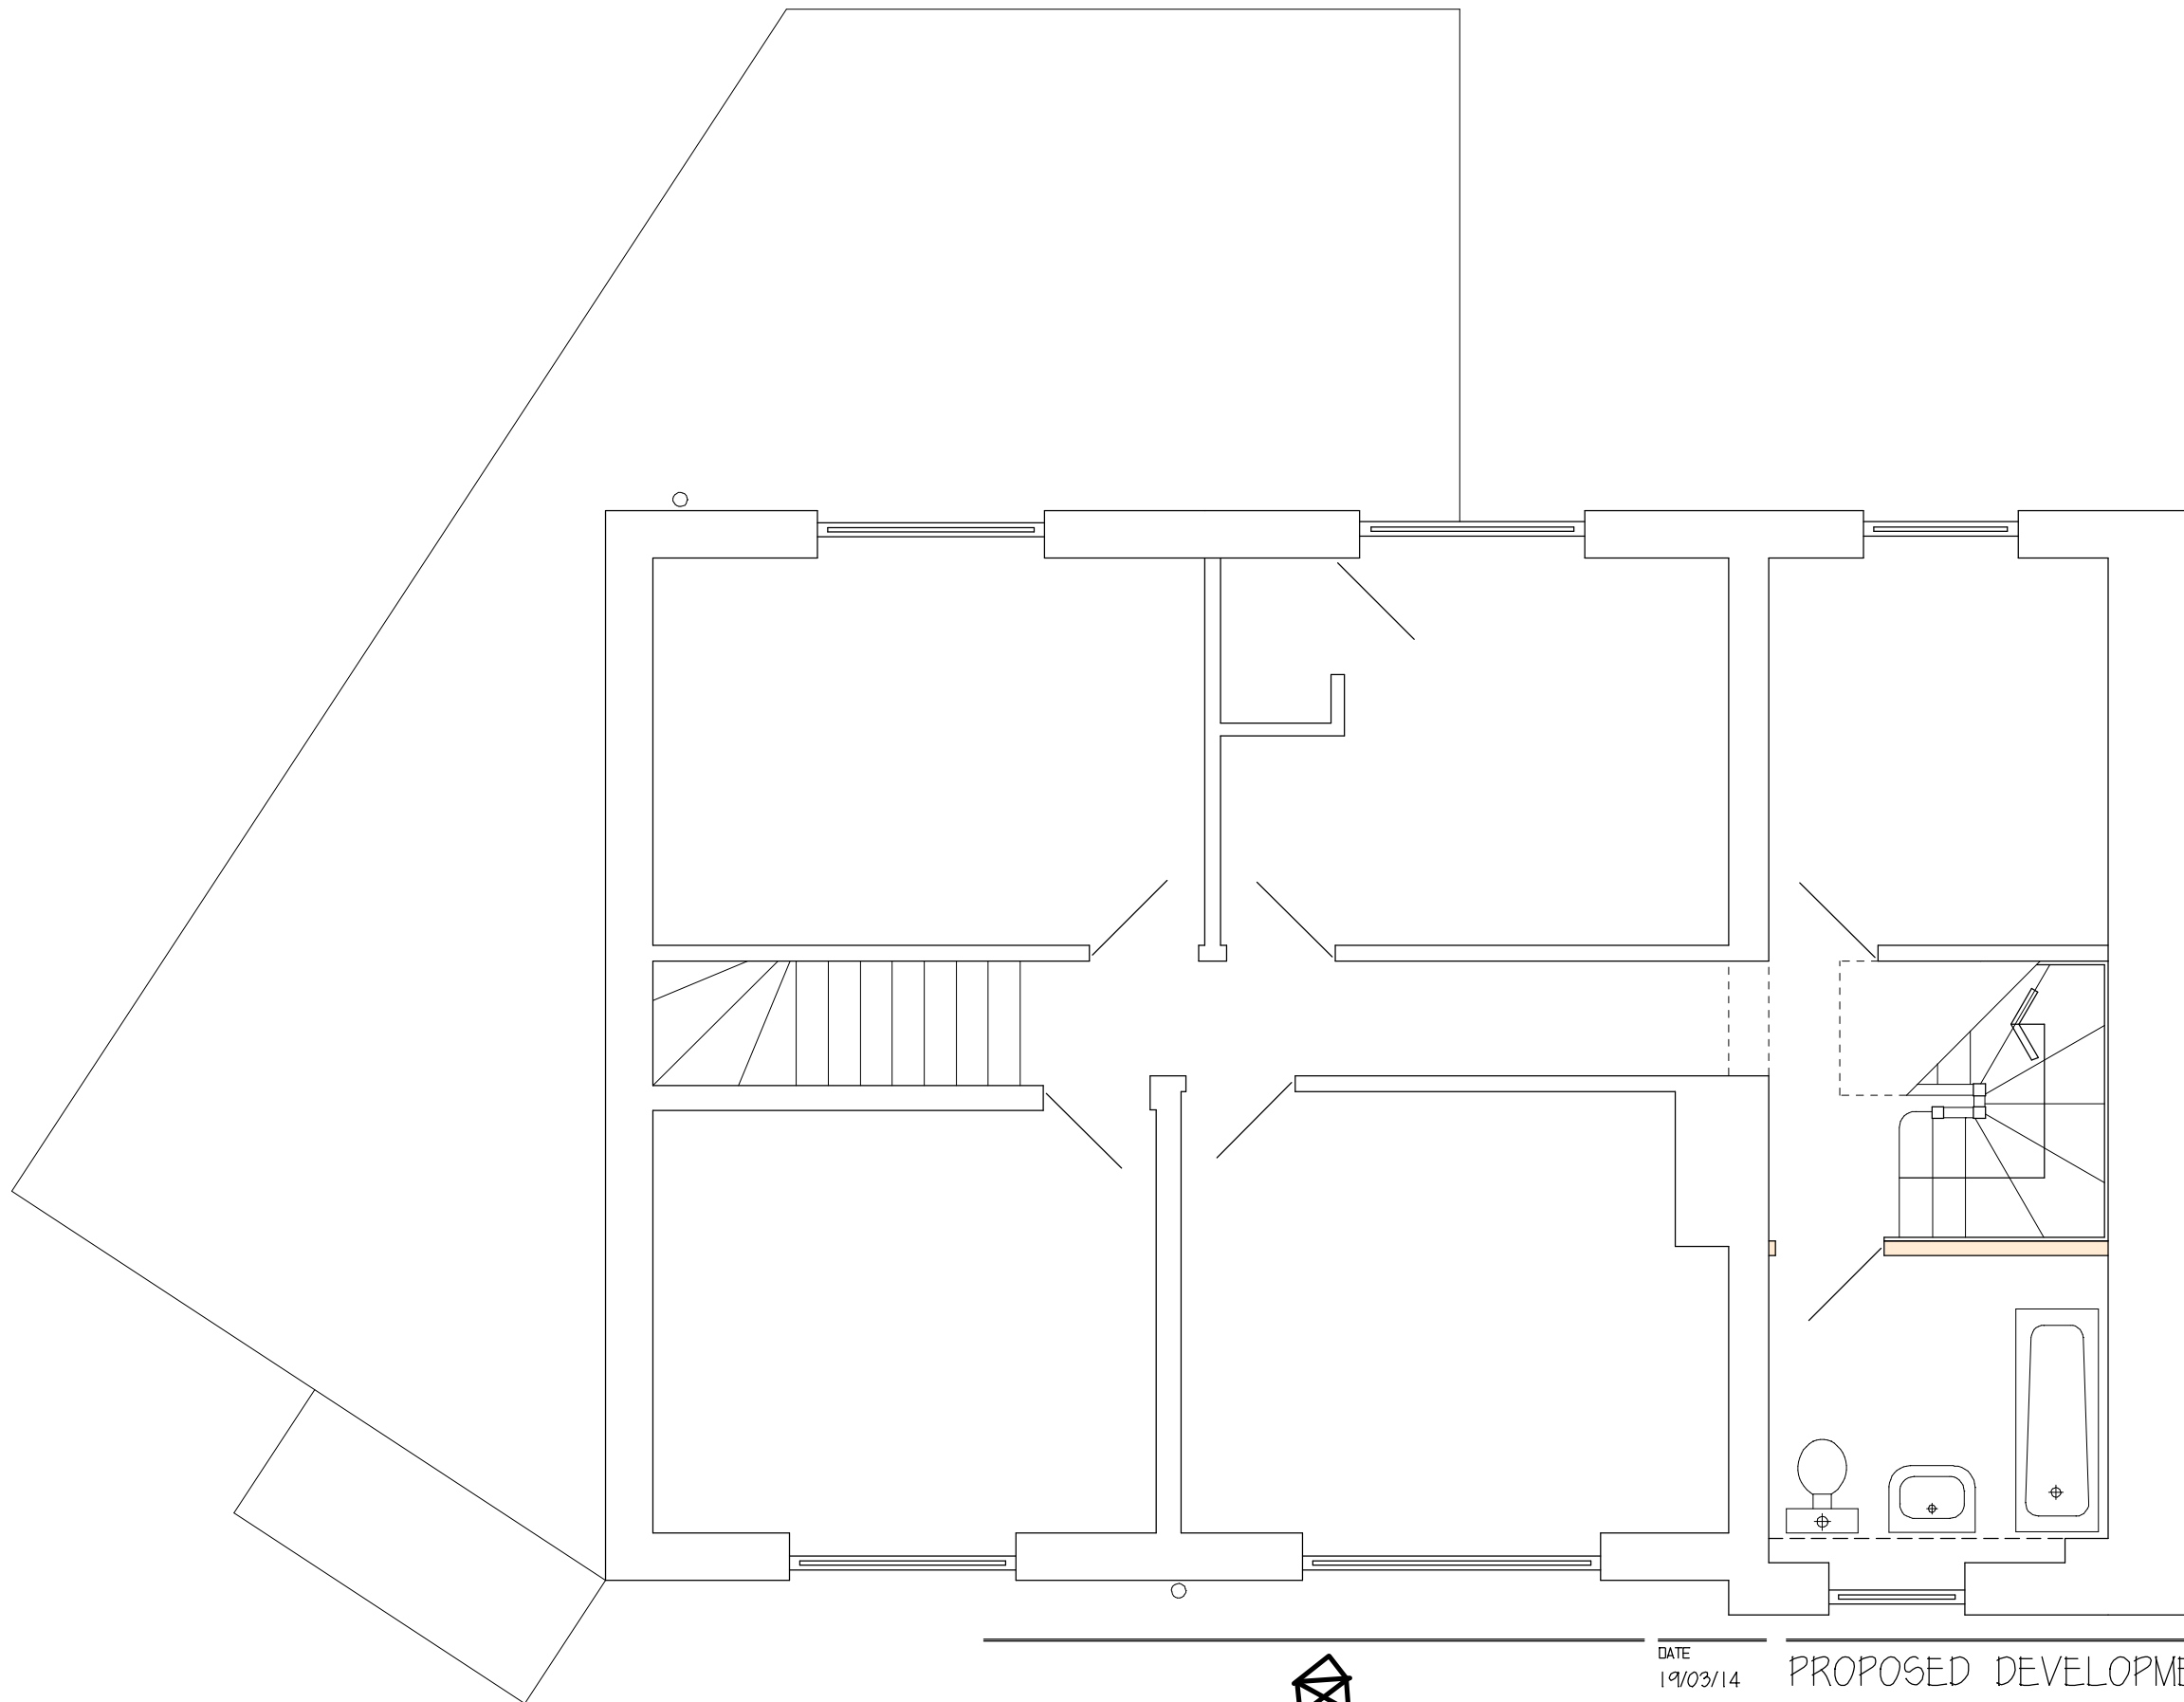

ROBERT DAVIES JOHN WEST LIMITED

RIBA Chartered Practice

The Courtyard 59 Church Street
Staines upon Thames Middx TW18 4XS
Tel: 01784 459211 E-mail: info@rdjwlttd.com

DATE
19/03/14

SCALE
1:50 @ A3

DRAWN / CHKD
CL



PROPOSED DEVELOPMENT,
61 LIME GROVE
HAYES
PROPOSED FF PLAN

DRWG No **L1100/14** REV —