
0 20 40 60 80 100 m

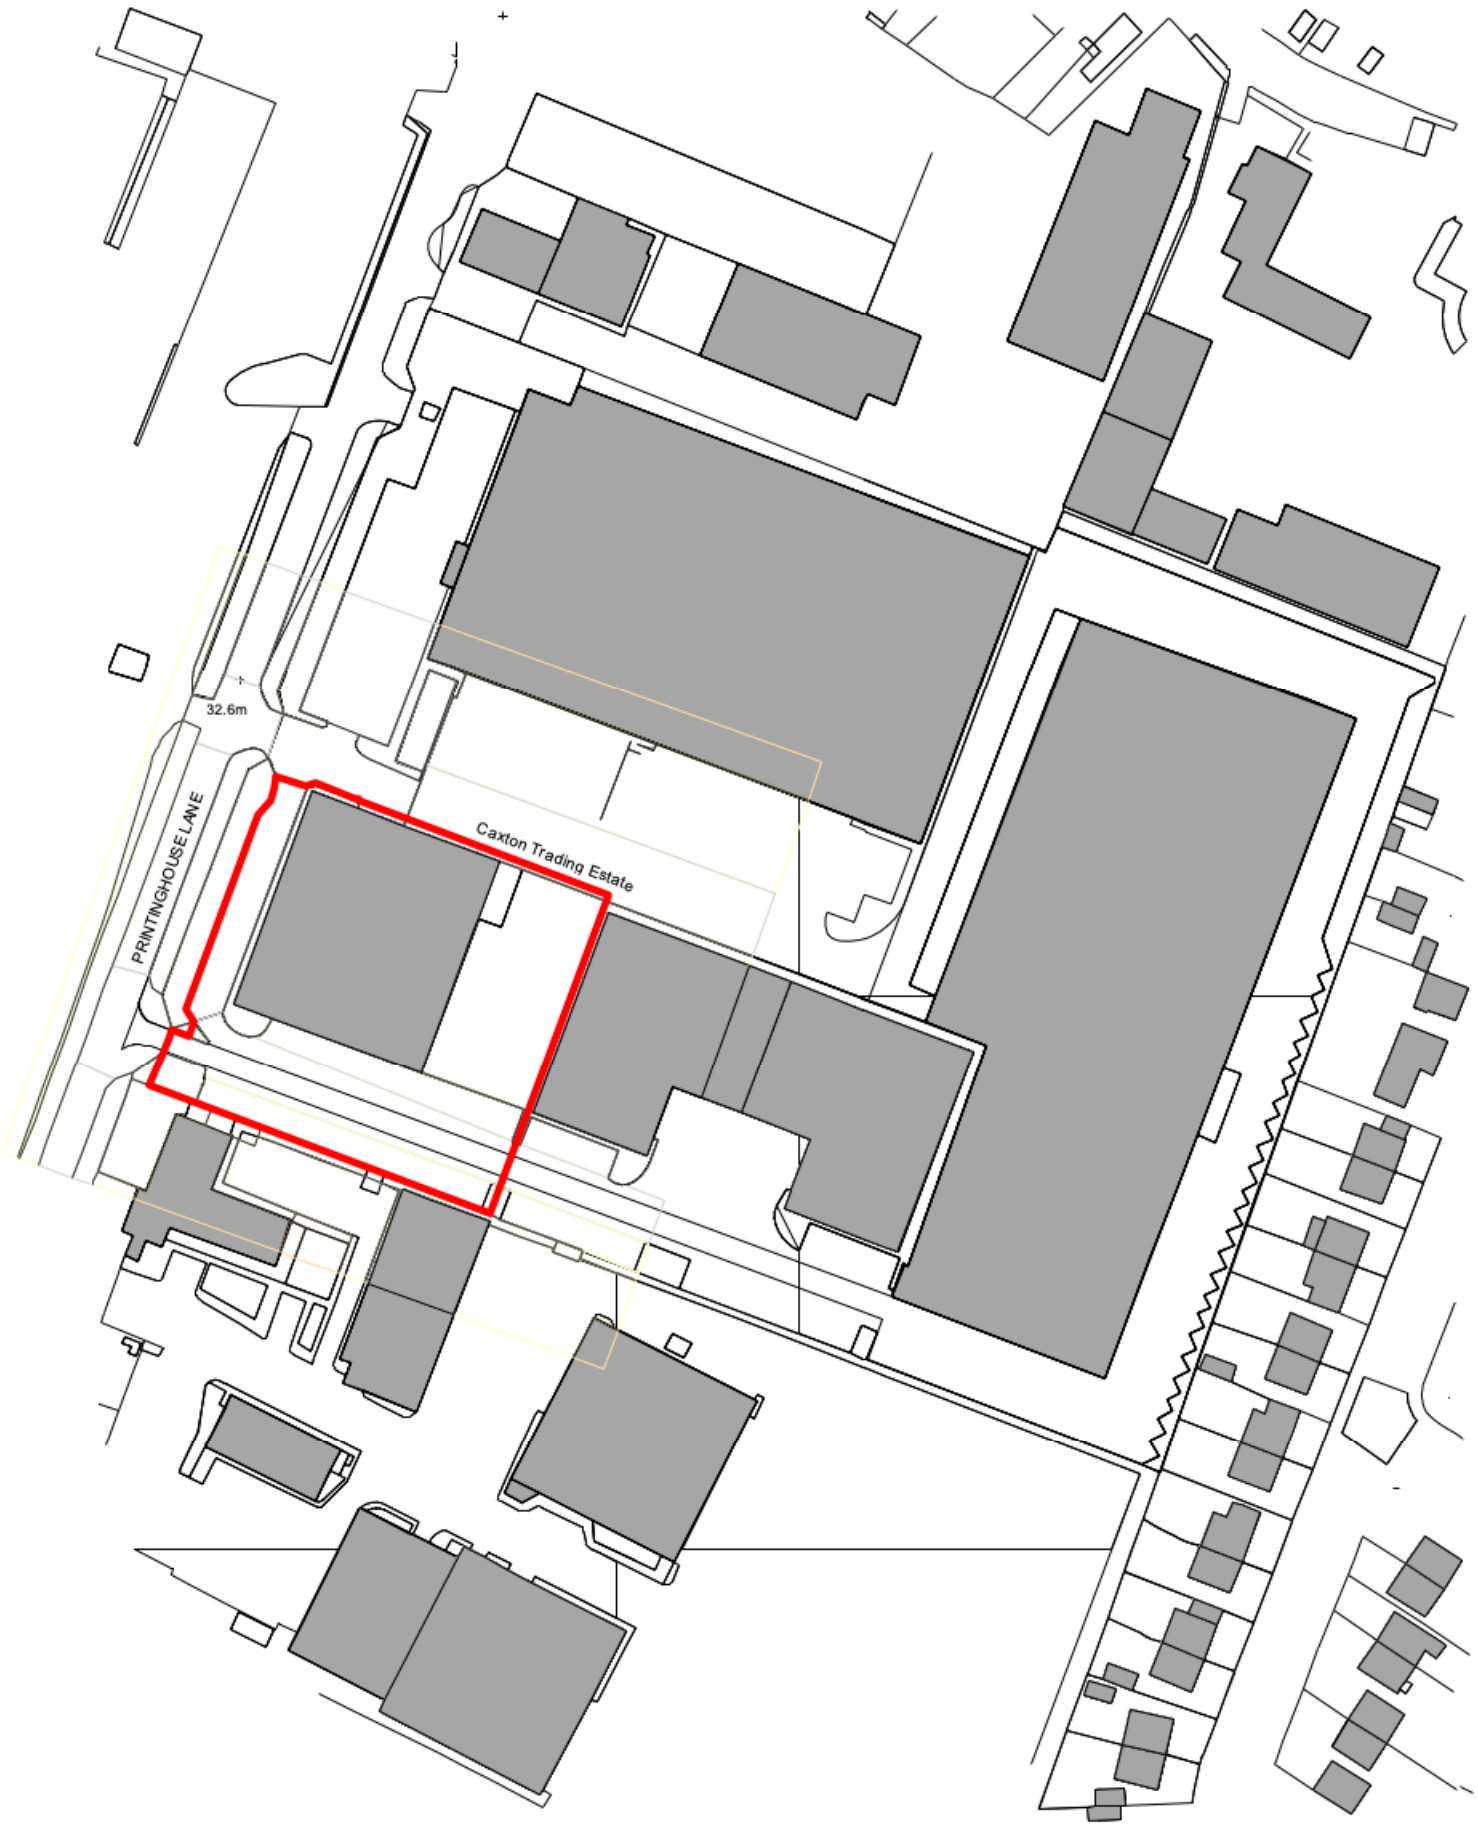

1 Site Location Plan
Scale: 1:1250

PLANNING

REV.	DATE	DESCRIPTION

PROJECT
Unit 1, Caxton Trading Estate
Printing House
Hayes, UB3 1AP

DRAWING
Site Location Plan

CLIENT
Zongwise Limited

SCALE	DRAWN
1:1250	PW
DATE	CHECKED
OCTOBER 2026	MM

DRAWING No
2519 PL2 01

© copyright retained

WAMM
Architecture & Building Consultants
WAMM Consulting Limited
Chapel House, 1-3 Chapel Street, Guildford, Surrey, GU1 3UH
www.wammconsulting.com
+44 (0)1483 825700