

0 10 20 m

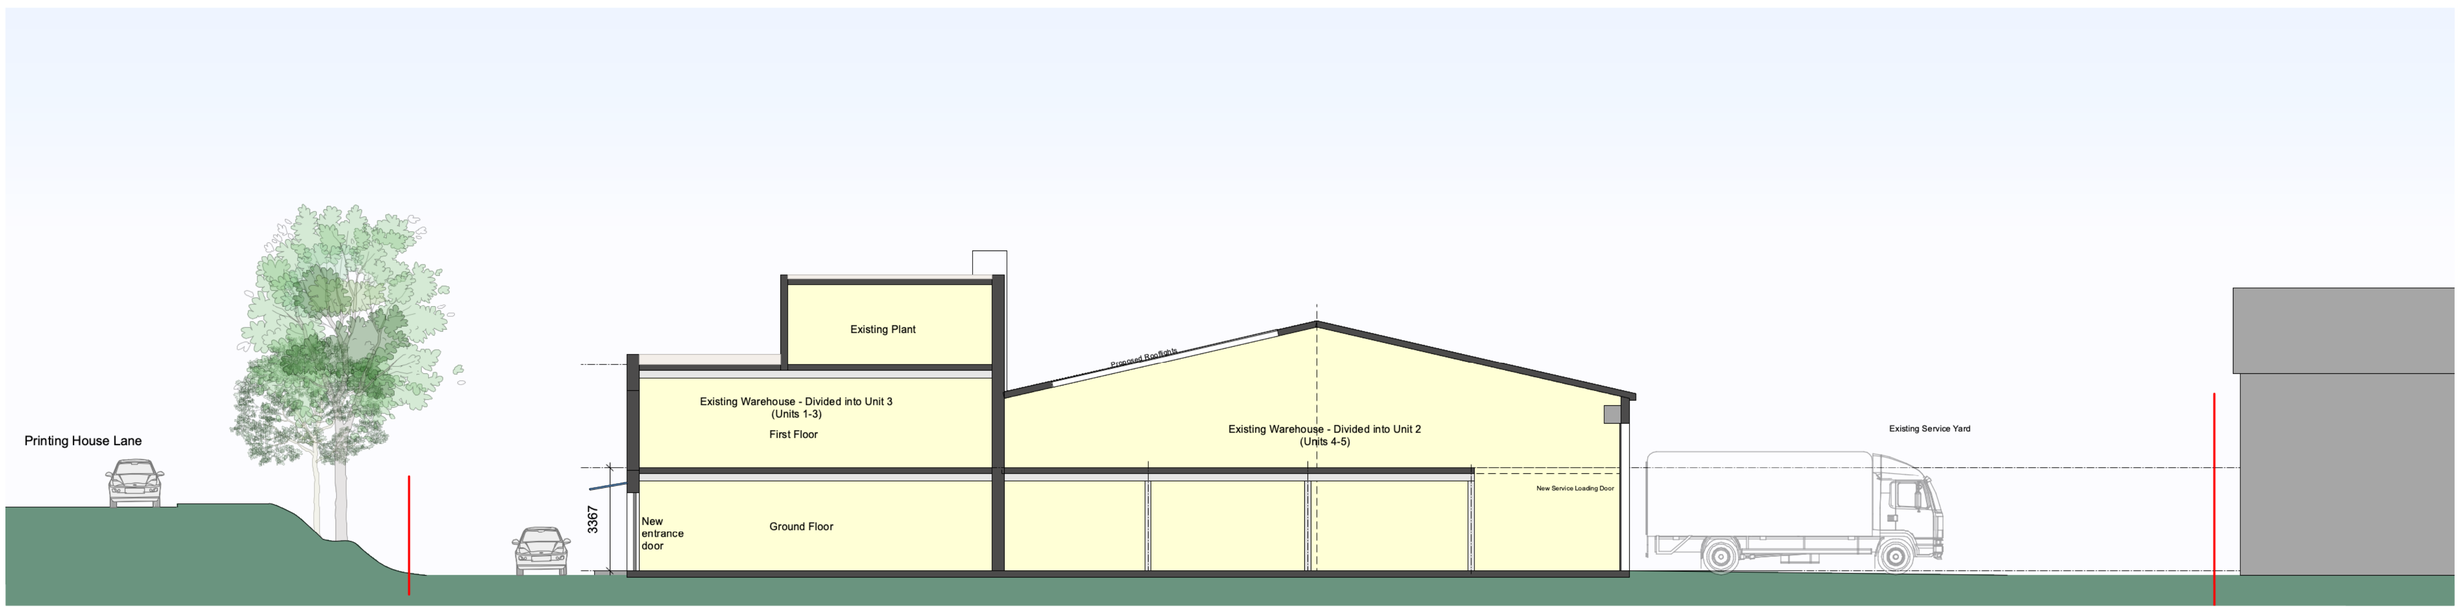


2 **Proposed Section A-A**
Scale: 1:100

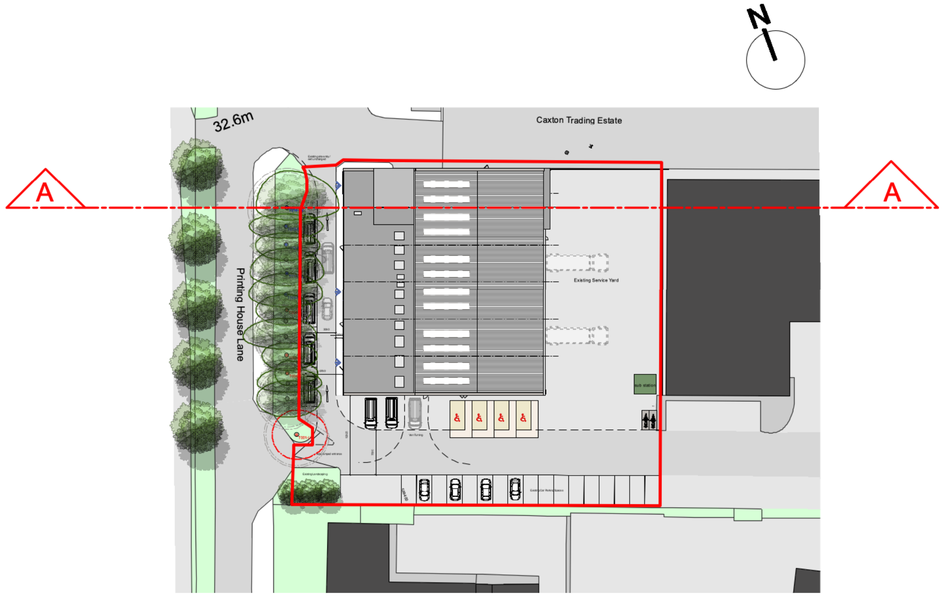


1 **Reference Plan**
Scale: 1:500

PLANNING

| REV. | DATE | DESCRIPTION |
|---|---|---|

PROJECT
Unit 1, Caxton Trading Estate
Printing House
Hayes, UB3 1AP

DRAWING
Proposed Section A-A

CLIENT
Zongwise Limited

| SCALE | DRAWN |
|---|---|
| 1:100 | PW |
| DATE | CHECKED |
| JUNE 2026 | MM |

DRAWING No
2519 PL2 15

© copyright retained

WAMM
Architecture & Building Consultants
WAMM Consulting Limited
Chapel House, 1-3 Chapel Street, Guildford, Surrey, GU1 3UH
www.wammconsulting.com
+44 (0)1483 825700