


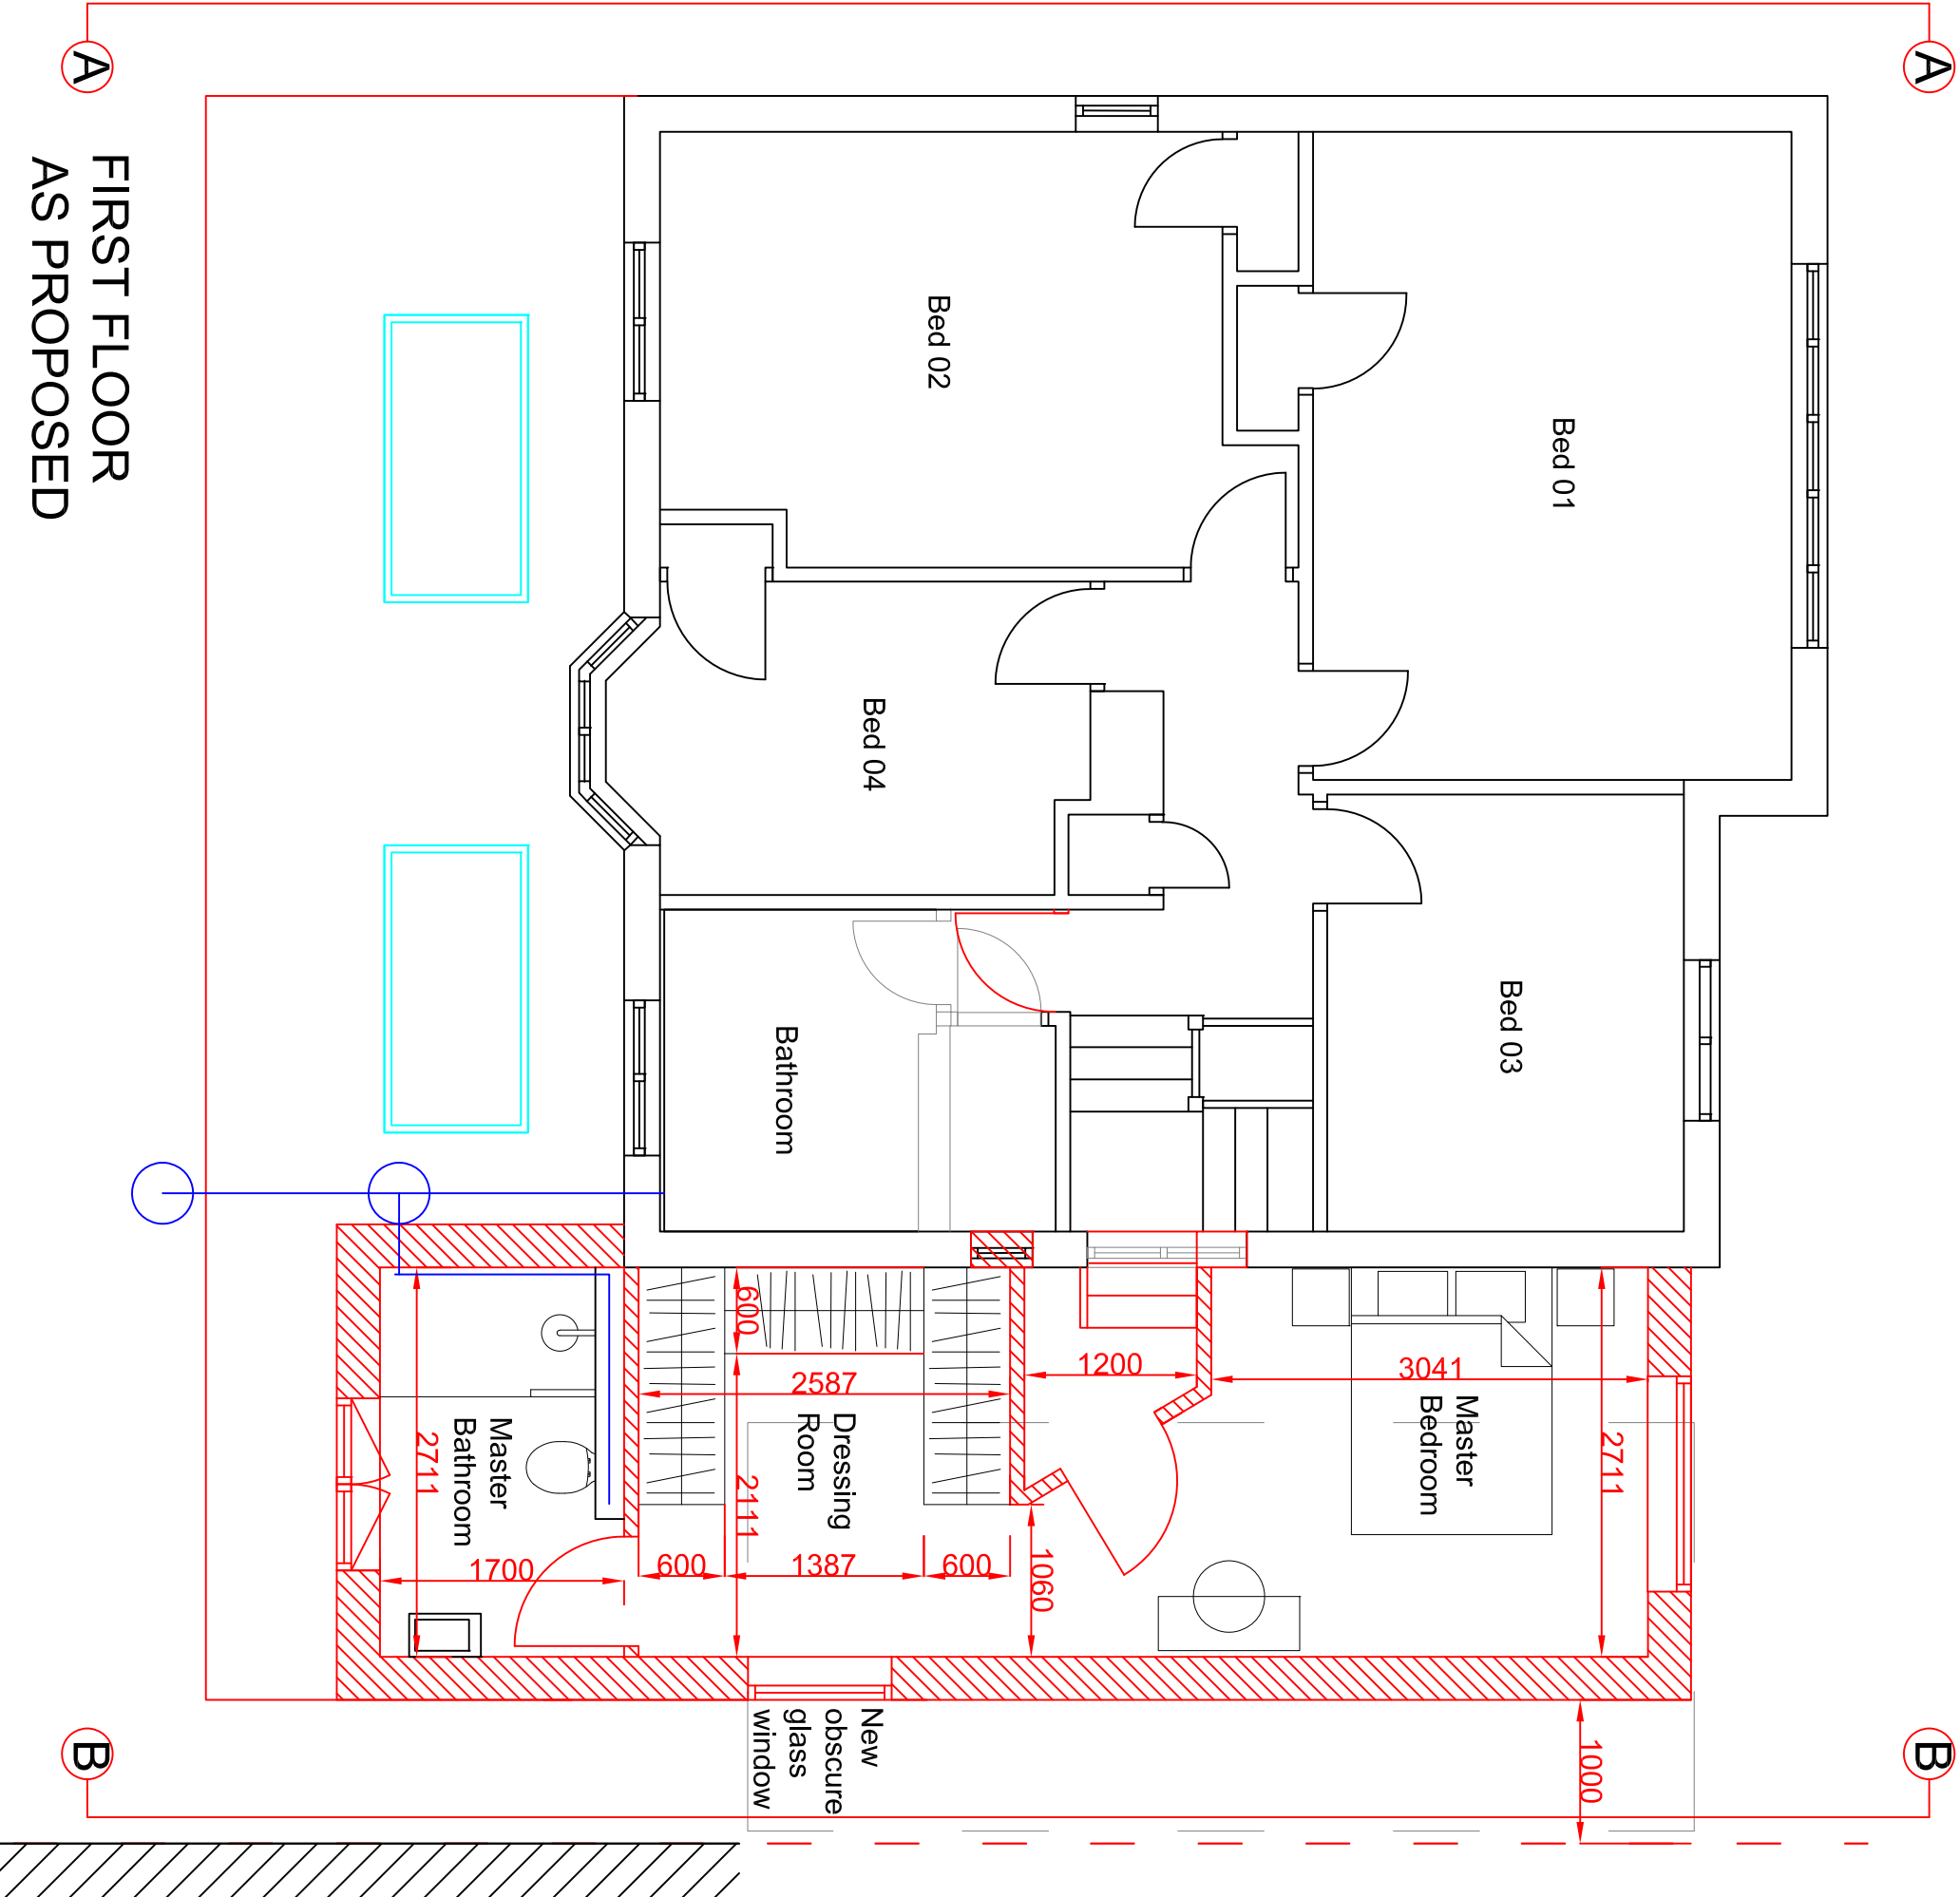
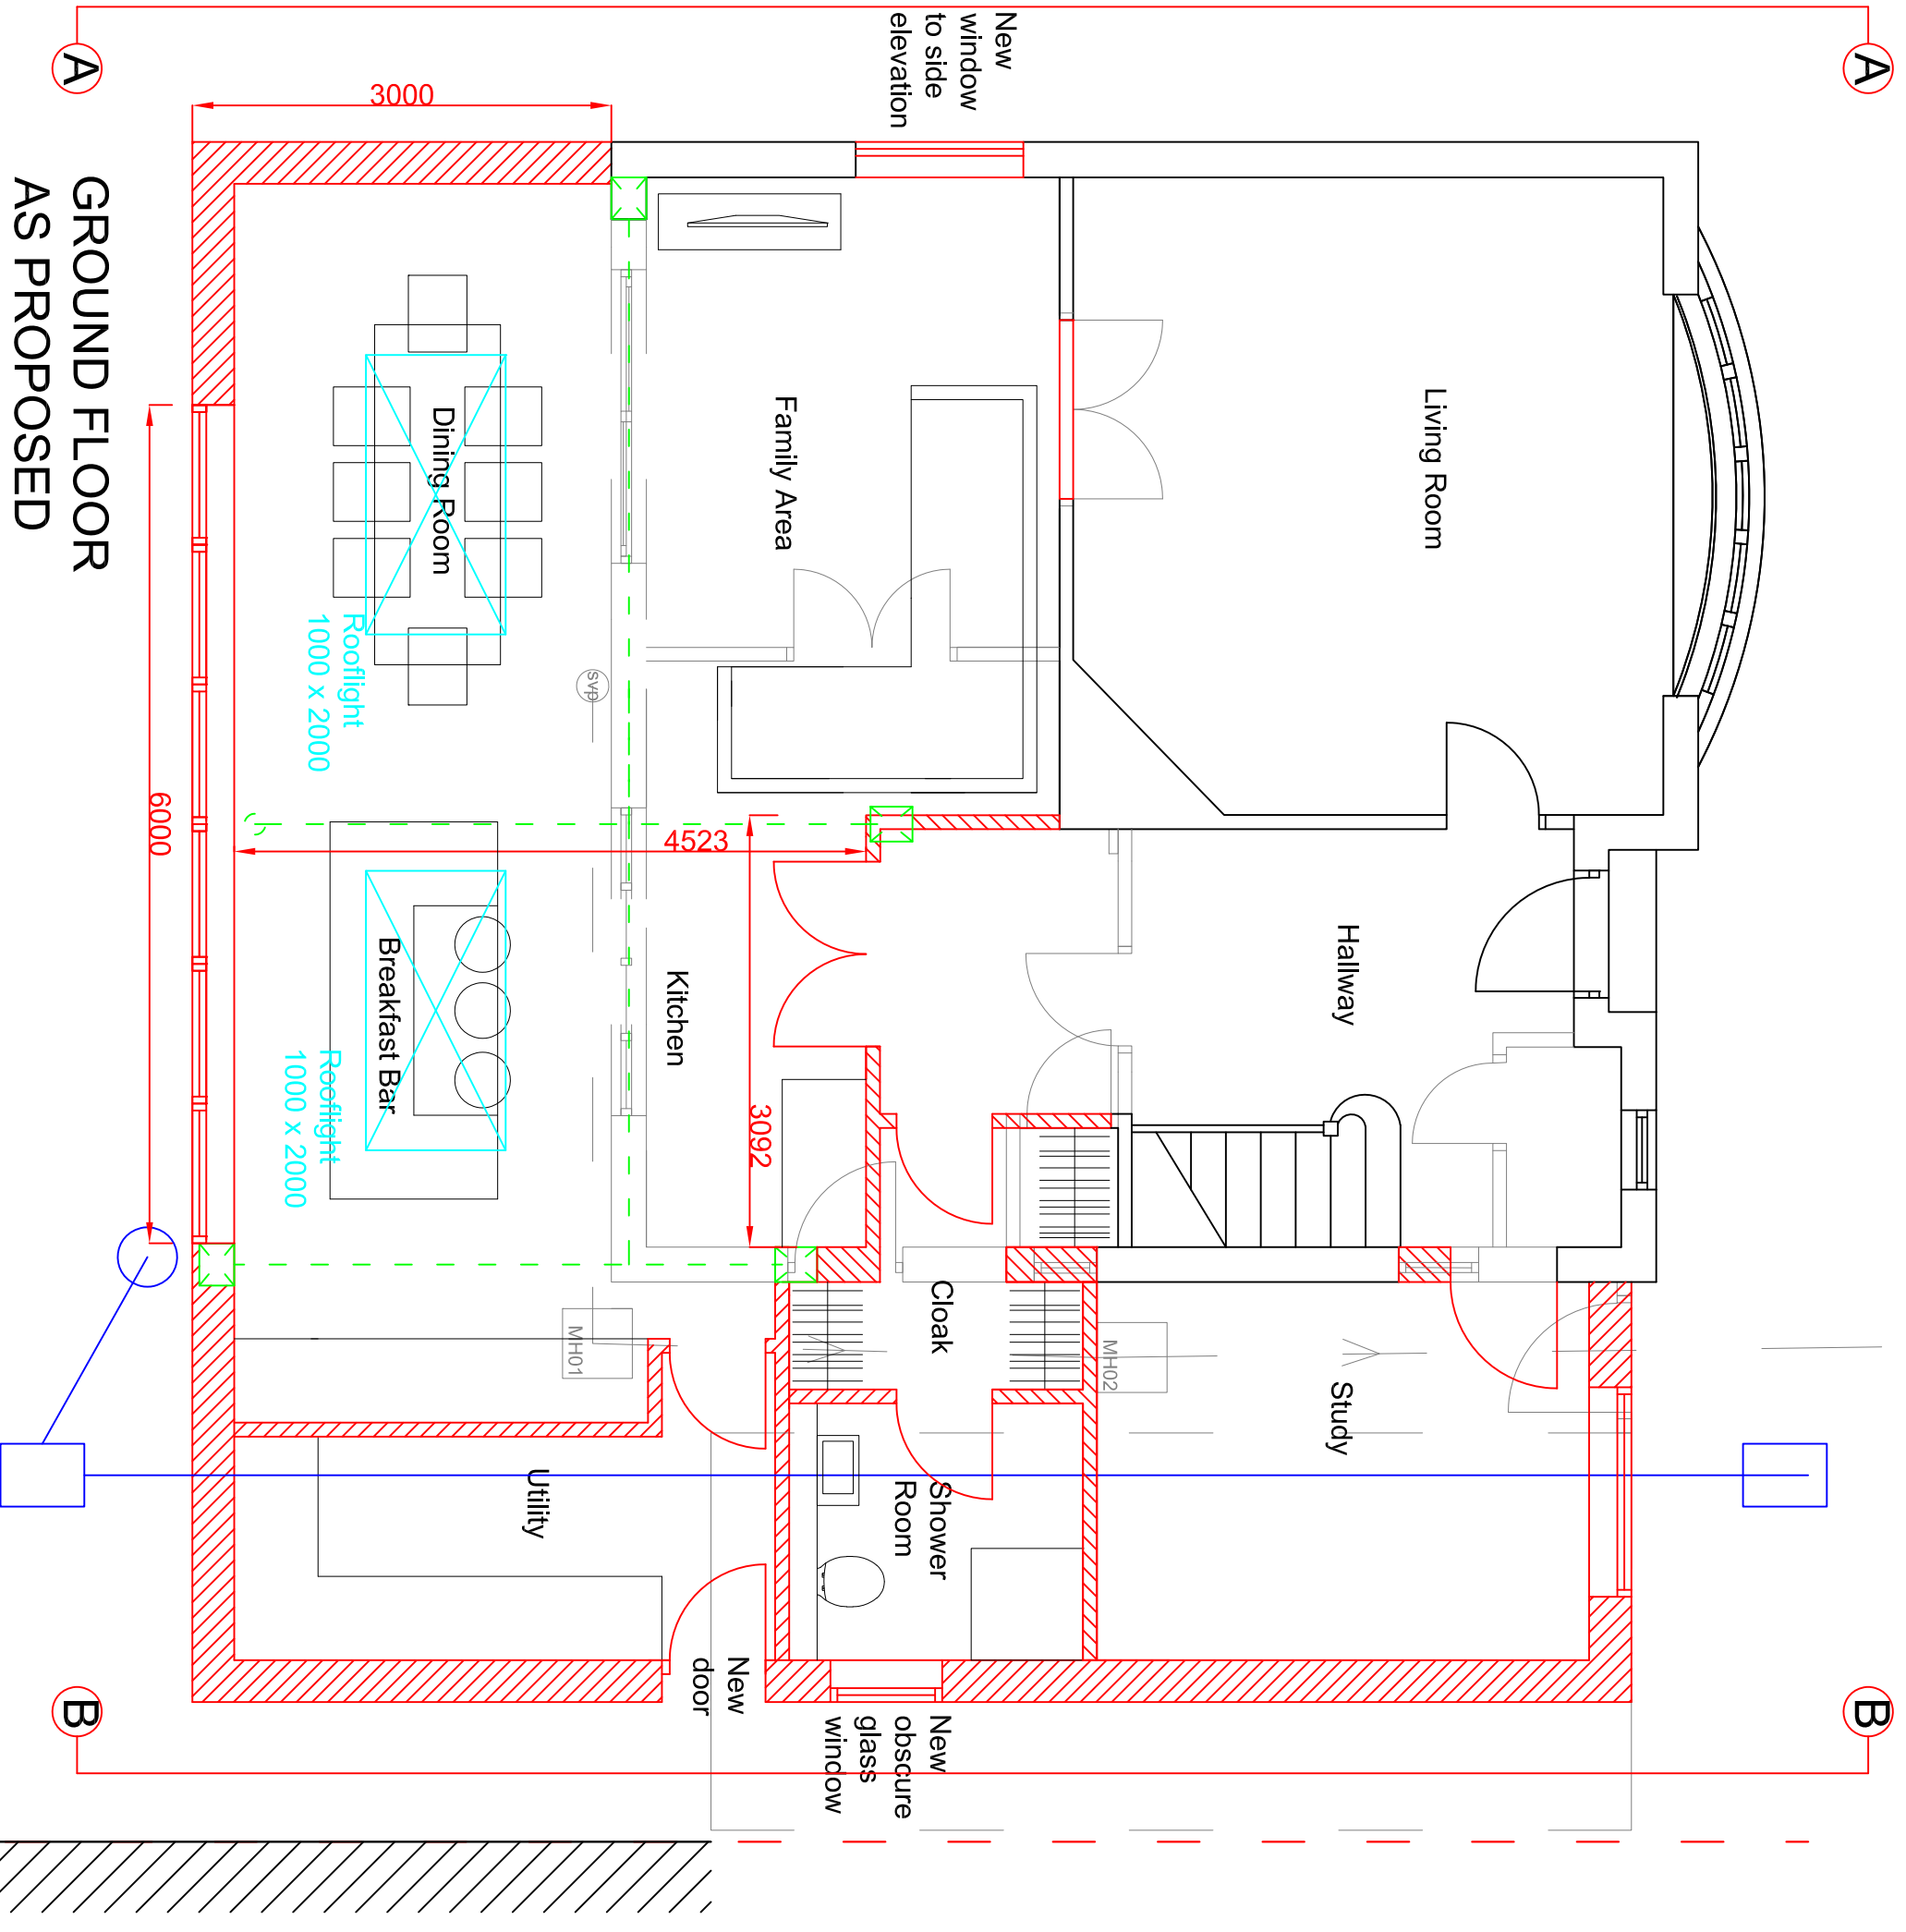


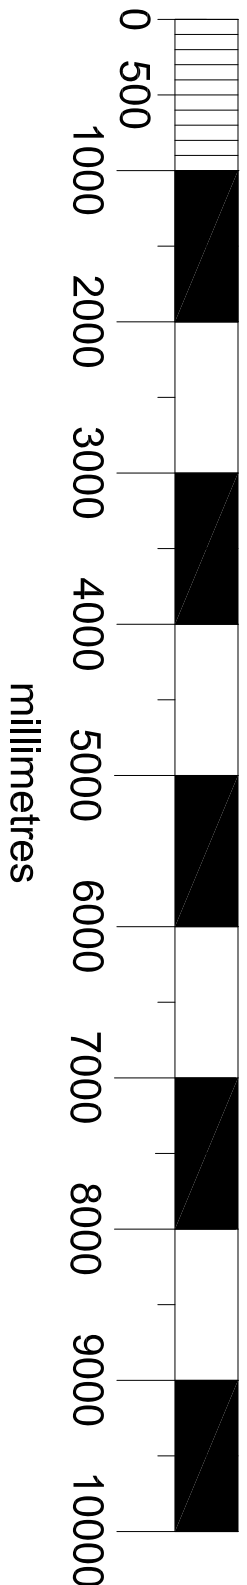


SCALE BAR

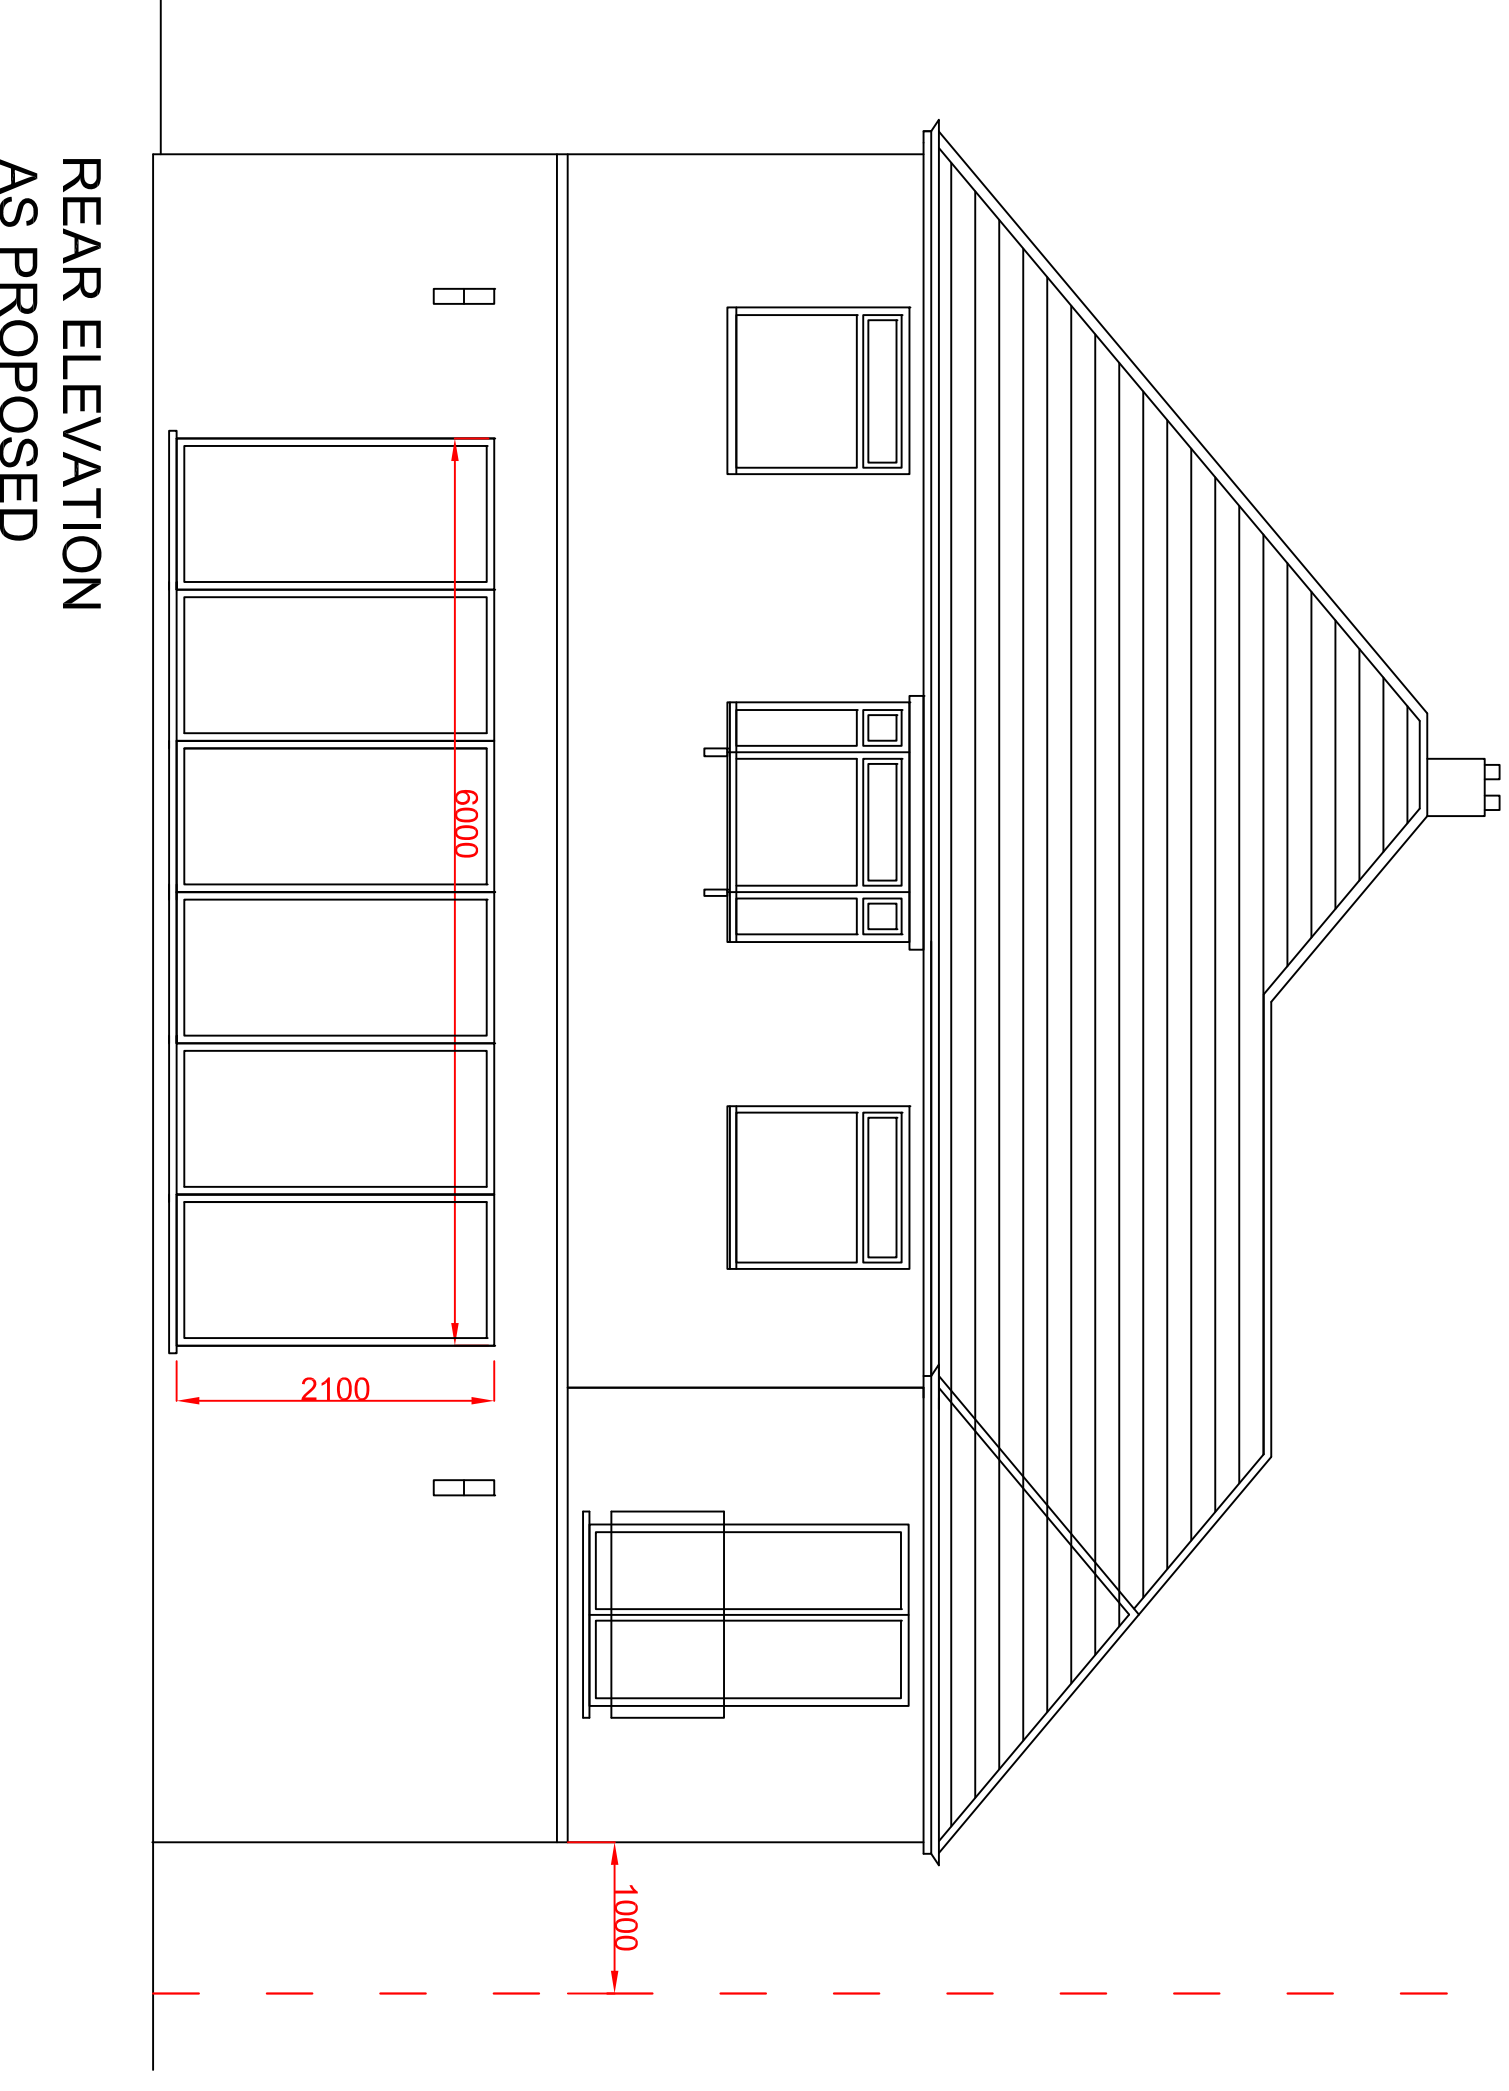

SIDE ELEVATION BB
AS PROPOSED

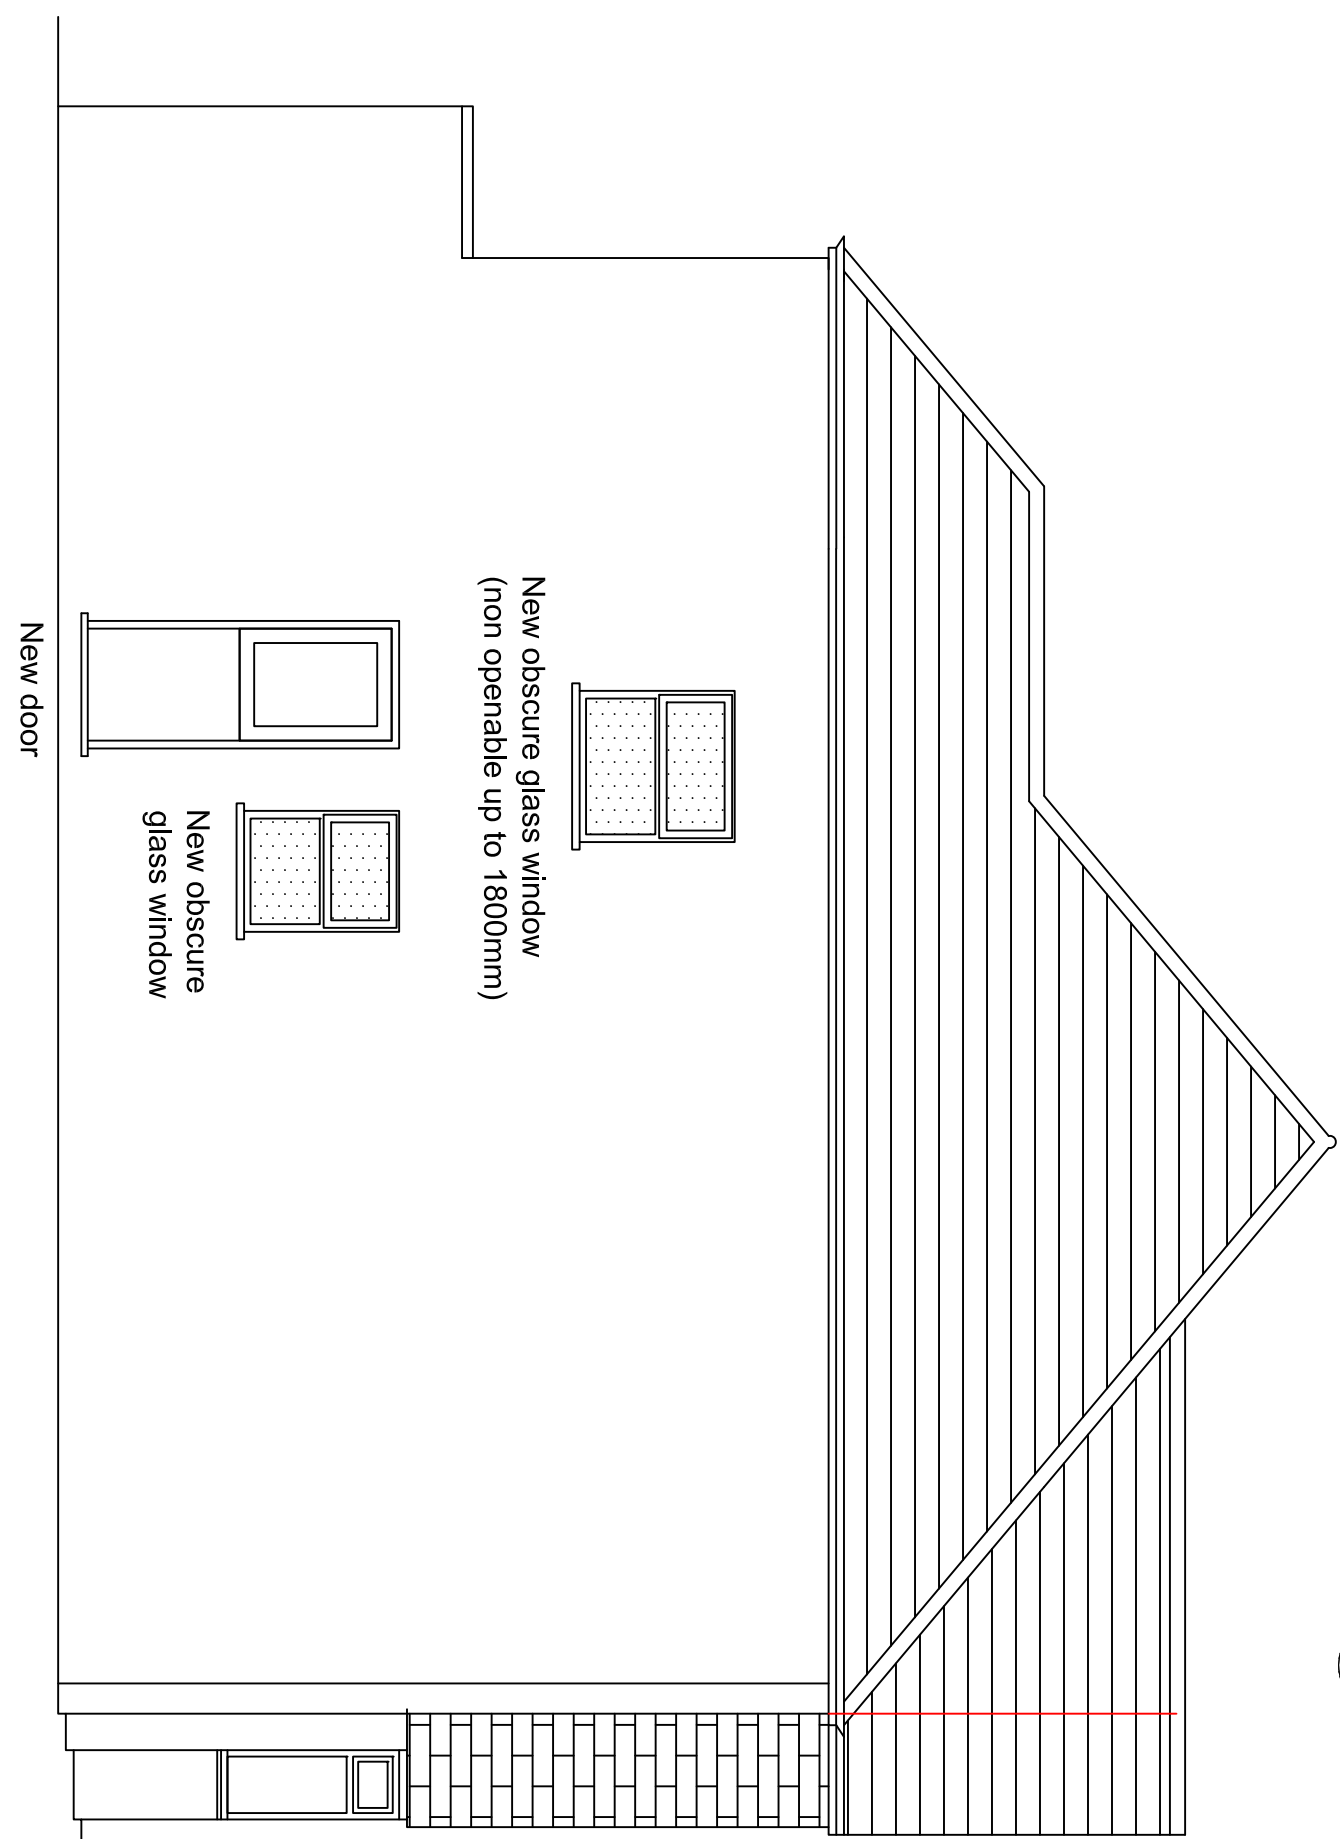

FRONT ELEVATION
AS PROPOSED

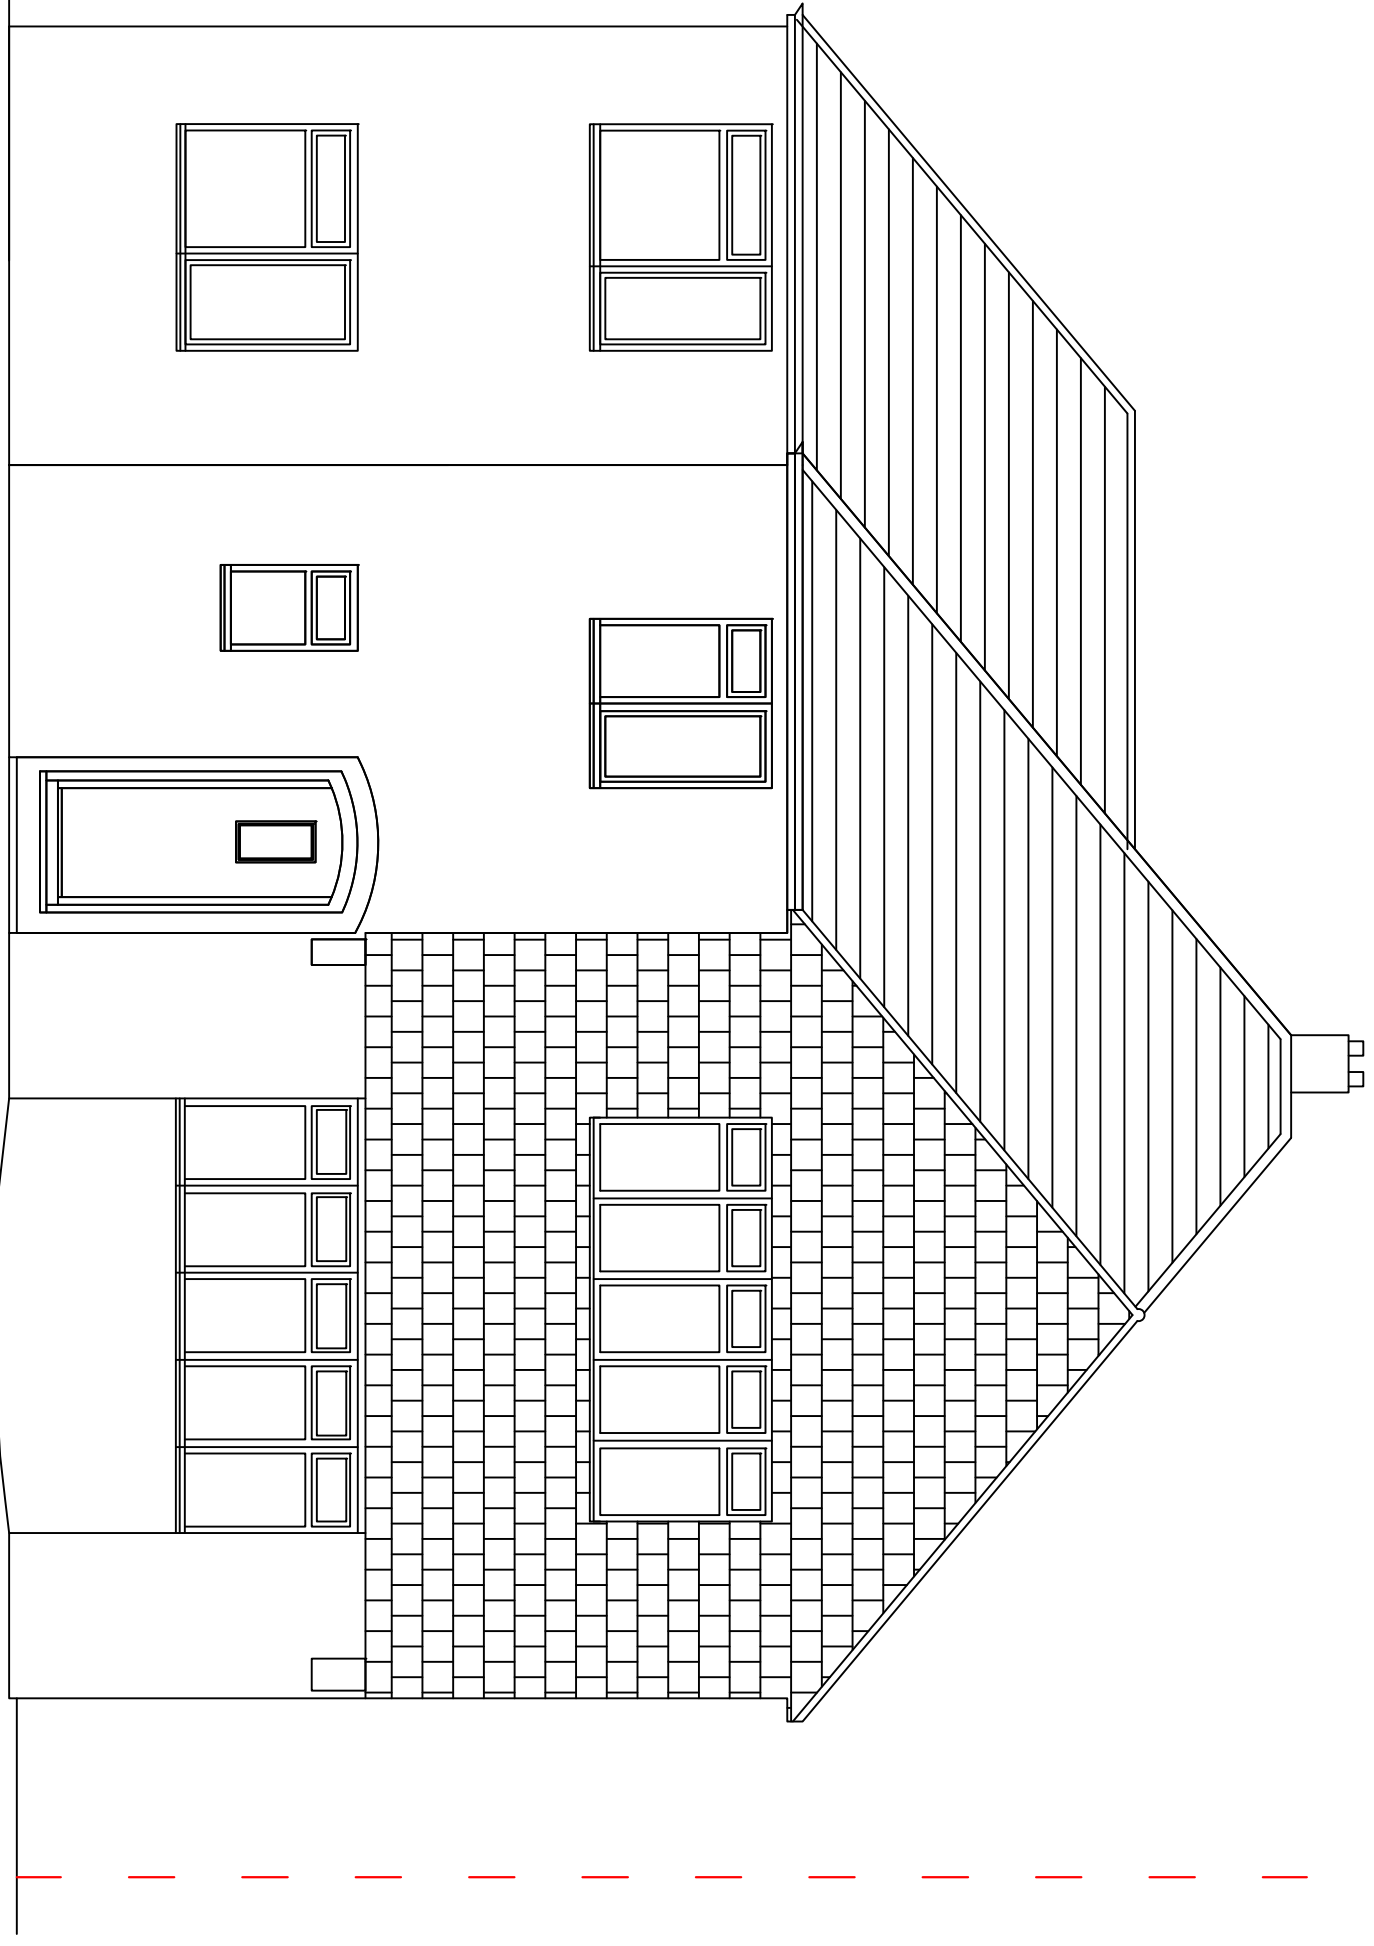

SIDE ELEVATION AA
AS PROPOSED

