

Location Plan

UNITED KINGDOM FELTHAM

23-01-2017

MERCK



Revisions

Date Of Request	Requested By	Revision Requested Comment	Revision Made

Site Location Plan



PROPOSED SIGNAGE



PROPOSED



EXISTING



BUILDING SIGN PLUS
BACK PANEL

Exterior Sign - E-01

Cap Height (mm)		Colour
☐ 1000		☐ M
☐ 750		☐ C
☒ 500		☐ G
		☐ Y


Sign Dimensions

1550mm x 4130mm


Catalogue number

BS500PLBP-Y

EXISTING ELEVATION DRAWING - SCALE: 1:200

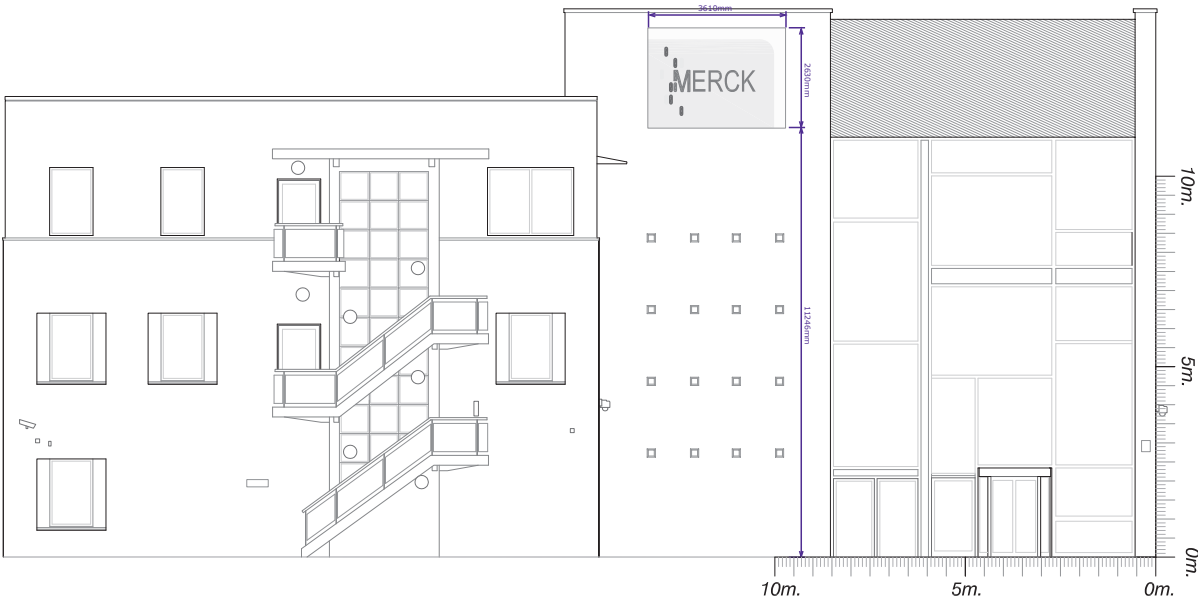

PROPOSED ELEVATION DRAWING - SCALE: 1:200

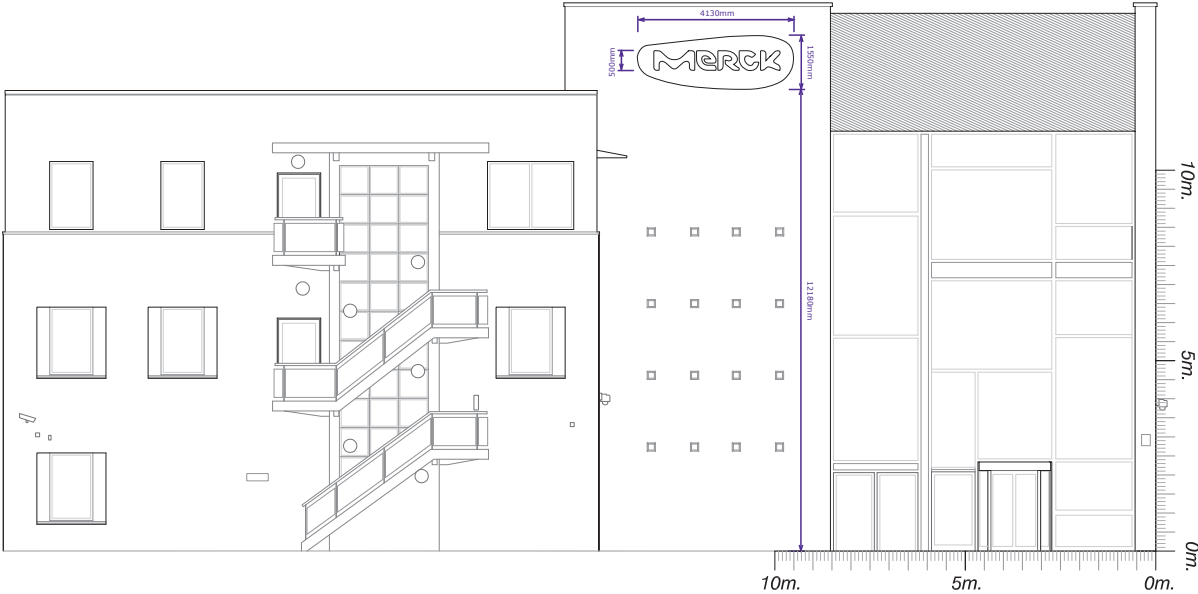

PROPOSED SIGNAGE



PROPOSED



EXISTING



BUILDING SIGN
PREMIUM

Exterior Sign - E-02

Cap Height (mm)

- ☐ 1000
- ☒ 750
- ☐ 500


Sign Dimensions

2025mm x 5890mm


Catalogue number

BS500P

EXISTING ELEVATION DRAWING - SCALE: 1:200

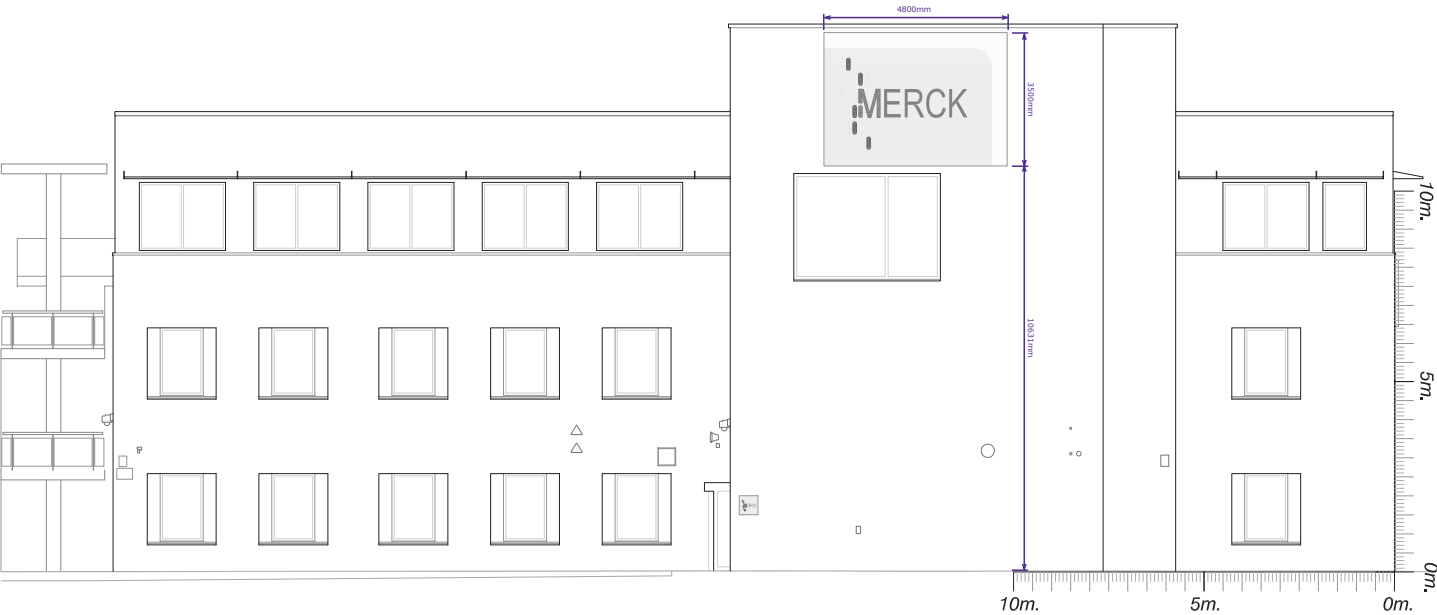

PROPOSED ELEVATION DRAWING - SCALE: 1:200

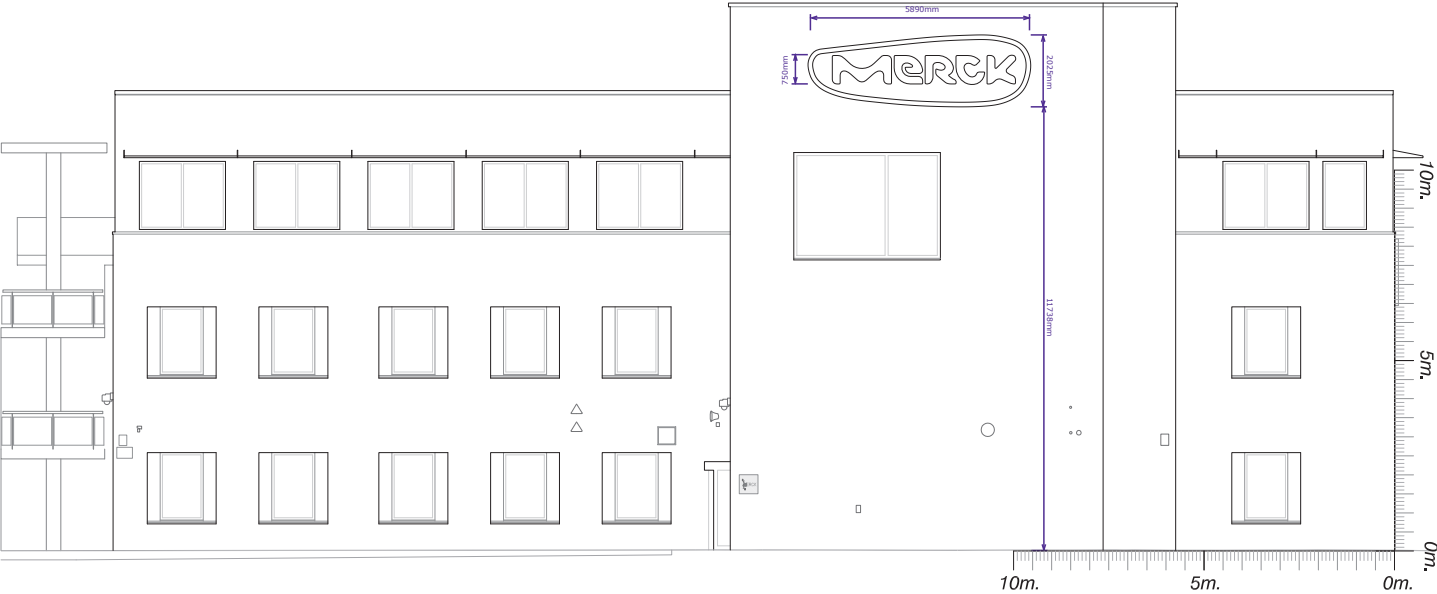

PROPOSED SIGNAGE



PROPOSED



EXISTING



BUILDING SIGN PLUS
BACK PANEL

Exterior Sign - E-03

Cap Height (mm)		Colour	
☐	1000	☒	M
☐	750	☐	C
☐	500	☐	G
		☐	Y


Sign Dimensions

1550mm x 4130mm


Catalogue number

BS500PLBP-M

EXISTING ELEVATION DRAWING - SCALE: 1:200

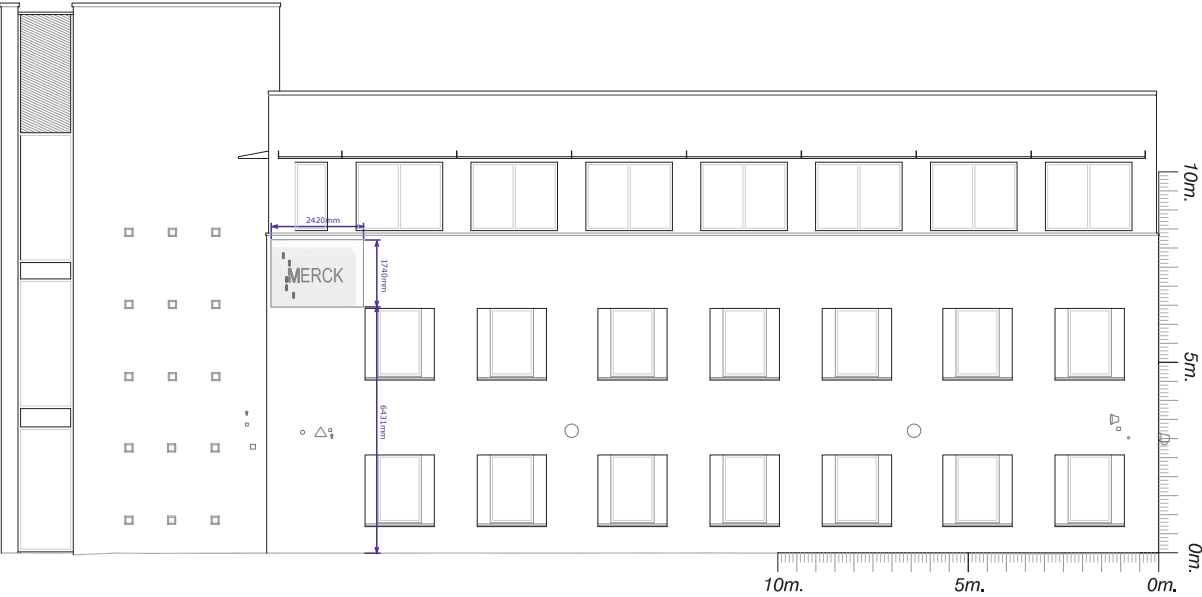

PROPOSED ELEVATION DRAWING - SCALE: 1:200

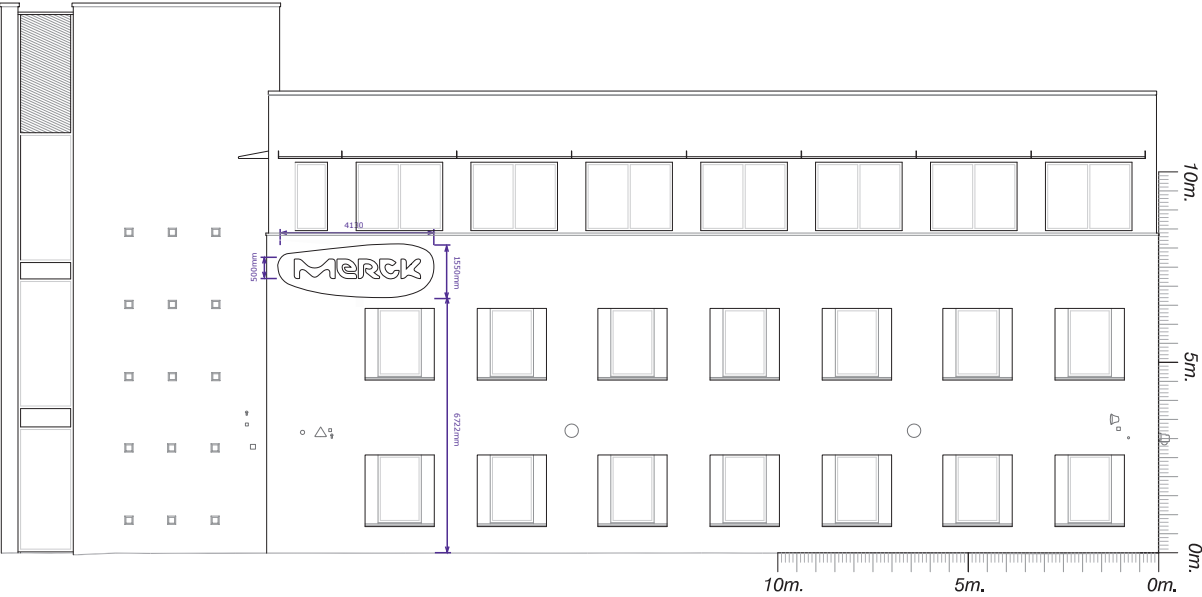


PROPOSED SIGNAGE



PROPOSED



EXISTING

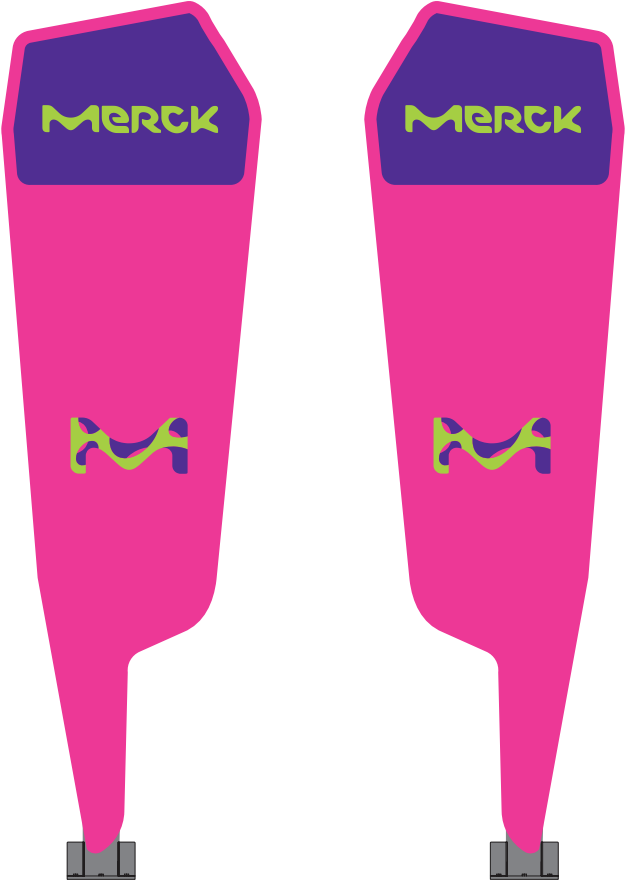

MERCK

PYLON

Exterior Sign - E-04

Size		Colour
☒ 3MTR	☒ Double	☒ M
☐ 5MTR	☐ Right	☐ C
☐ 7MTR	☐ Left	☐ G
		☐ Y

Cap Height

93mm

Sign Dimensions

3000mm x 905mm

Catalogue number

P3000D-M

PROPOSED SIGNAGE



PROPOSED



EXISTING



ENTRANCE SIGN

Exterior Sign - E-05

Type	Colour
☐ Multi text line	☐ M
☐ Single text line	☐ C
☒ Logo only	☒ G
☐ Unbranded	☐ Y
	☐ P

Cap Height

93mm


Sign Dimensions

540mm x 1030mm


Catalogue number

ES1030L-G

EXISTING ELEVATION DRAWING - SCALE: 1:200

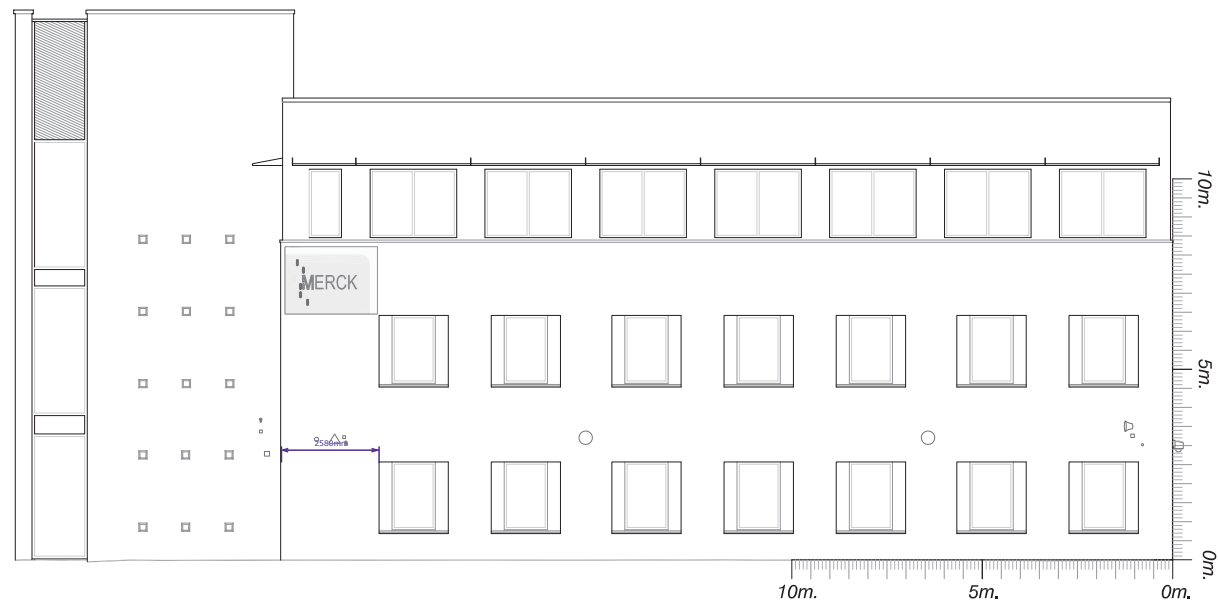

PROPOSED ELEVATION DRAWING - SCALE: 1:200

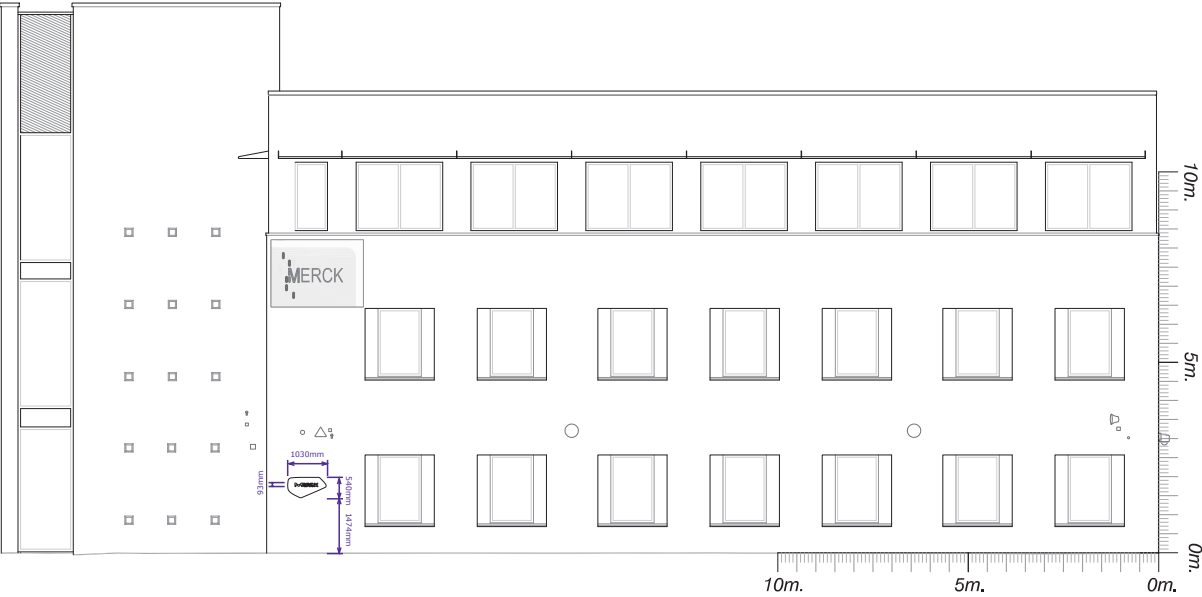

PROPOSED SIGNAGE



PROPOSED



EXISTING



SPECIAL
REMOVAL

Exterior Sign - E-06


Type

■ Removal


Catalogue number

NOT AVAILABLE

ceBLOCK/SITE PLAN
 AREA 130m x 130m A3
 SCALE 1:500
 CENTRE COORDINATES: 508121, 173872

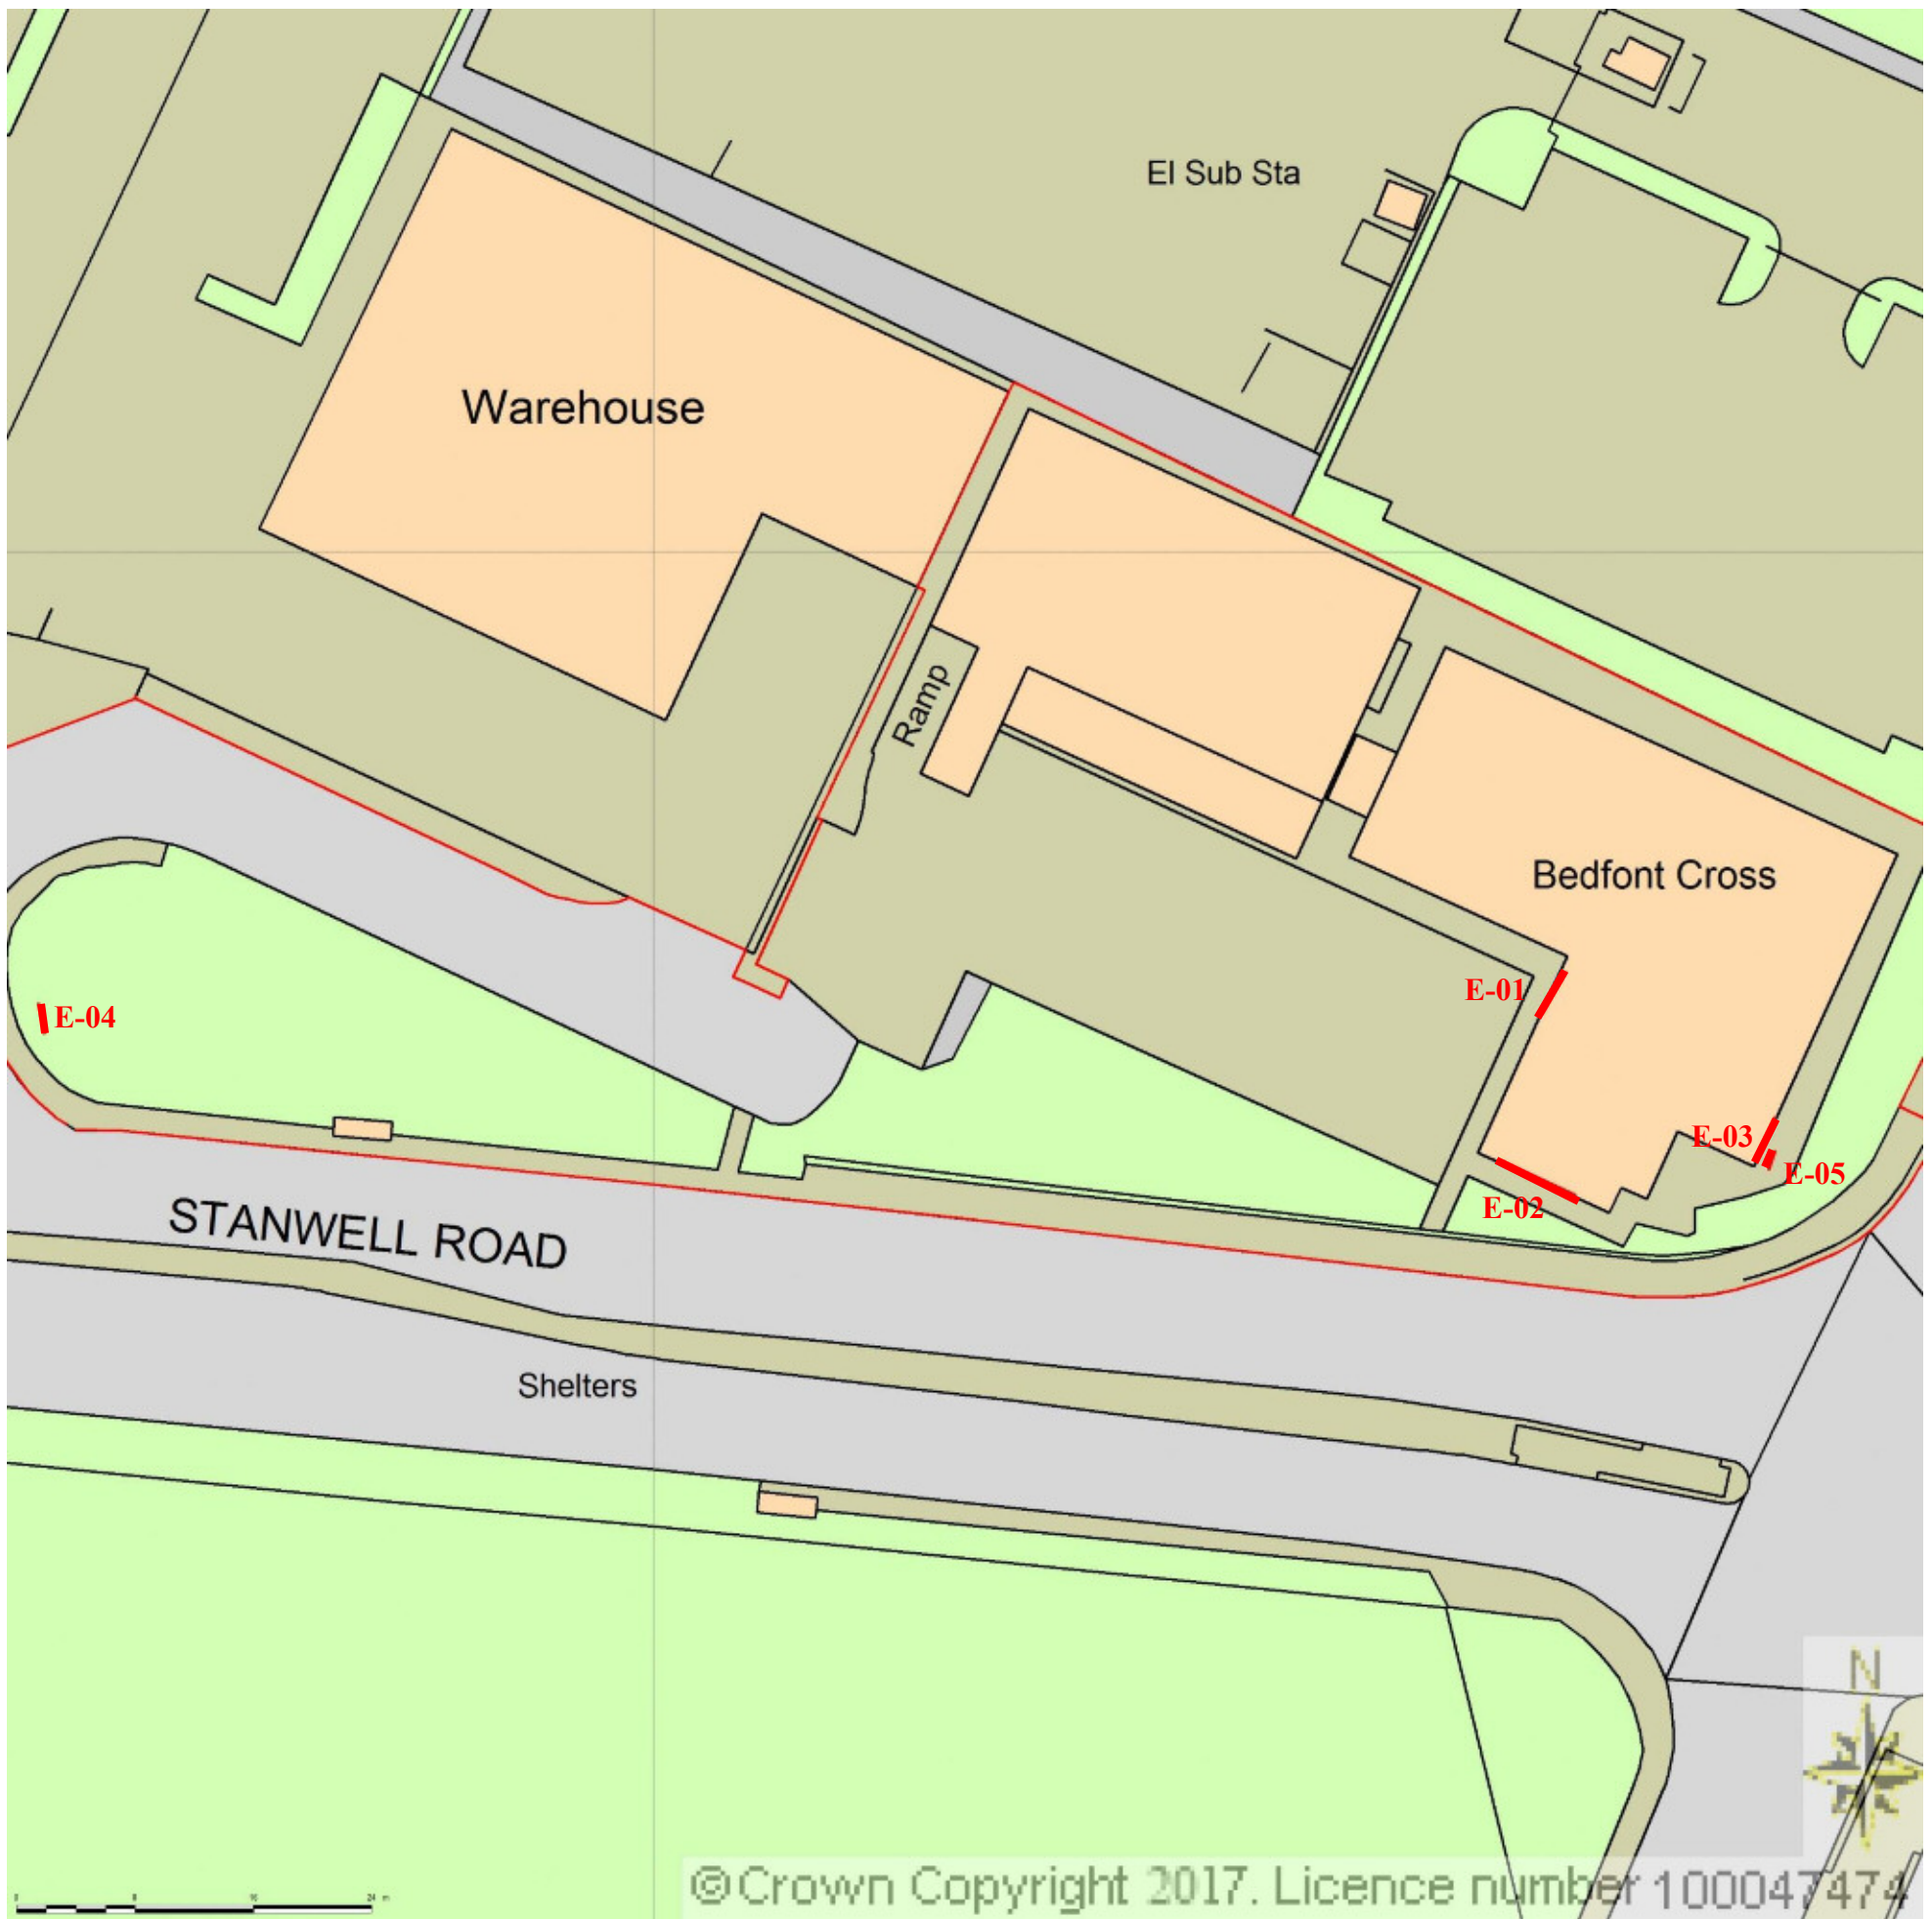

Supplied by Streetwise Maps Ltd
www.streetwise.net
 Licence No: 100047474
 06/02/2017 14:17:47

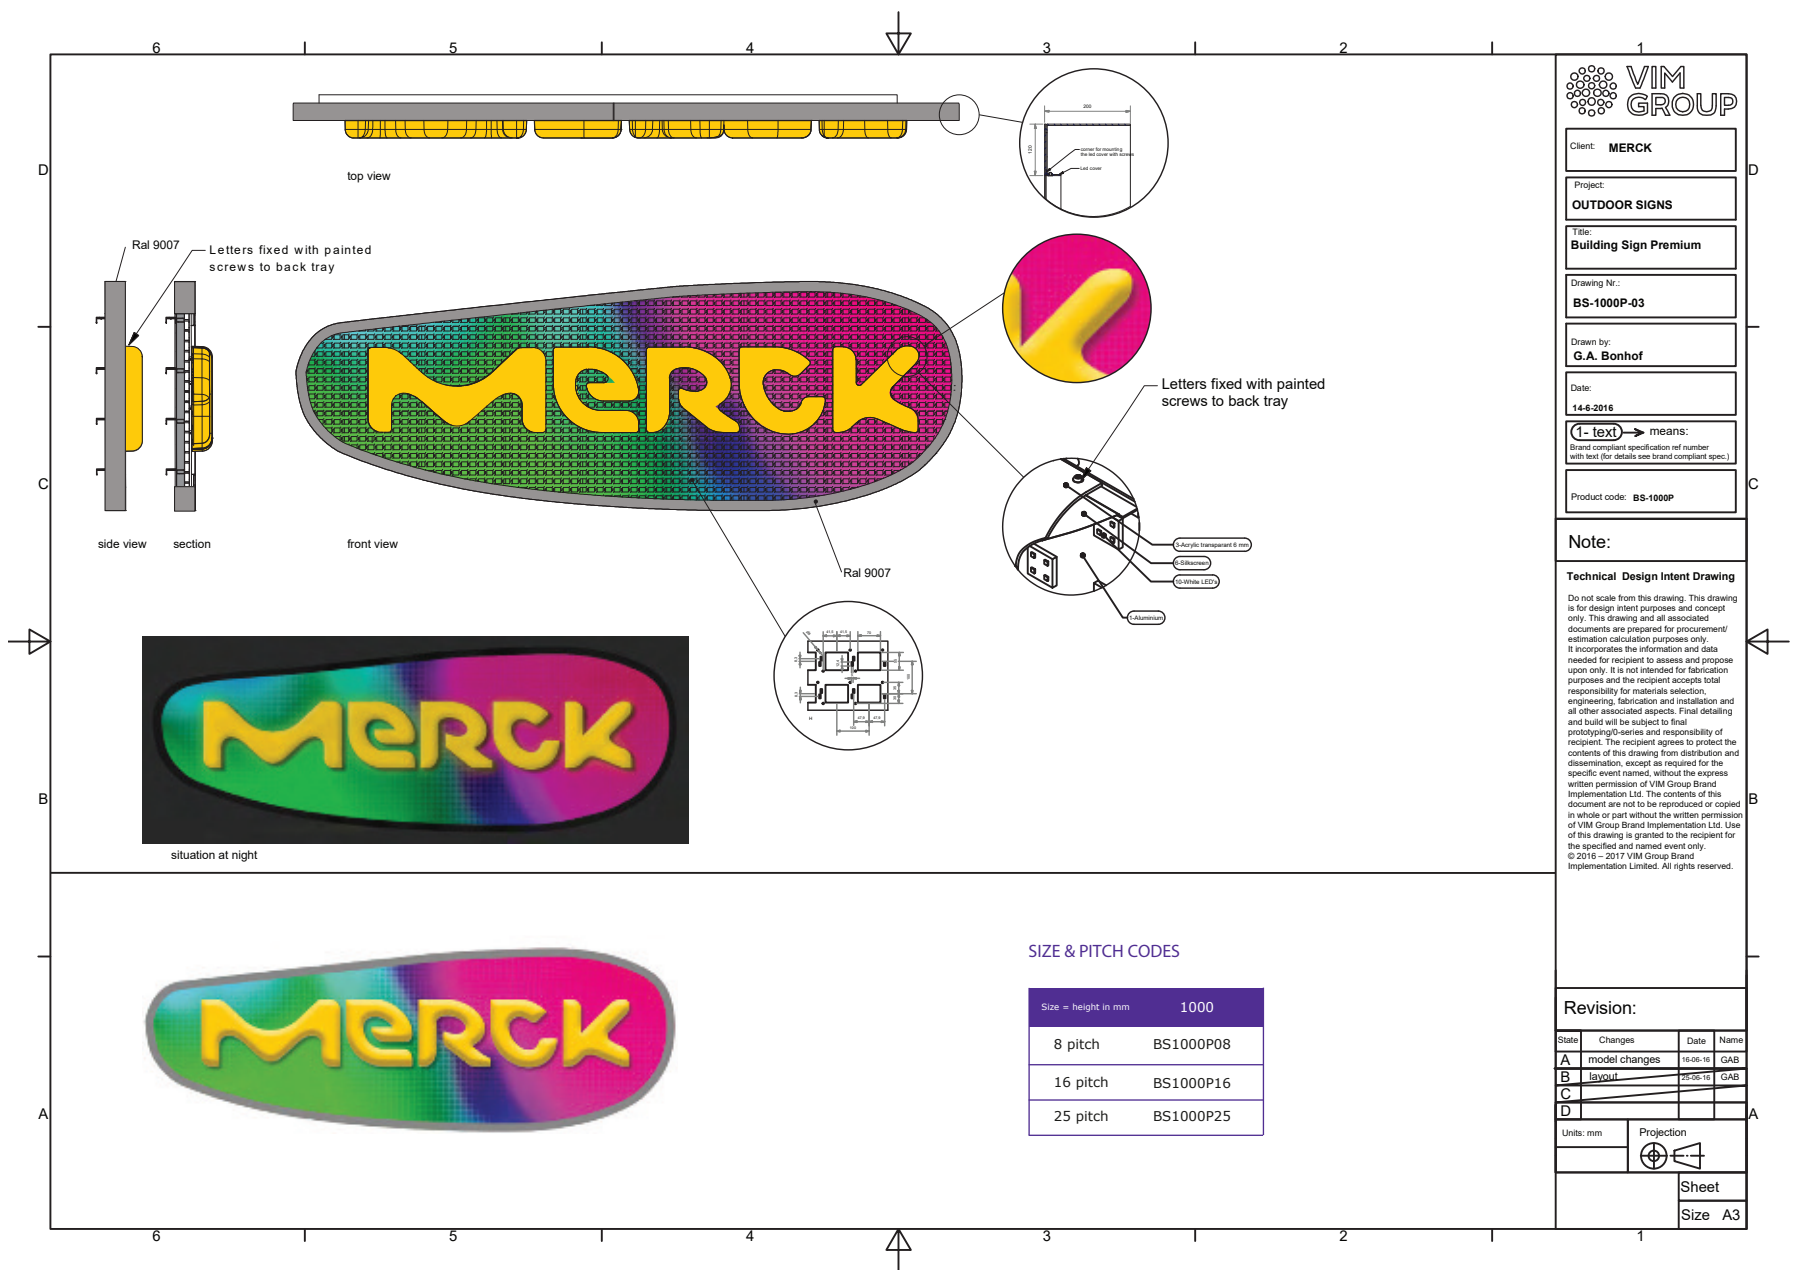

Client: **MERCK**

Project: **OUTDOOR SIGNS**

Title: **Building Sign Premium**

Drawing Nr.: **BS-1000P-03**

Drawn by: **G.A. Bonhof**

Date: **14-6-2016**

(1- text) → means:
Brand compliant specification ref number with text (for details see brand compliant spec.)

Product code: **BS-1000P**

Note:

Technical Design Intent Drawing

Do not scale from this drawing. This drawing is for design intent purposes and concept only. This drawing and all associated documents are prepared for procurement/estimation calculation purposes only. It incorporates the information and data needed for recipient to assess and propose upon only. It is not intended for fabrication purposes and the recipient accepts total responsibility for materials selection, engineering, fabrication and installation and all other associated aspects. Final detailing and build will be subject to final prototyping series and responsibility of recipient. The recipient agrees to protect the contents of this drawing from distribution and dissemination, except as required for the specific event named, without the express written permission of VIM Group Brand Implementation Ltd. The contents of this document are not to be reproduced or copied in whole or part without the written permission of VIM Group Brand Implementation Ltd. Use of this drawing is granted to the recipient for the specified and named event only.
© 2016 - 2017 VIM Group Brand Implementation Limited. All rights reserved.

Revision:


State	Changes	Date	Name
A	model changes	16-06-16	GAB
B	layout	25-06-16	GAB
C			
D			

Units: mm

Projection

Sheet

Size A3

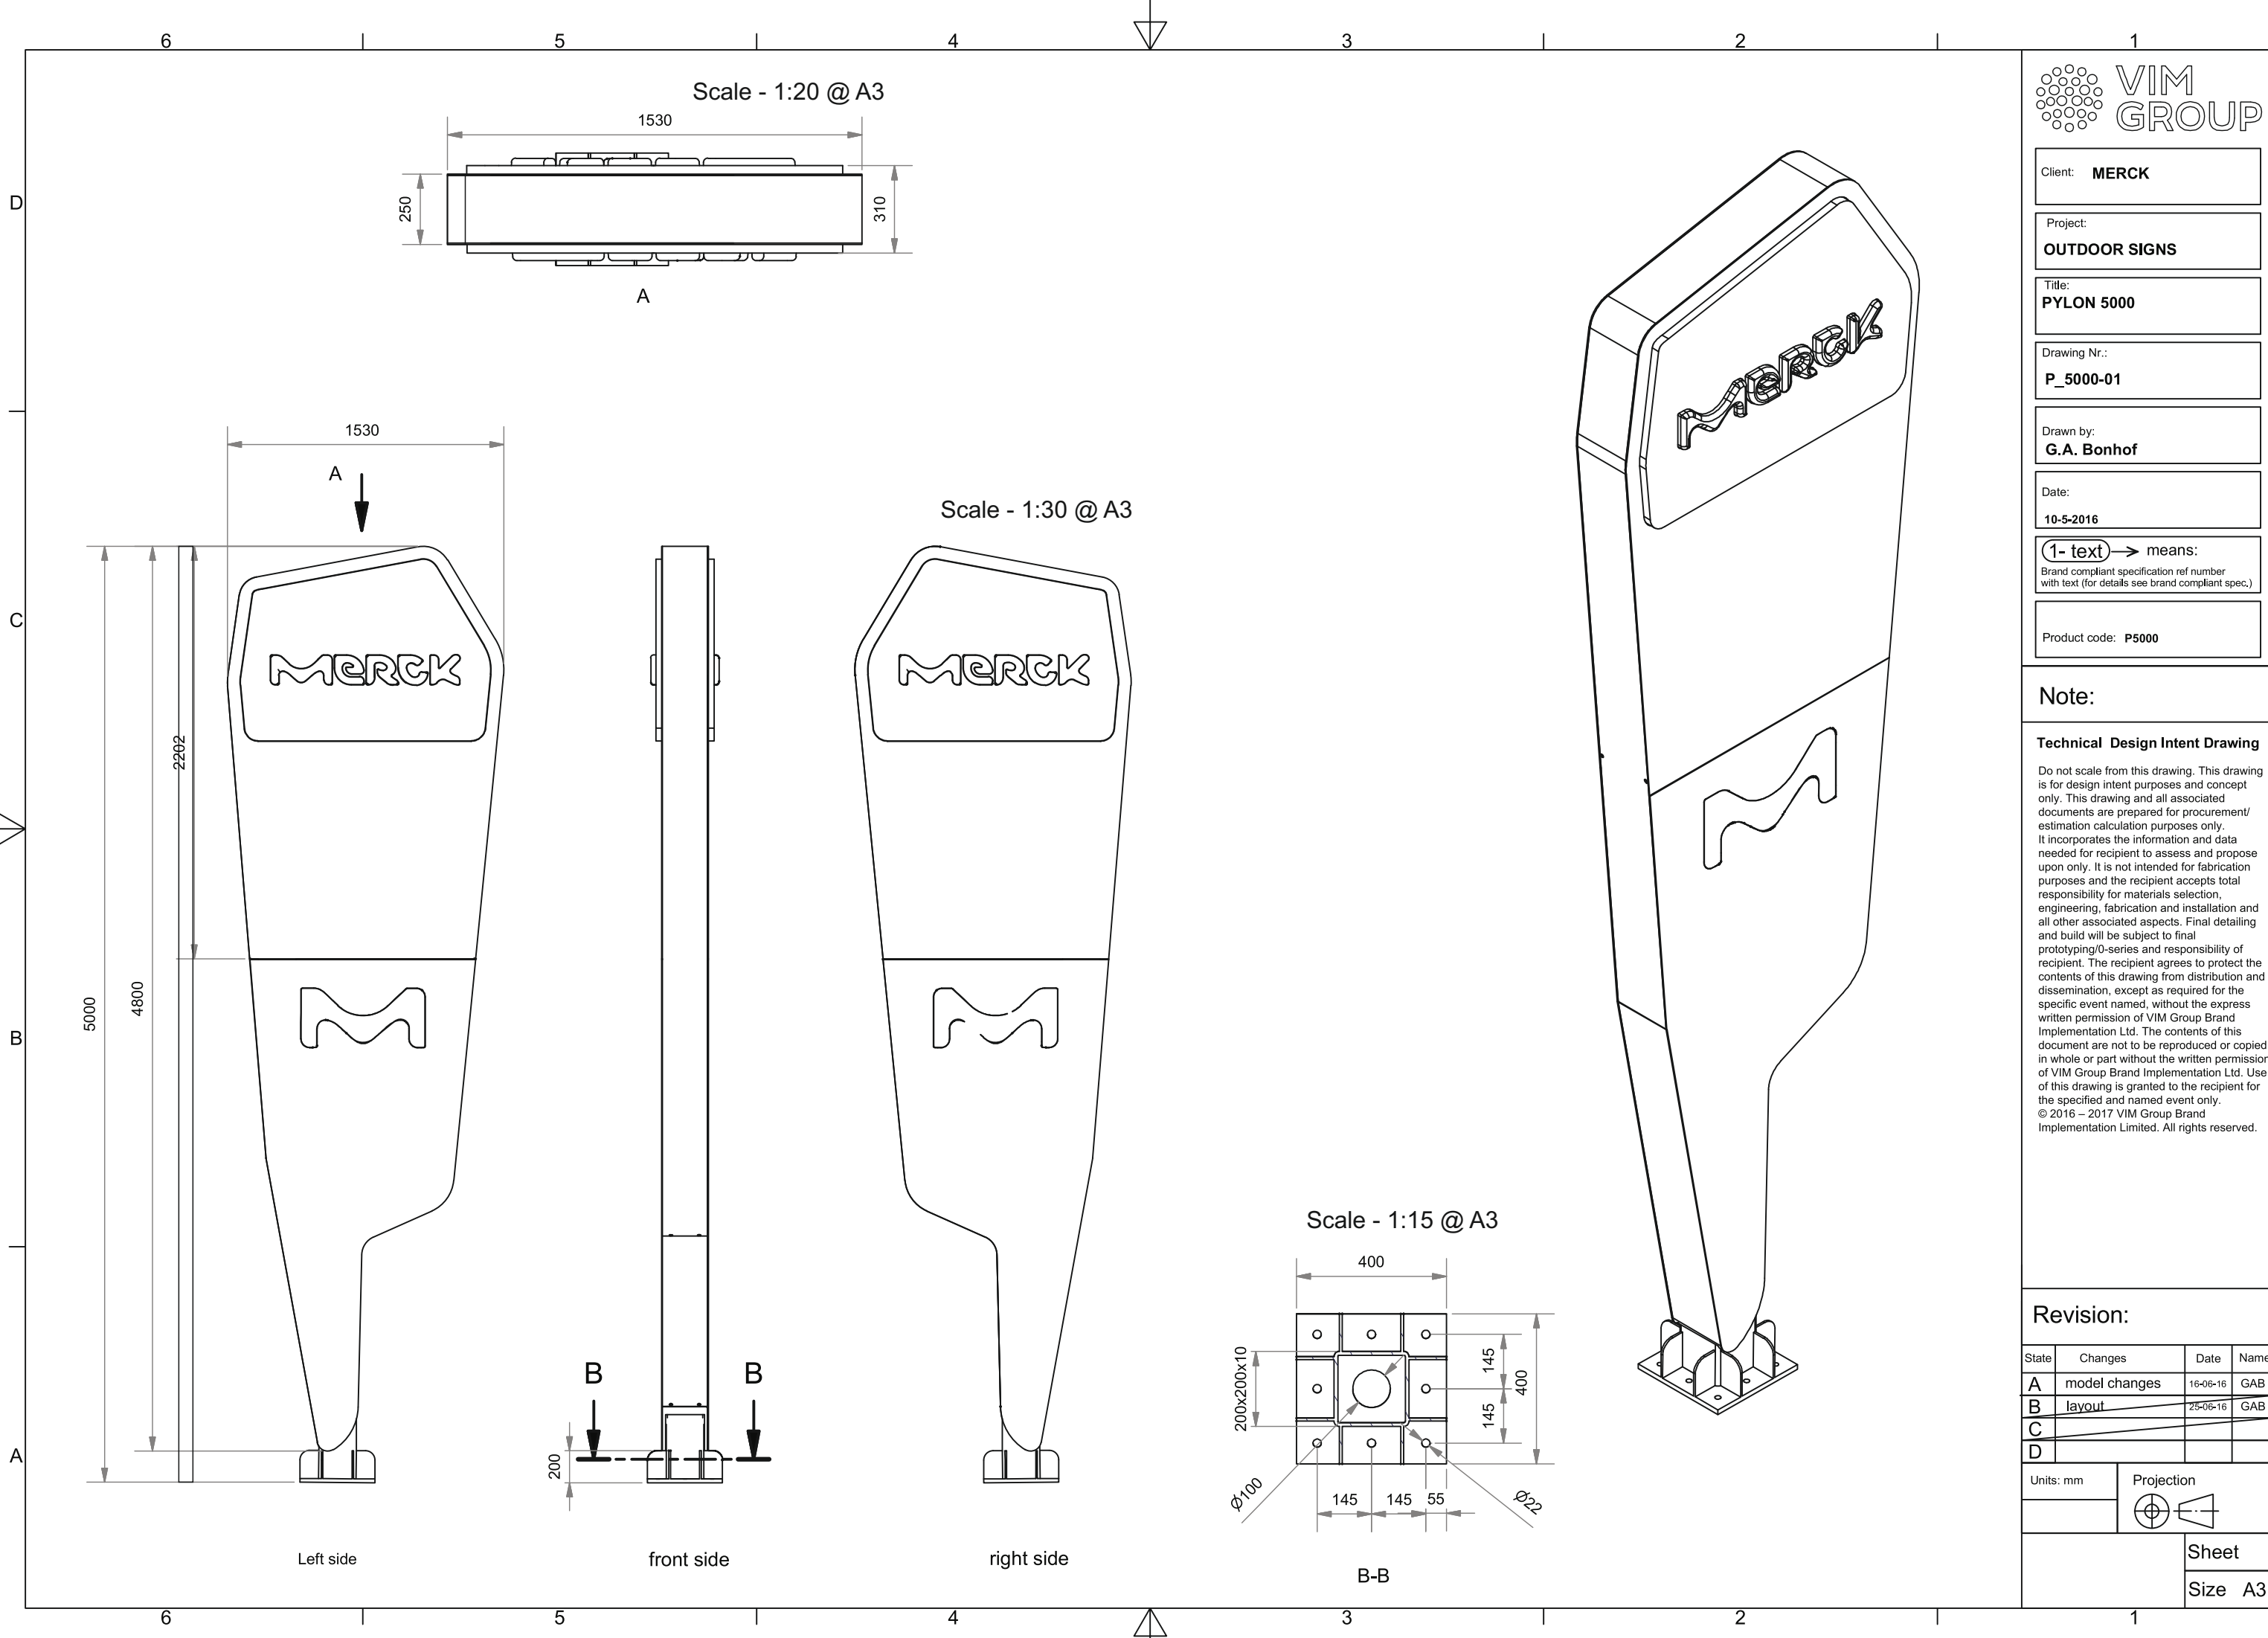

Client:	MERCK
Project:	OUTDOOR SIGNS
Title:	PYLON 5000
Drawing Nr.:	P_5000-01
Drawn by:	G.A. Bonhof
Date:	10-5-2016
1- text → means:	Brand compliant specification ref number with text (for details see brand compliant spec.)
Product code:	P5000

Note:


Technical Design Intent Drawing

Do not scale from this drawing. This drawing is for design intent purposes and concept only. This drawing and all associated documents are prepared for procurement/estimation calculation purposes only. It incorporates the information and data needed for recipient to assess and propose upon only. It is not intended for fabrication purposes and the recipient accepts total responsibility for materials selection, engineering, fabrication and installation and all other associated aspects. Final detailing and build will be subject to final prototyping/0-series and responsibility of recipient. The recipient agrees to protect the contents of this drawing from distribution and dissemination, except as required for the specific event named, without the express written permission of VIM Group Brand Implementation Ltd. The contents of this document are not to be reproduced or copied in whole or part without the written permission of VIM Group Brand Implementation Ltd. Use of this drawing is granted to the recipient for the specified and named event only. © 2016 – 2017 VIM Group Brand Implementation Limited. All rights reserved.

Revision:

State	Changes	Date	Name
A	model changes	16-06-16	GAB
B	layout	25-06-16	GAB
C			
D			

Units: mm	Projection
Sheet	
Size	A3

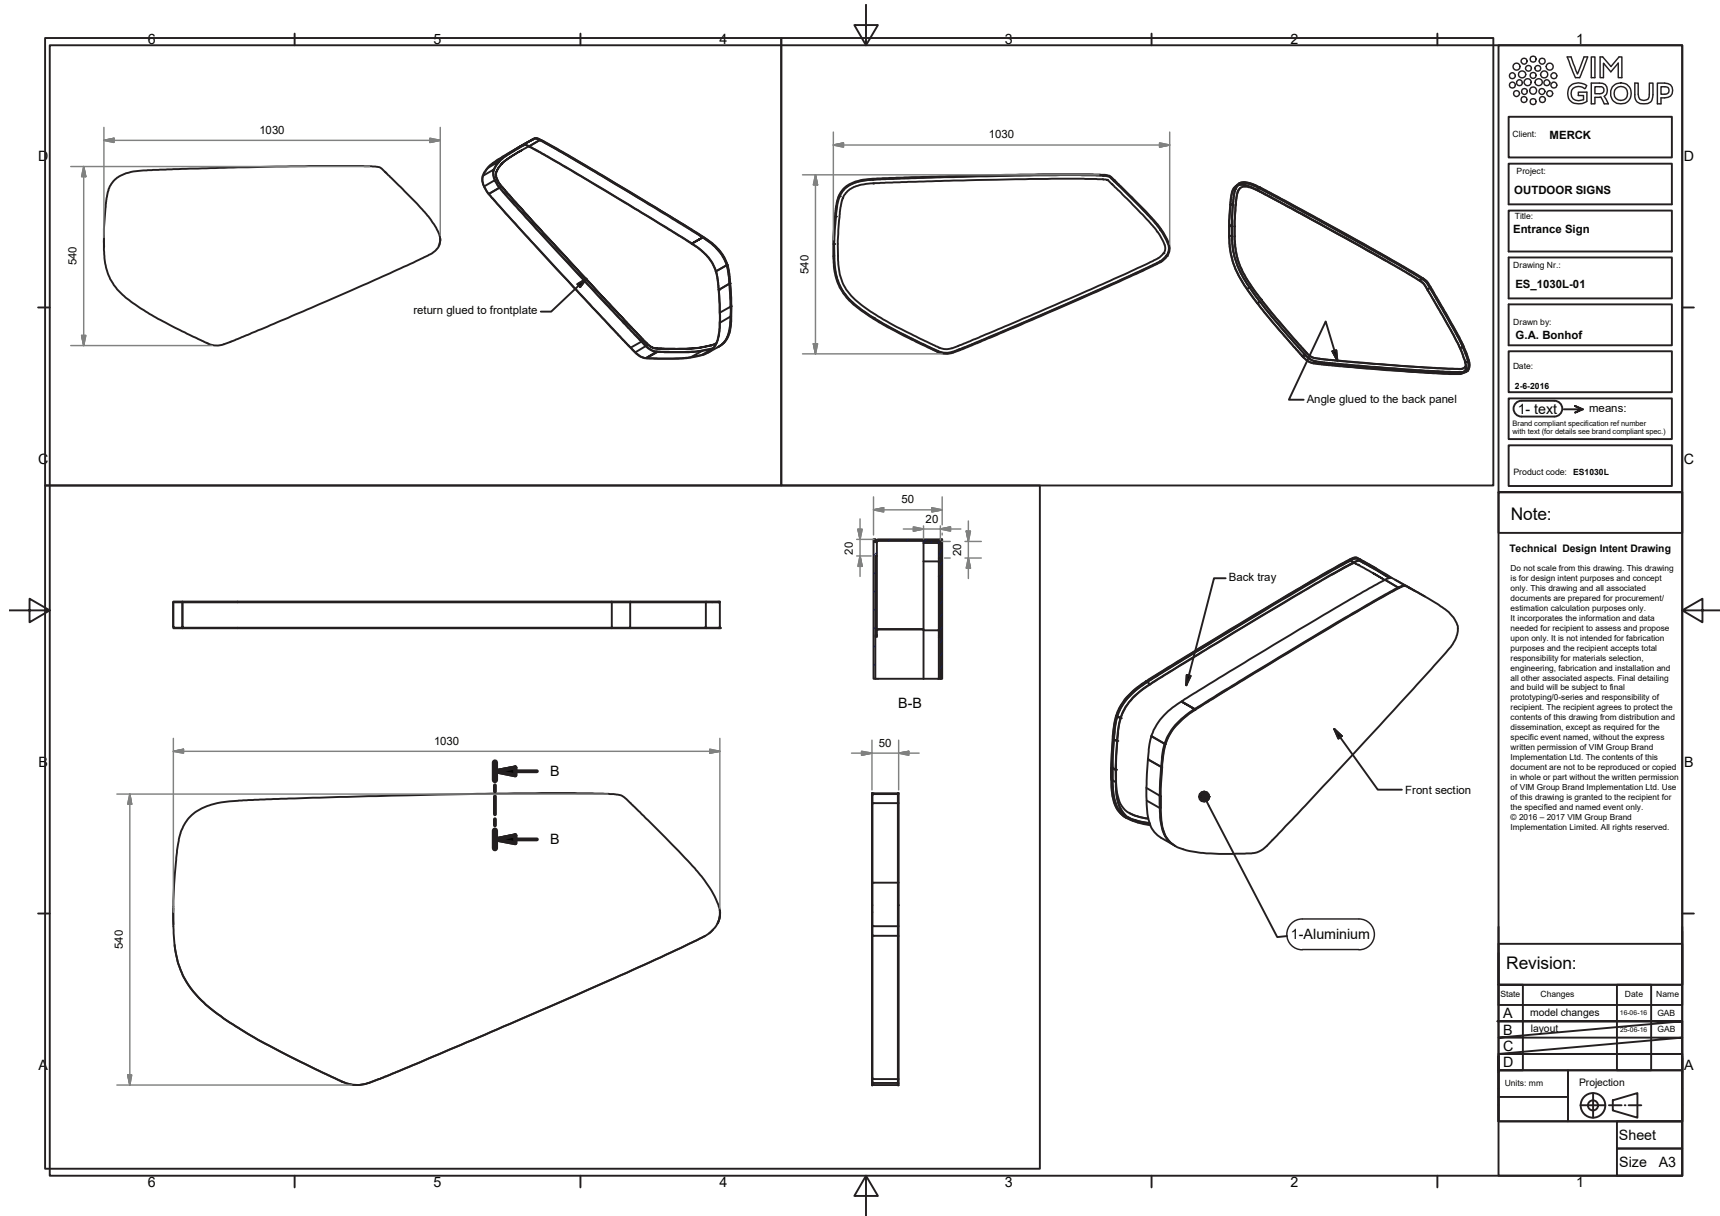

Client: **MERCK**

Project: **OUTDOOR SIGNS**

Title: **Entrance Sign**

Drawing Nr.: **ES_1030L-01**

Drawn by: **G.A. Bonhof**

Date: **2-6-2016**

(1-text) means:
Brand compliant specification ref number
with text (for details see brand compliant spec.)

Product code: **ES1030L**

Note:

Technical Design Intent Drawing

Do not scale from this drawing. This drawing is for design intent purposes and concept only. This drawing and all associated documents are prepared for procurement/estimation calculation purposes only. It incorporates the information and data needed for recipient to assess and propose upon only. It is not intended for fabrication purposes and the recipient accepts total responsibility for materials selection, engineering, fabrication and installation and all other associated aspects. Final detailing and build will be subject to final prototyping/series and responsibility of recipient. The recipient agrees to protect the contents of this drawing from distribution and dissemination, except as required for the specific event named, without the express written permission of VIM Group Brand Implementation Ltd. The contents of this document are not to be reproduced or copied in whole or part without the written permission of VIM Group Brand Implementation Ltd. Use of this drawing is granted to the recipient for the specified and named event only.

© 2016 – 2017 VIM Group Brand Implementation Limited. All rights reserved.

Revision:

State	Changes	Date	Name
A	model changes	16-06-16	GAB
B	layout	26-06-16	GAB
C			
D			

Units: mm

Projection

Sheet

Size **A3**