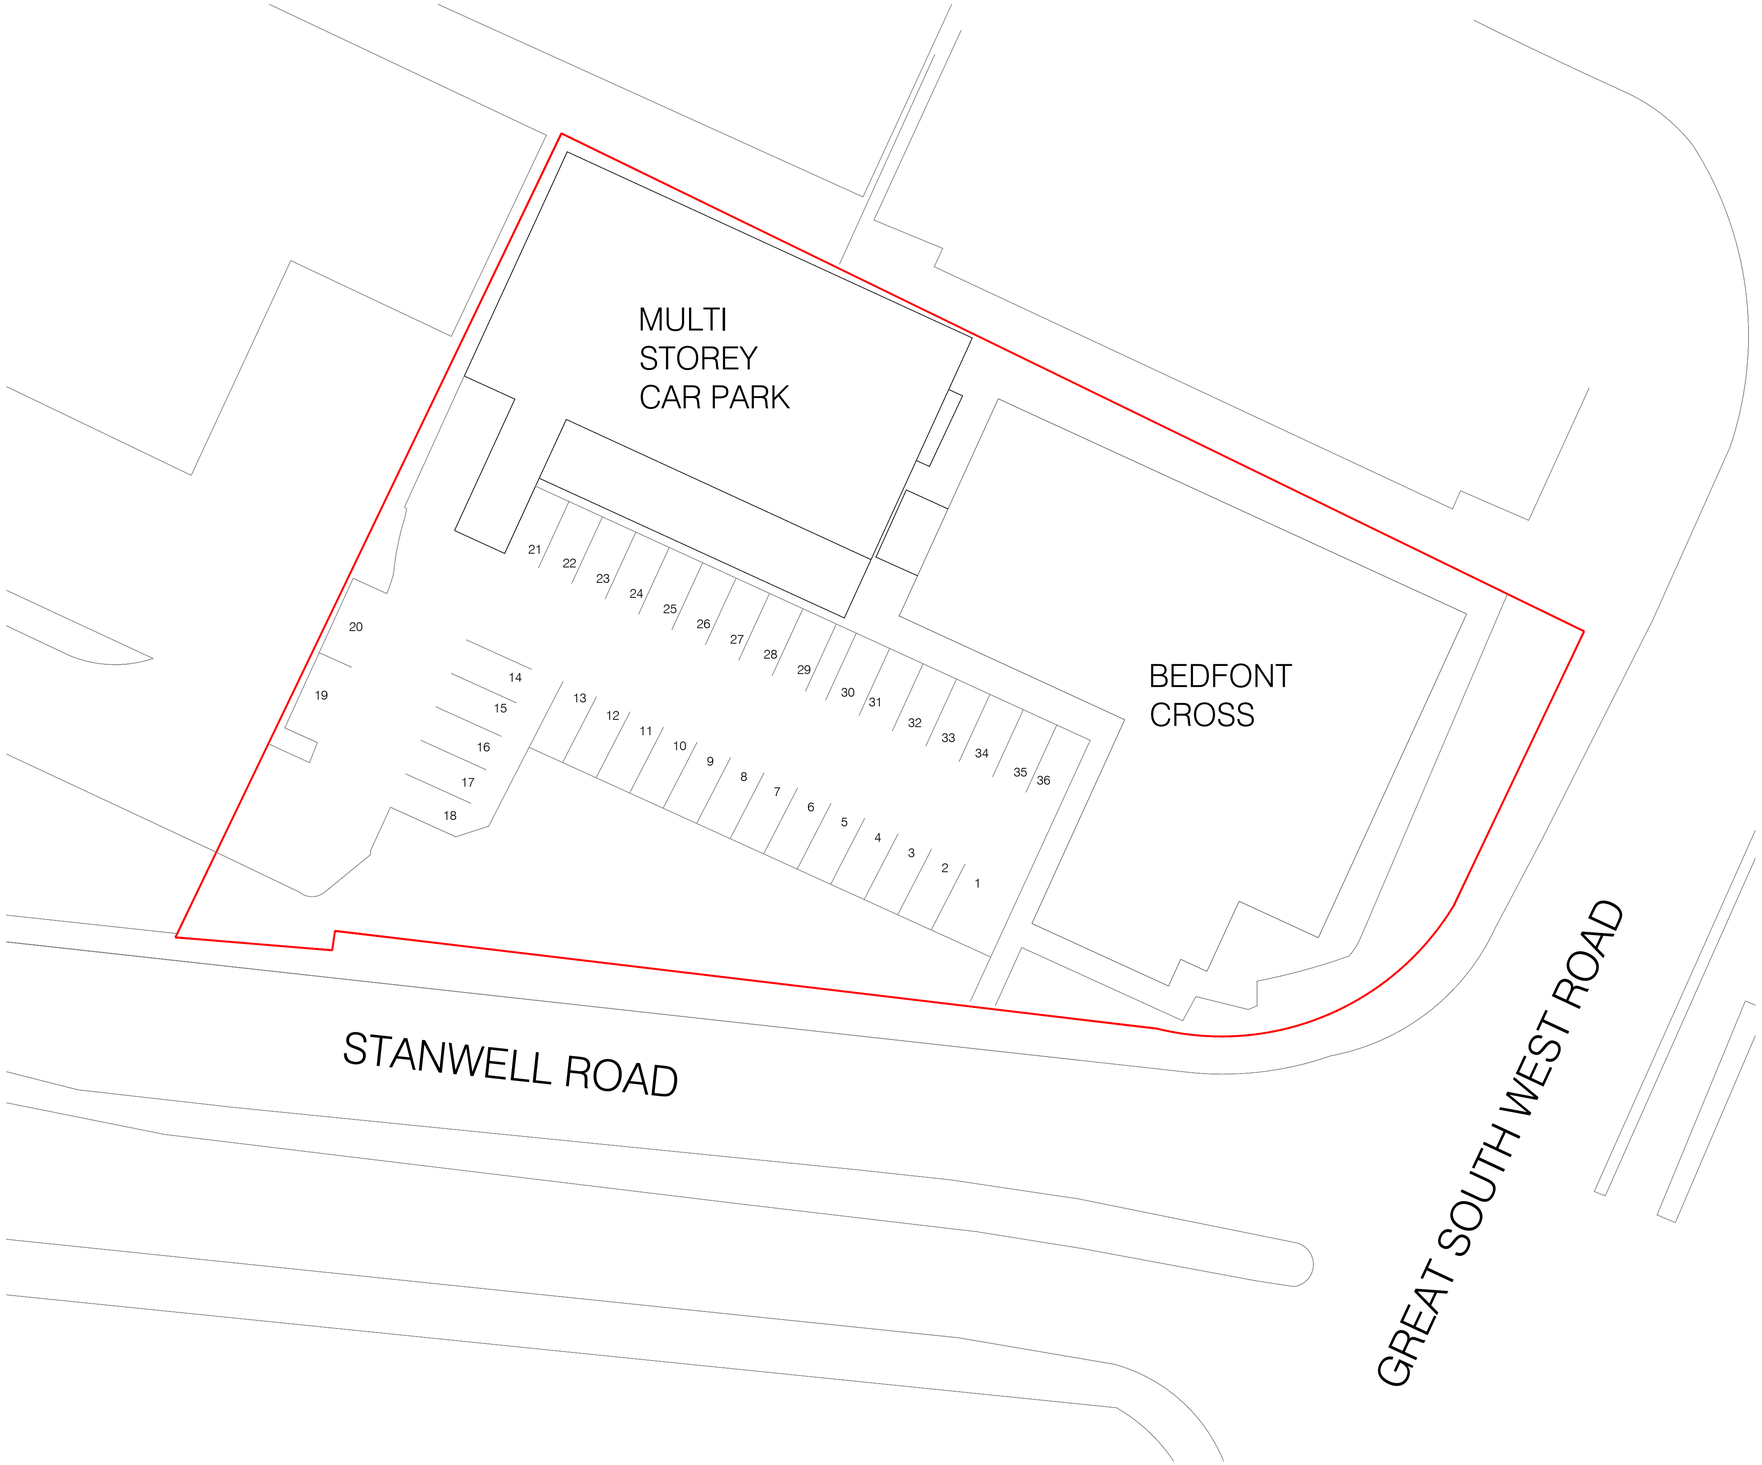


scale in metres

0 5 10 15 20 25 30 35 40

N

# PLANNING

TITLE

BEDFONT CROSS, STANWELL ROAD, FELTHAM, TW14 8NX

CLIENT

SHEEN LANE DEVELOPMENT LTD

DESCRIPTION

EXISTING SITEPLAN

| date: | scale | project | drawing | revision |
|---|---|---|---|---|
| Mar 2021 | 1:100 @ A1 | 210001 | S00 | |

SILVERLINE ARCHITECTS

EMAIL: INFO@SILVERLINEARCHITECTS.COM

ALL DIMENSIONS TO BE CHECKED ON SITE. ANY DISCREPANCY BETWEEN THIS DRAWING AND OTHER INFORMATION IS TO BE REFERRED TO SILVERLINE ARCHITECTS. THIS DRAWING IS COPYRIGHT.

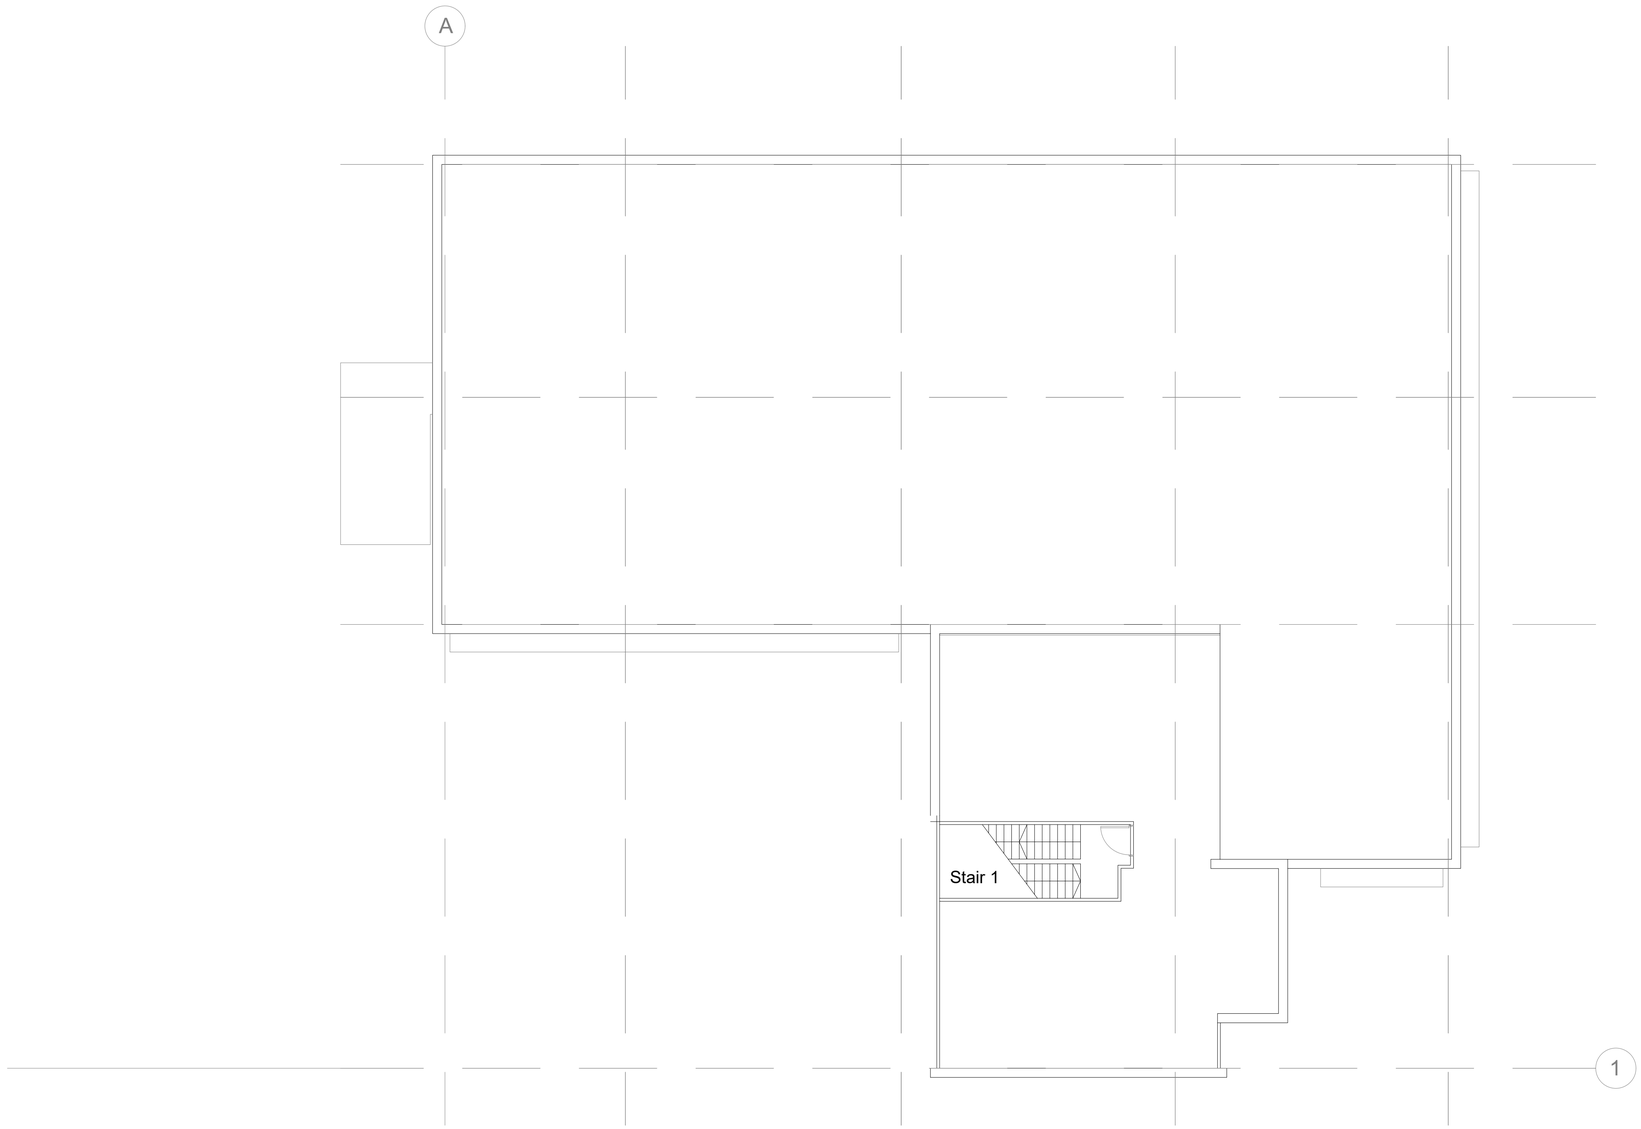


Existing plant room

# PLANNING

TITLE
BEDFONT CROSS, STANWELL ROAD, FELTHAM, TW14 8NX

CLIENT
SHEEN LANE DEVELOPMENT LTD

DESCRIPTION
EXISTING PLANT ROOM

| date: | scale | project | drawing | revision |
|---|---|---|---|---|
| Mar 2021 | 1:100 @ A1 | 210001 | S01 | |

SILVERLINE ARCHITECTS

EMAIL: INFO@SILVERLINEARCHITECTS.COM

ALL DIMENSIONS TO BE CHECKED ON SITE. ANY DISCREPANCY BETWEEN THIS DRAWING AND OTHER INFORMATION IS TO BE REFERRED TO SILVERLINE ARCHITECTS. THIS DRAWING IS COPYRIGHT.

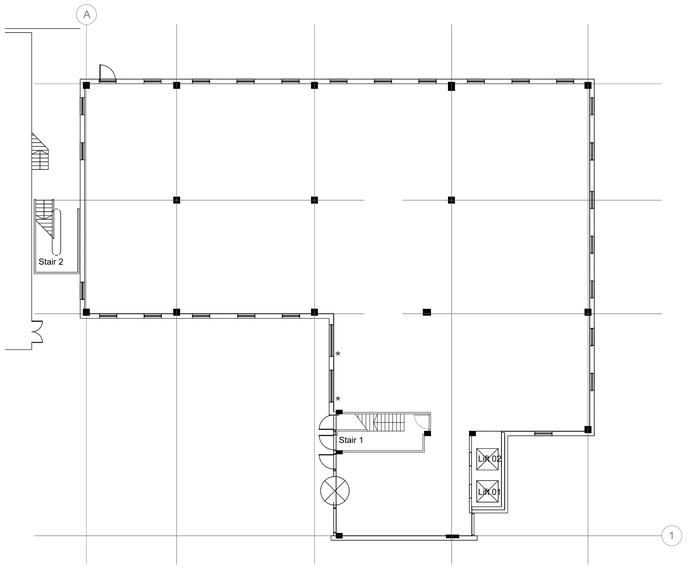


Proposed Ground Floor Plan

* new aluminium windows to match existing as part of separate application

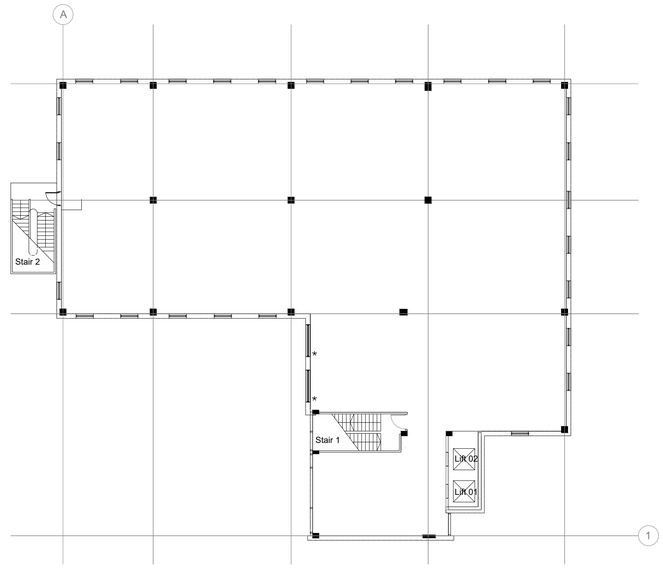


Proposed First Floor Plan

* new aluminium windows to match existing as part of separate application

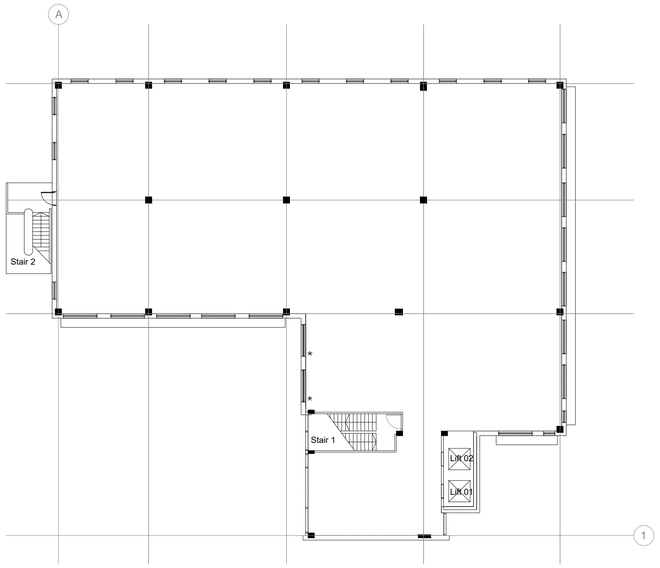


Proposed Second Floor Plan

* new aluminium windows to match existing as part of separate application

SCALE IN M

0 1 2 3 4 5 6 7 8 9 10

TITLE

BEDFONT CROSS, STANWELL ROAD, FELTHAM, TW14 8NX

CLIENT

SHEEN LANE DEVELOPMENTS LTD

DESCRIPTION

EXISTING FLOOR PLANS SHOWING NEW WINDOWS

| date: | scale | project | drawing | revision |
|---|---|---|---|---|
| MARCH 21 | 1:100 @ A1 | 210001 | S02 | |

SILVERLINE ARCHITECTS

EMAIL: INFO@SILVERLINEARCHITECTS.COM

ALL DIMENSIONS TO BE CHECKED ON SITE. ANY DISCREPANCY BETWEEN THIS DRAWING AND OTHER INFORMATION IS TO BE REFERRED TO SILVERLINE ARCHITECTS. THIS DRAWING IS COPYRIGHT.

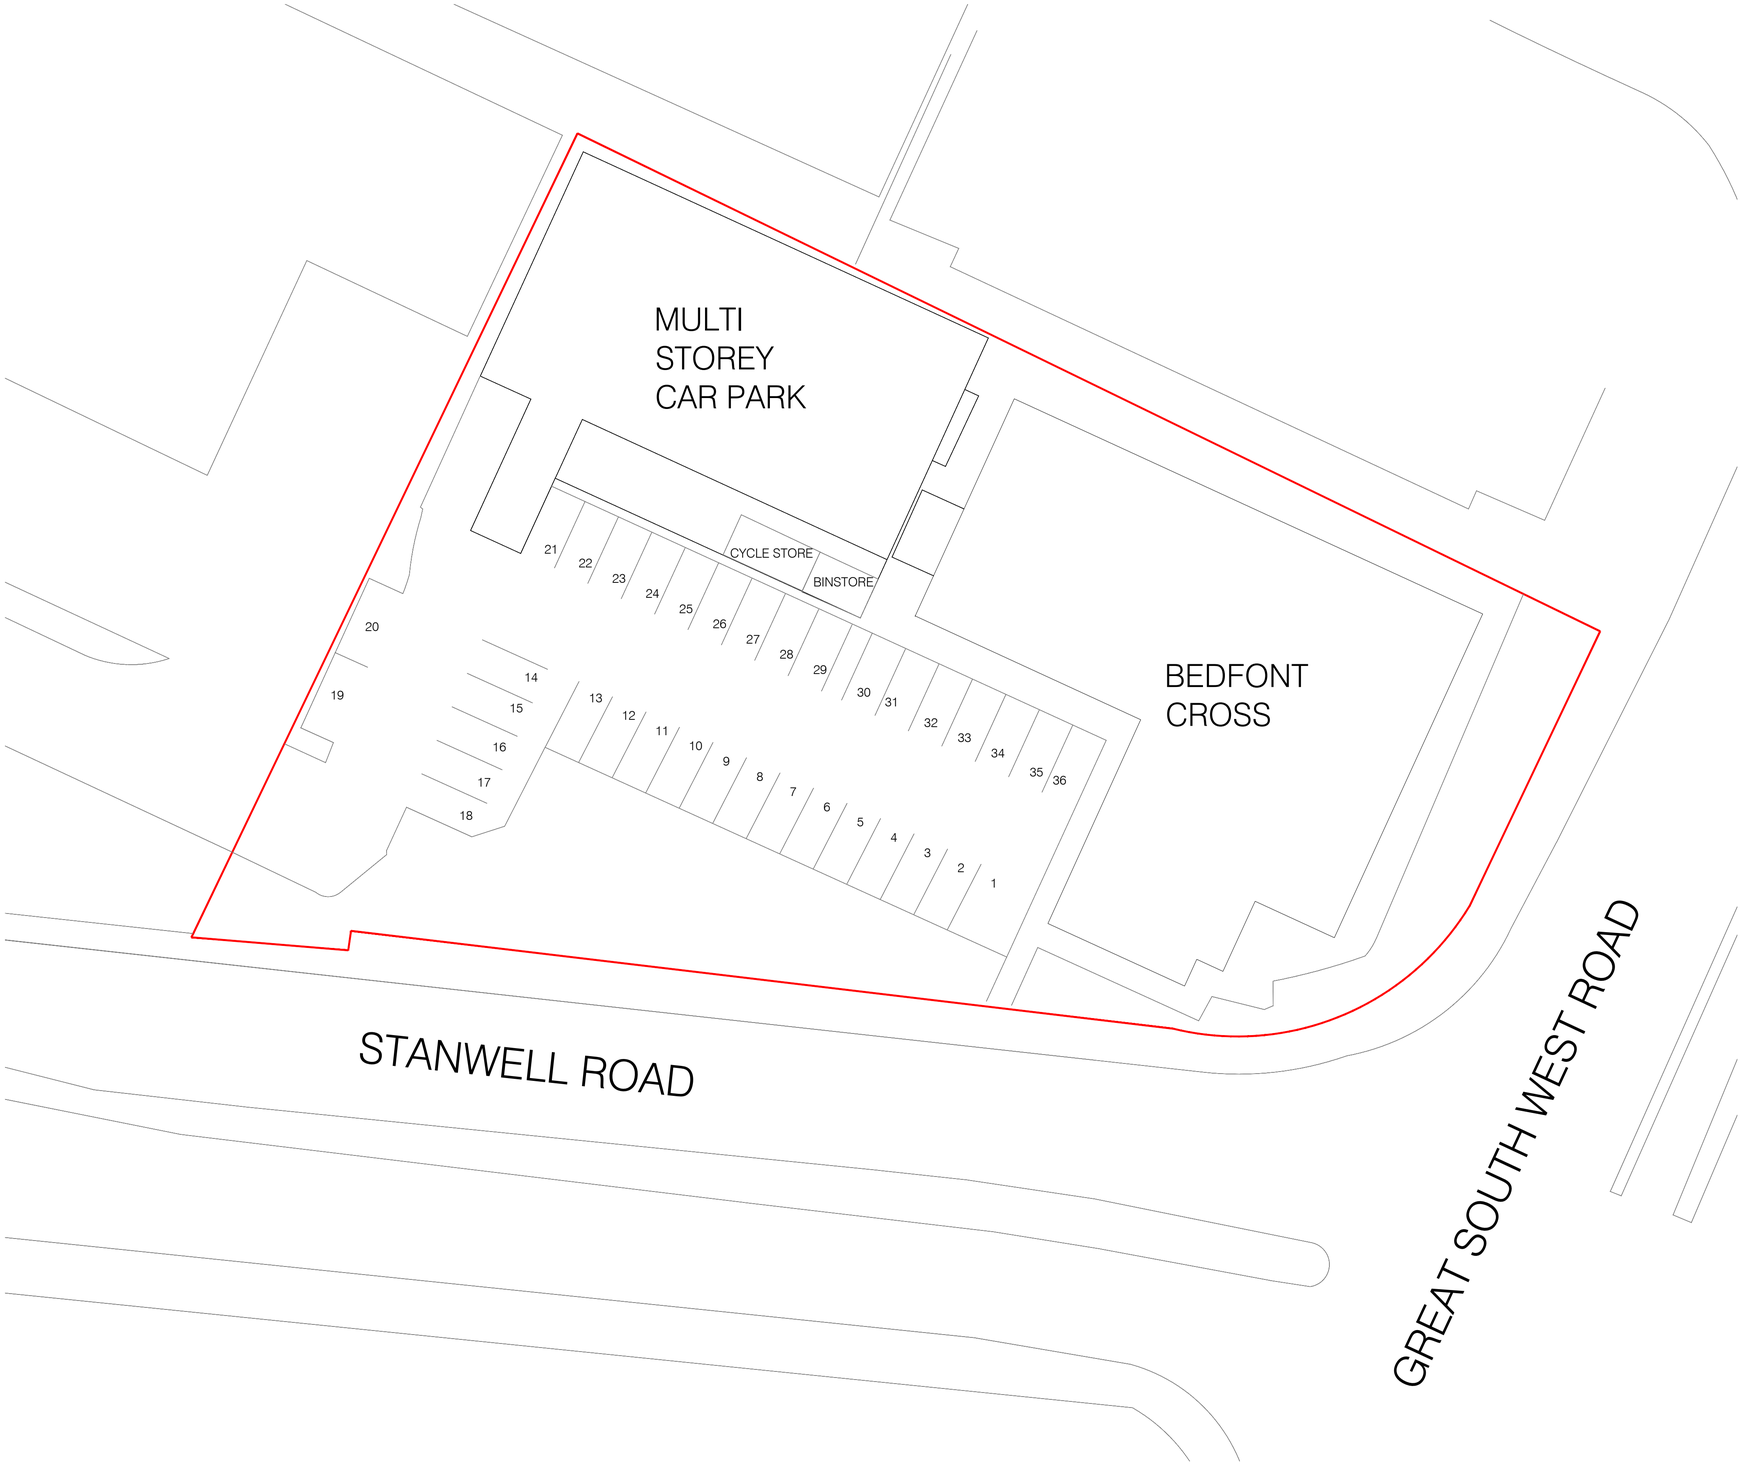


scale in metres

0 5 10 15 20 25 30 35 40

N

# PLANNING

TITLE

BEDFONT CROSS, STANWELL ROAD, FELTHAM, TW14 8NX

CLIENT

SHEEN LANE DEVELOPMENT LTD

DESCRIPTION

PROPOSED SITEPLAN

| date: | scale | project | drawing | revision |
|---|---|---|---|---|
| Mar 2021 | 1:100 @ A1 | 210001 | P00 | |

SILVERLINE ARCHITECTS

EMAIL: INFO@SILVERLINEARCHITECTS.COM

ALL DIMENSIONS TO BE CHECKED ON SITE. ANY DISCREPANCY BETWEEN THIS DRAWING AND OTHER INFORMATION IS TO BE REFERRED TO SILVERLINE ARCHITECTS. THIS DRAWING IS COPYRIGHT.

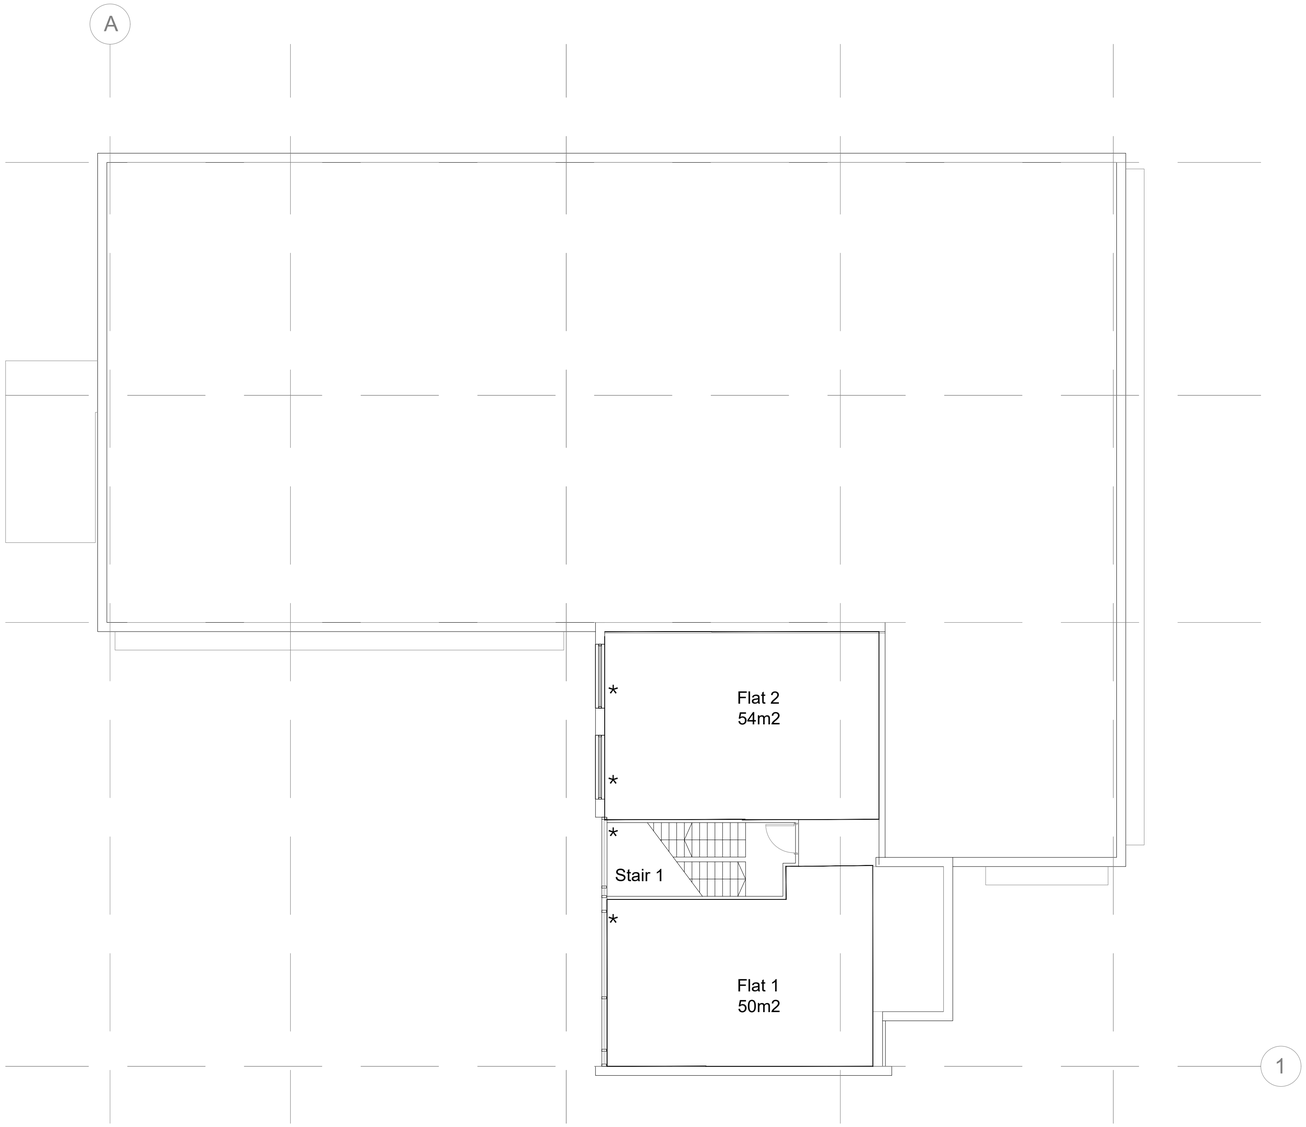

Propsed plant room

* new aluminium windows to match existing as part of separate application

# PLANNING

TITLE
BEDFONT CROSS, STANWELL ROAD, FELTHAM, TW14 8NX

CLIENT
SHEEN LANE DEVELOPMENT LTD

DESCRIPTION
PROPOSED PLANT ROOM

| date: | scale | project | drawing | revision |
|---|---|---|---|---|
| Mar 2021 | 1:100 @ A1 | 210001 | P01 | |

SILVERLINE ARCHITECTS

EMAIL: INFO@SILVERLINEARCHITECTS.COM

ALL DIMENSIONS TO BE CHECKED ON SITE. ANY DISCREPANCY BETWEEN THIS DRAWING AND OTHER INFORMATION IS TO BE REFERRED TO SILVERLINE ARCHITECTS. THIS DRAWING IS COPYRIGHT.

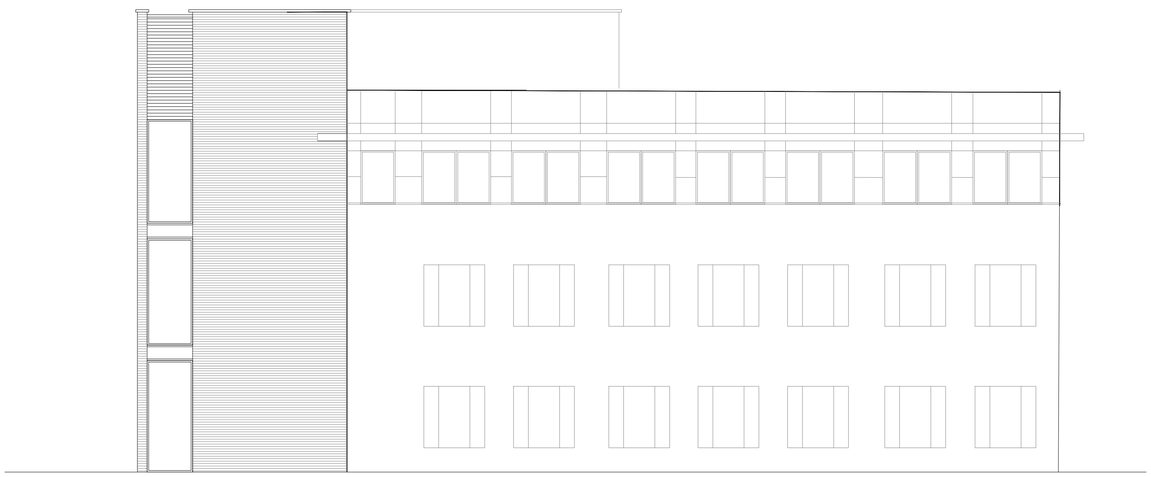

East elevation

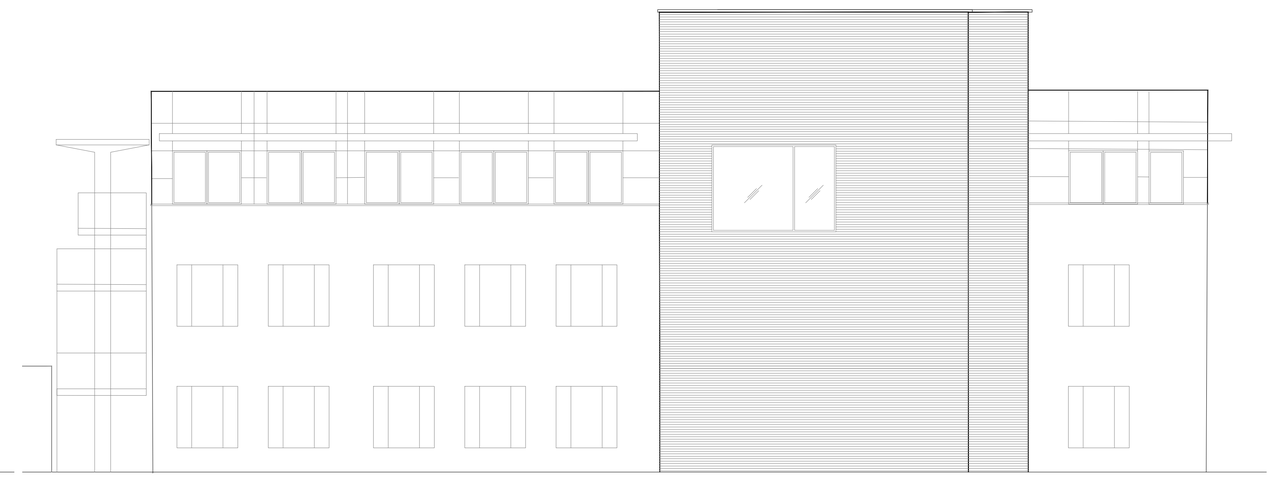

South elevation

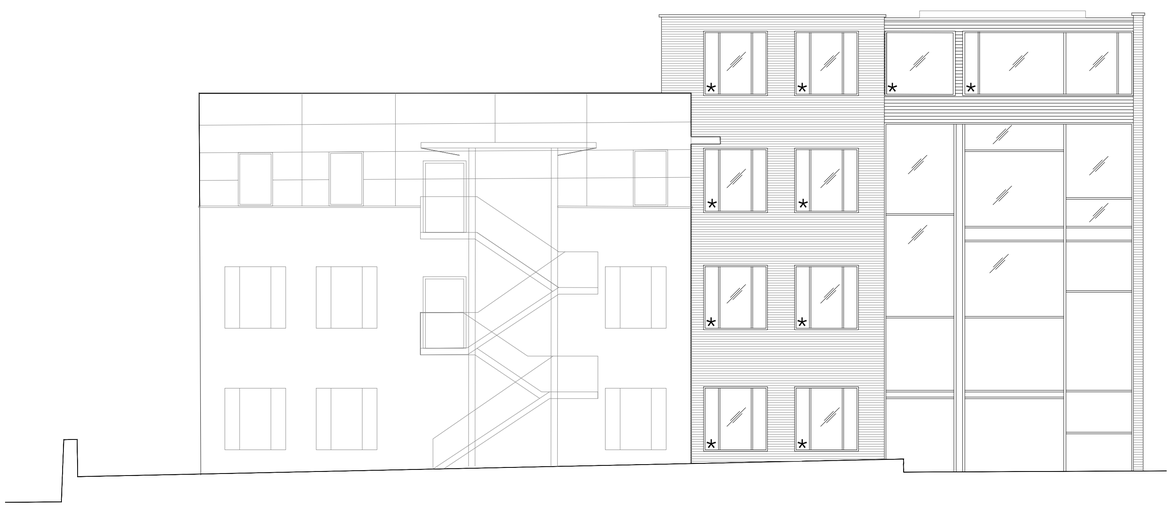

Proposed West elevation

* new aluminium windows to match existing as part of separate application

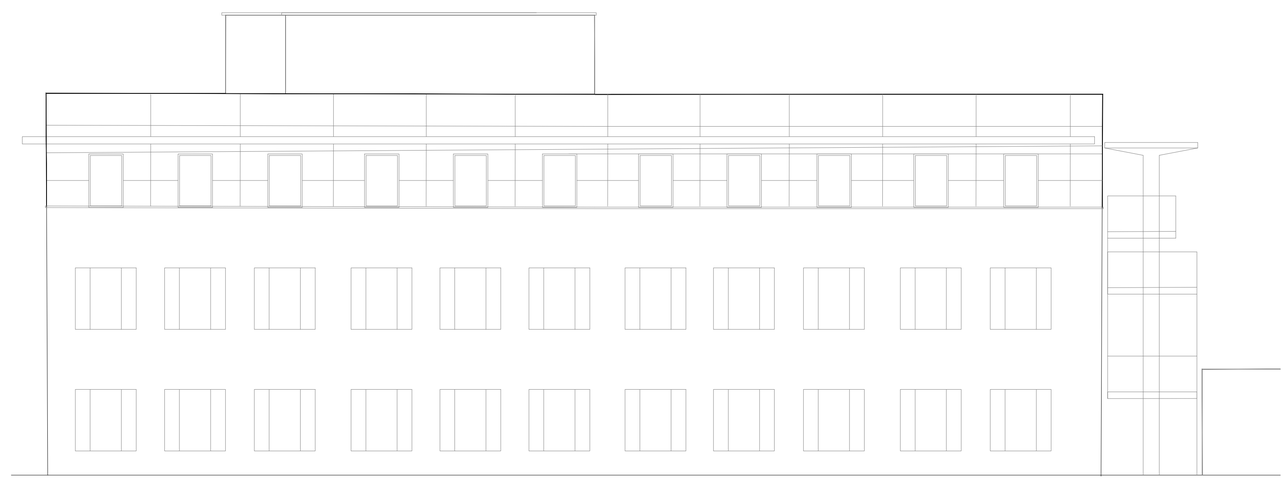

North elevation

SCALE IN M

0 1 2 3 4 5 6 7 8 9 10

TITLE
BEDFONT CROSS, STANWELL ROAD, FELTHAM, TW14 8NX

CLIENT
SHEEN LANE DEVELOPMENTS LTD

DESCRIPTION
ELEVATIONS

| date: | scale | project | drawing | revision |
|---|---|---|---|---|
| MARCH 21 | 1:100 @ A1 | 210001 | P10 | |

SILVERLINE ARCHITECTS

EMAIL: INFO@SILVERLINEARCHITECTS.COM

ALL DIMENSIONS TO BE CHECKED ON SITE. ANY DISCREPANCY BETWEEN THIS DRAWING AND OTHER INFORMATION IS TO BE REFERRED TO SILVERLINE ARCHITECTS. THIS DRAWING IS COPYRIGHT.