


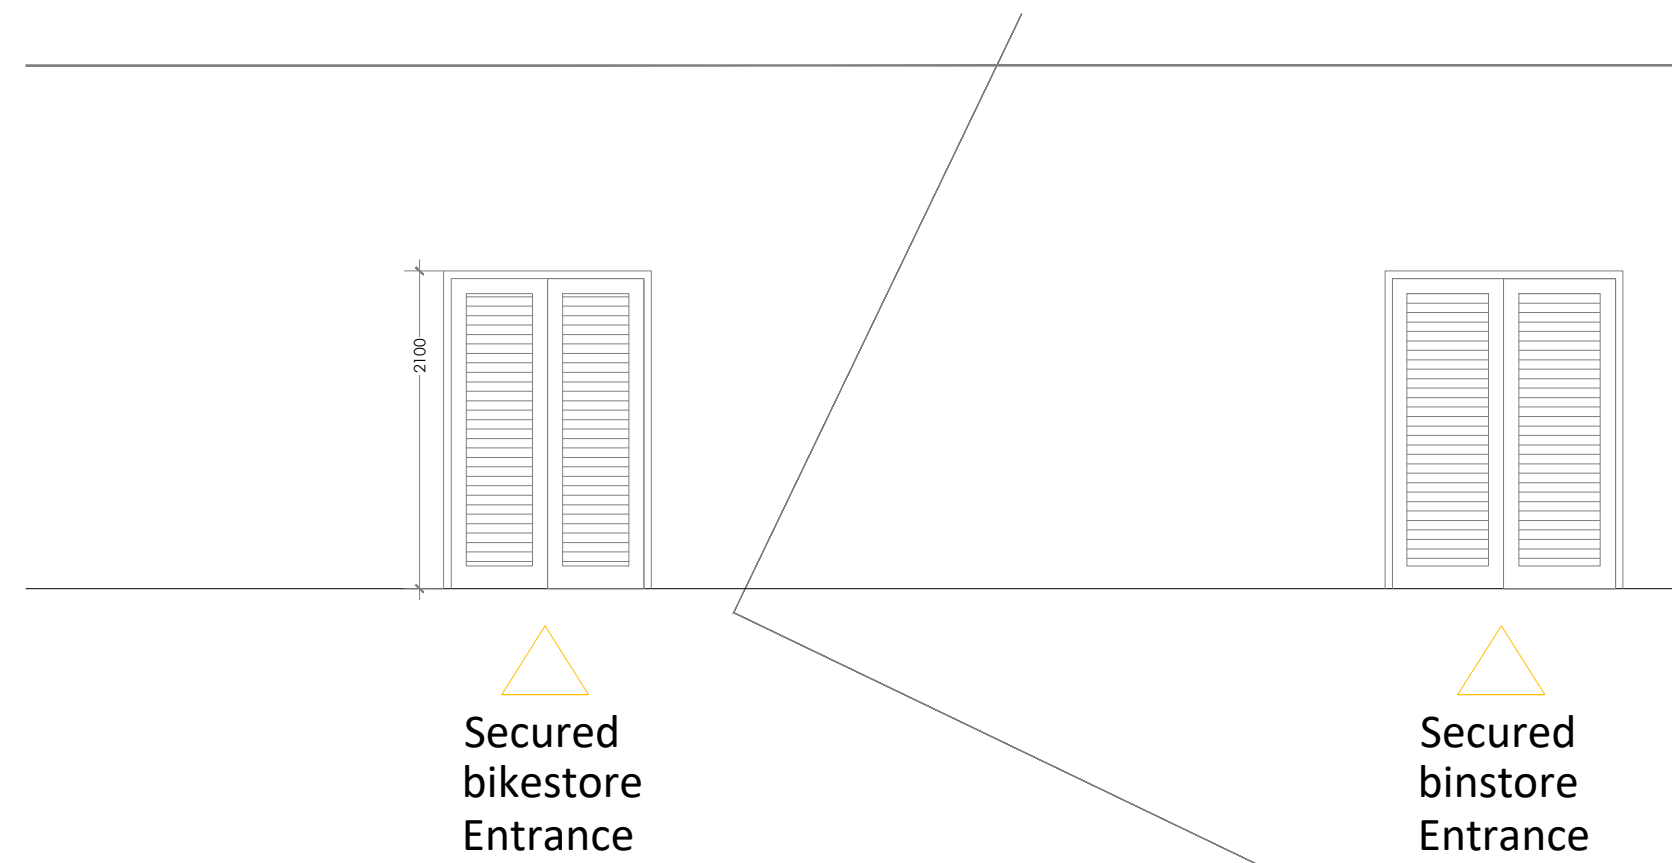
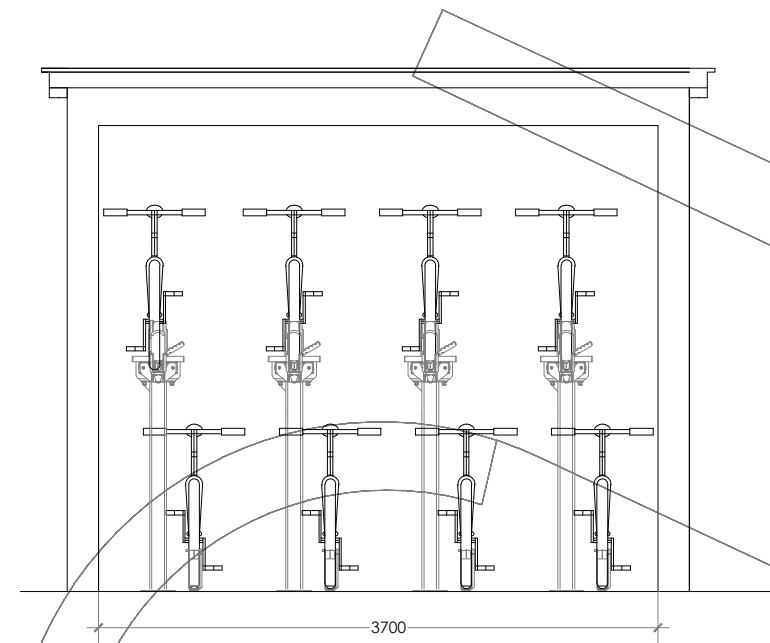


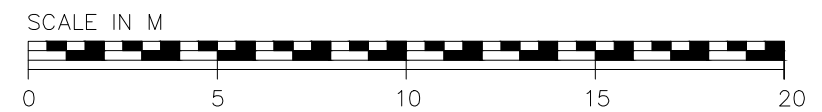

ELEVATION OF BIN AND BIKE STORE

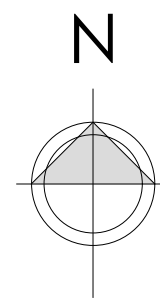

SECTION A-A OF BIKE STORE

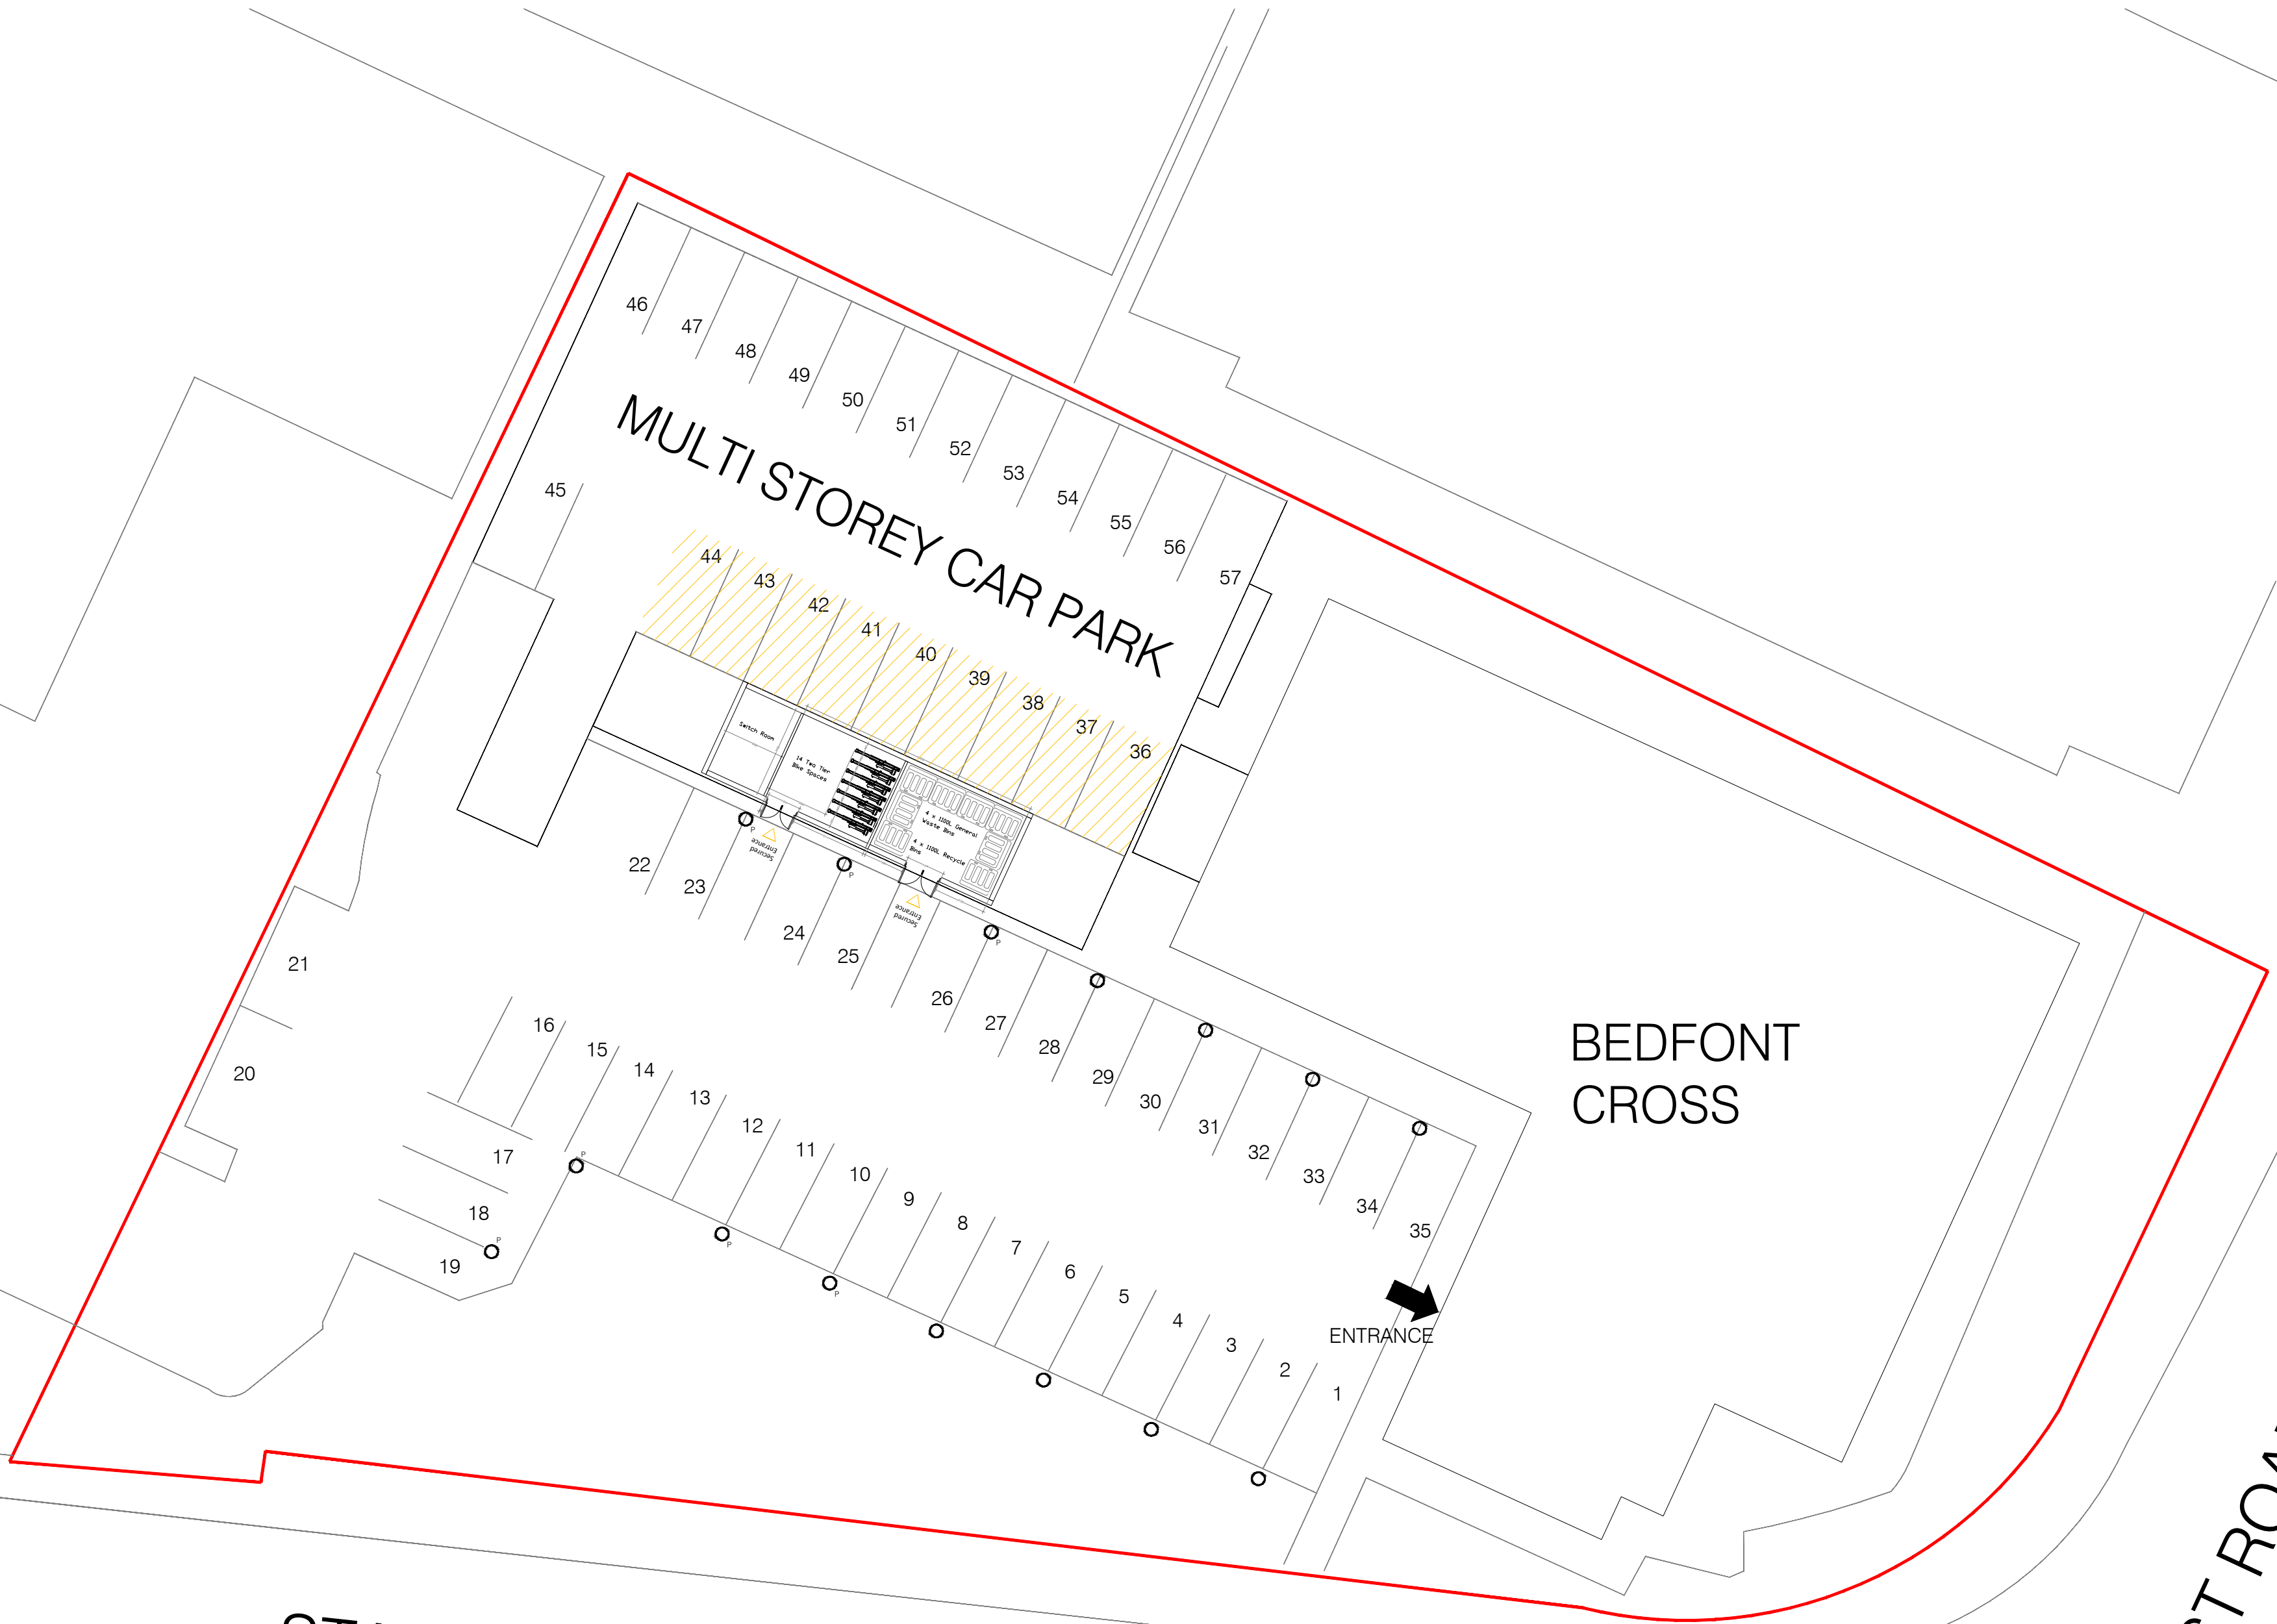

Rev A 22-11-21_Drawing updated to suit comments from planning officer.

PLANNING

TITLE
BEDFONT CROSS, STANWELL ROAD, FELTHAM, TW14 8NX

CLIENT
SHEEN LANE DEVELOPMENT LTD

DESCRIPTION
BIN AND BIKE STORE / EVC - MULTI STOREY CAR PARK

date:	scale:	project:	drawing:	revision:
OCT 2021	1:200 @ A1	200101	P20	A

SILVERLINE ARCHITECTS

EMAIL: INFO@SILVERLINEARCHITECTS.COM

ALL DIMENSIONS TO BE CHECKED ON SITE. ANY DISCREPANCY BETWEEN THIS DRAWING AND OTHER INFORMATION IS TO BE REFERRED TO SILVERLINE ARCHITECTS. THIS DRAWING IS COPYRIGHT.

1100L WHEELIE BIN



TWO TIER BIKE RACK



KEY

- P
○ Passive Electrical Vehicle Charging Point
Manufacturer: TBC
Range: TWIN 7.2 KW
- Electrical Vehicle Charging Point
Manufacturer: TBC
Range: TWIN 7.2 KW
- 9 visitor parking spaces