



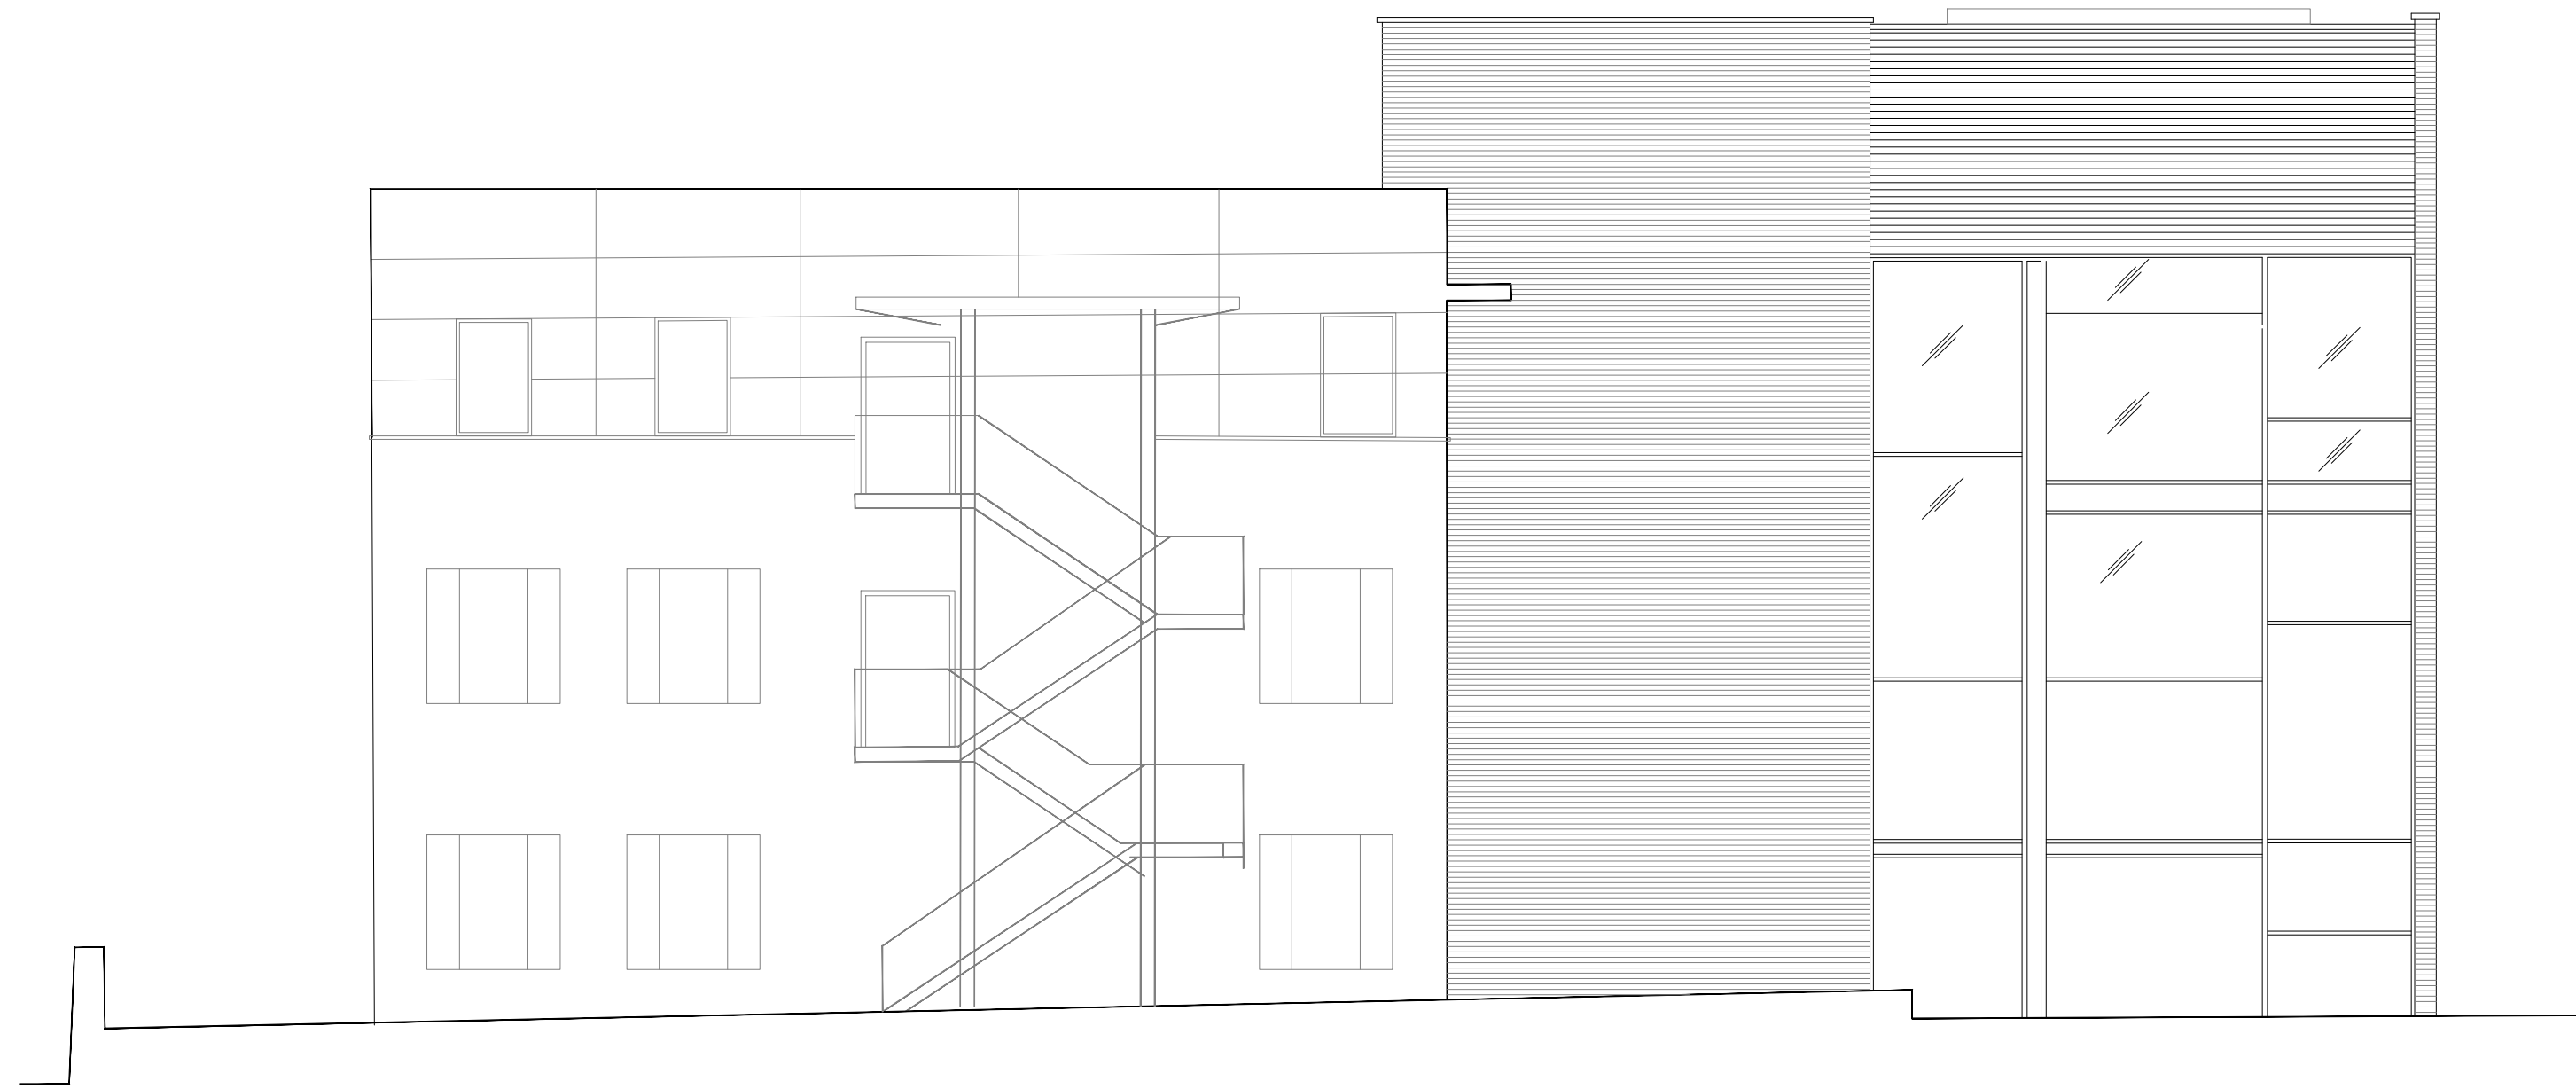


Existing West elevation

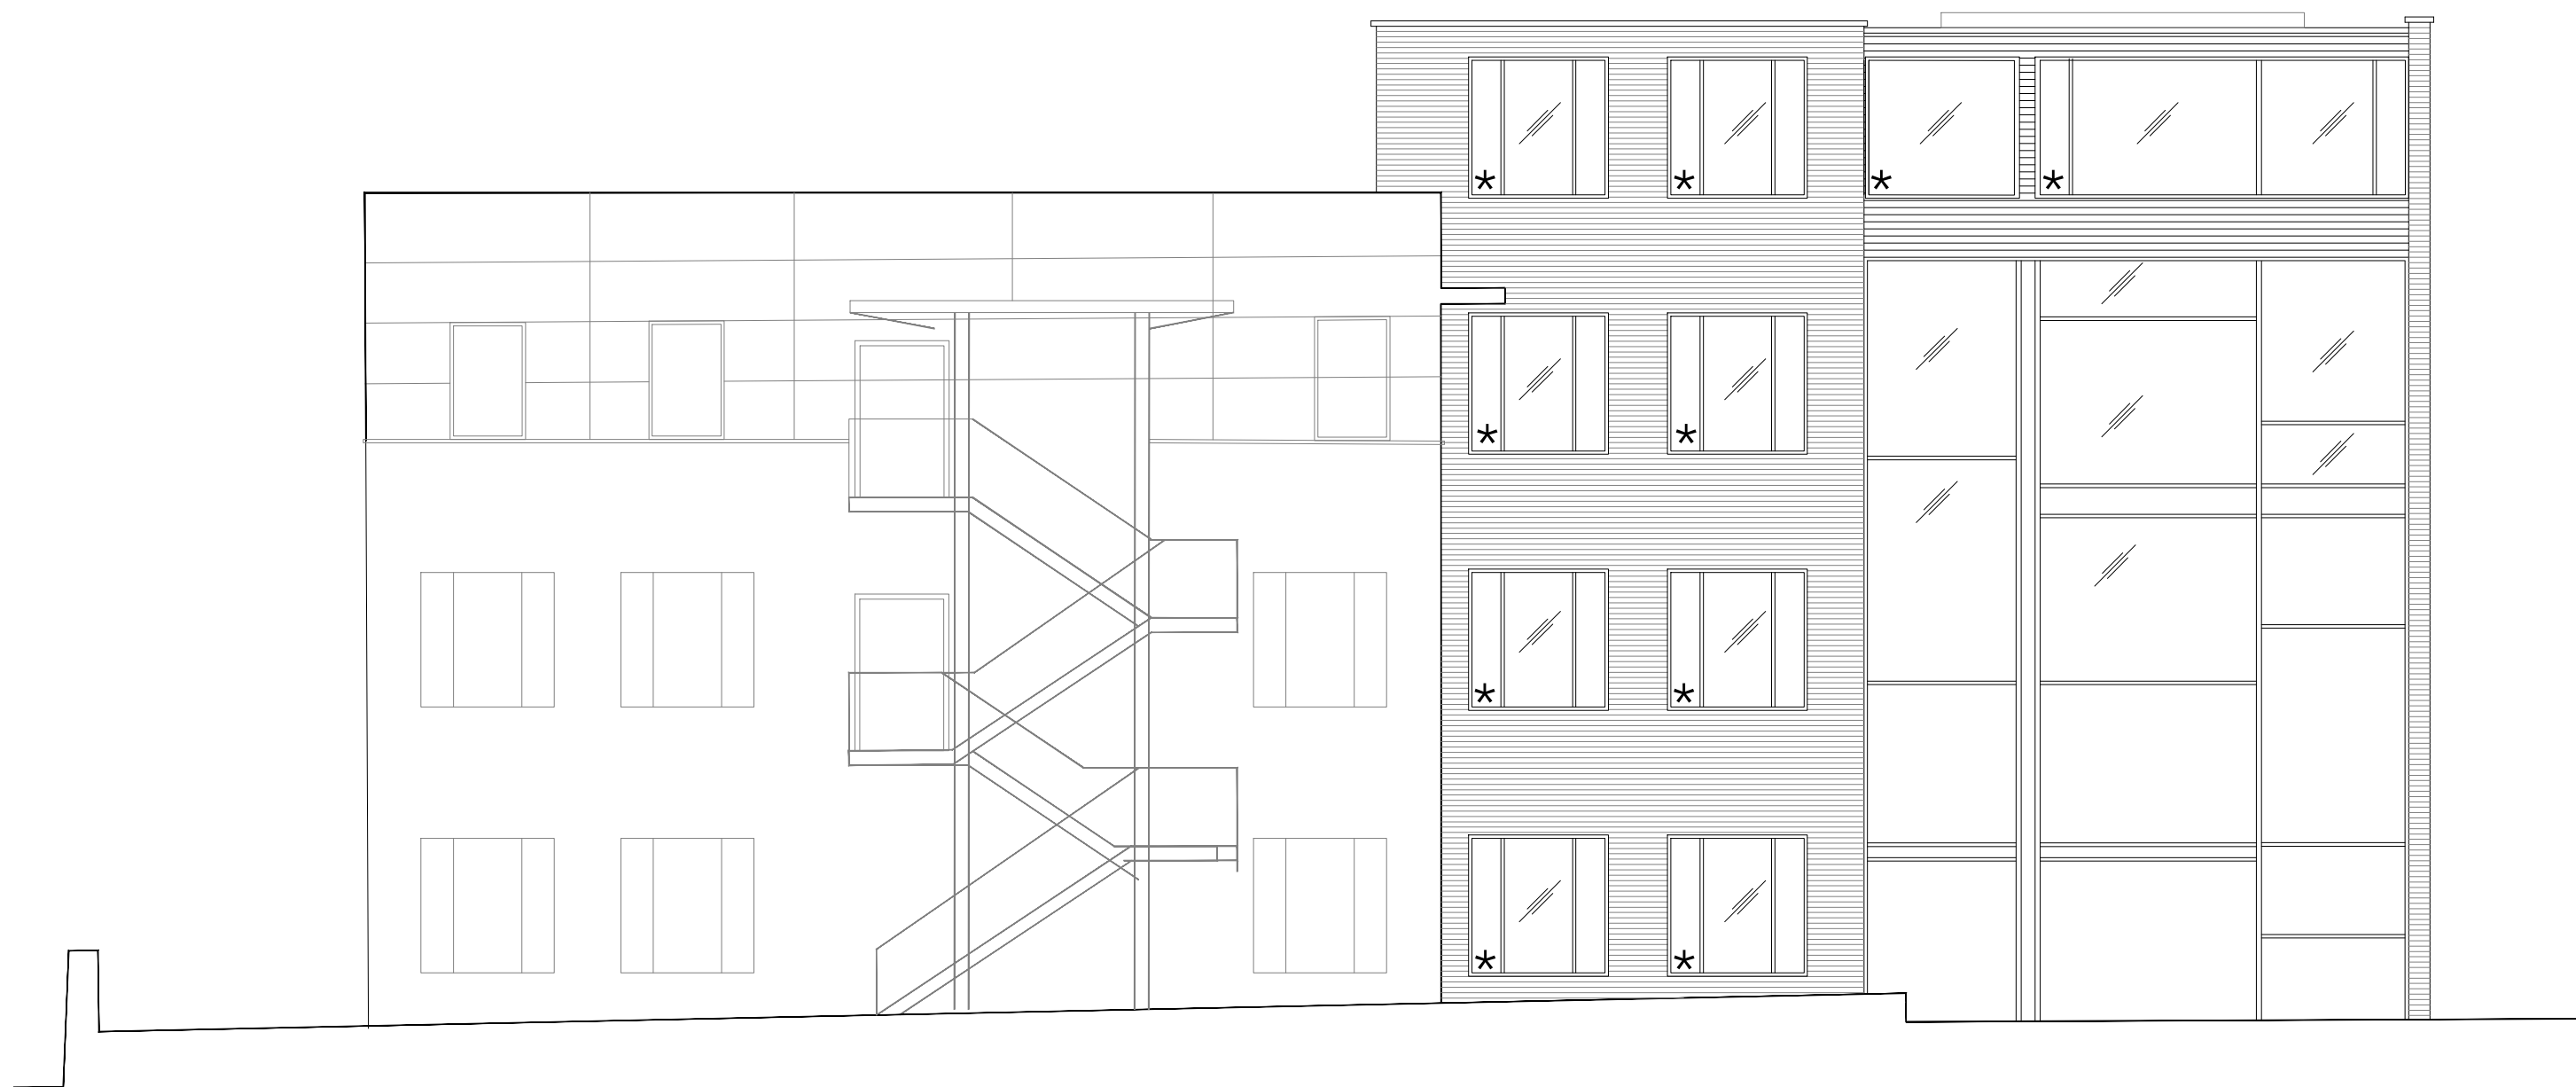

Proposed West elevation

* new aluminium windows to match existing

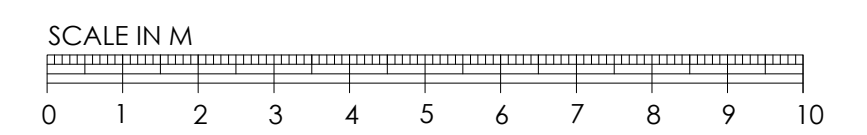

TITLE				
BEDFONT CROSS, STANWELL ROAD, FELTHAM, TW14 8NX				
CLIENT				
AQUILA DEVELOPMENTS LTD				
DESCRIPTION				
EXISTING AND PROPOSED WEST ELEVATION				
date:	scale	project	drawing	revision
MARCH 21	1:100 @ A1	210001	P10	

SILVERLINE ARCHITECTS

EMAIL: info@silverlinearchitects.com
ALL DIMENSIONS TO BE CHECKED ON SITE. ANY DISCREPANCY BETWEEN THIS DRAWING AND OTHER INFORMATION IS TO BE REFERRED TO SILVERLINE ARCHITECTS. THIS DRAWING IS COPYRIGHT.