



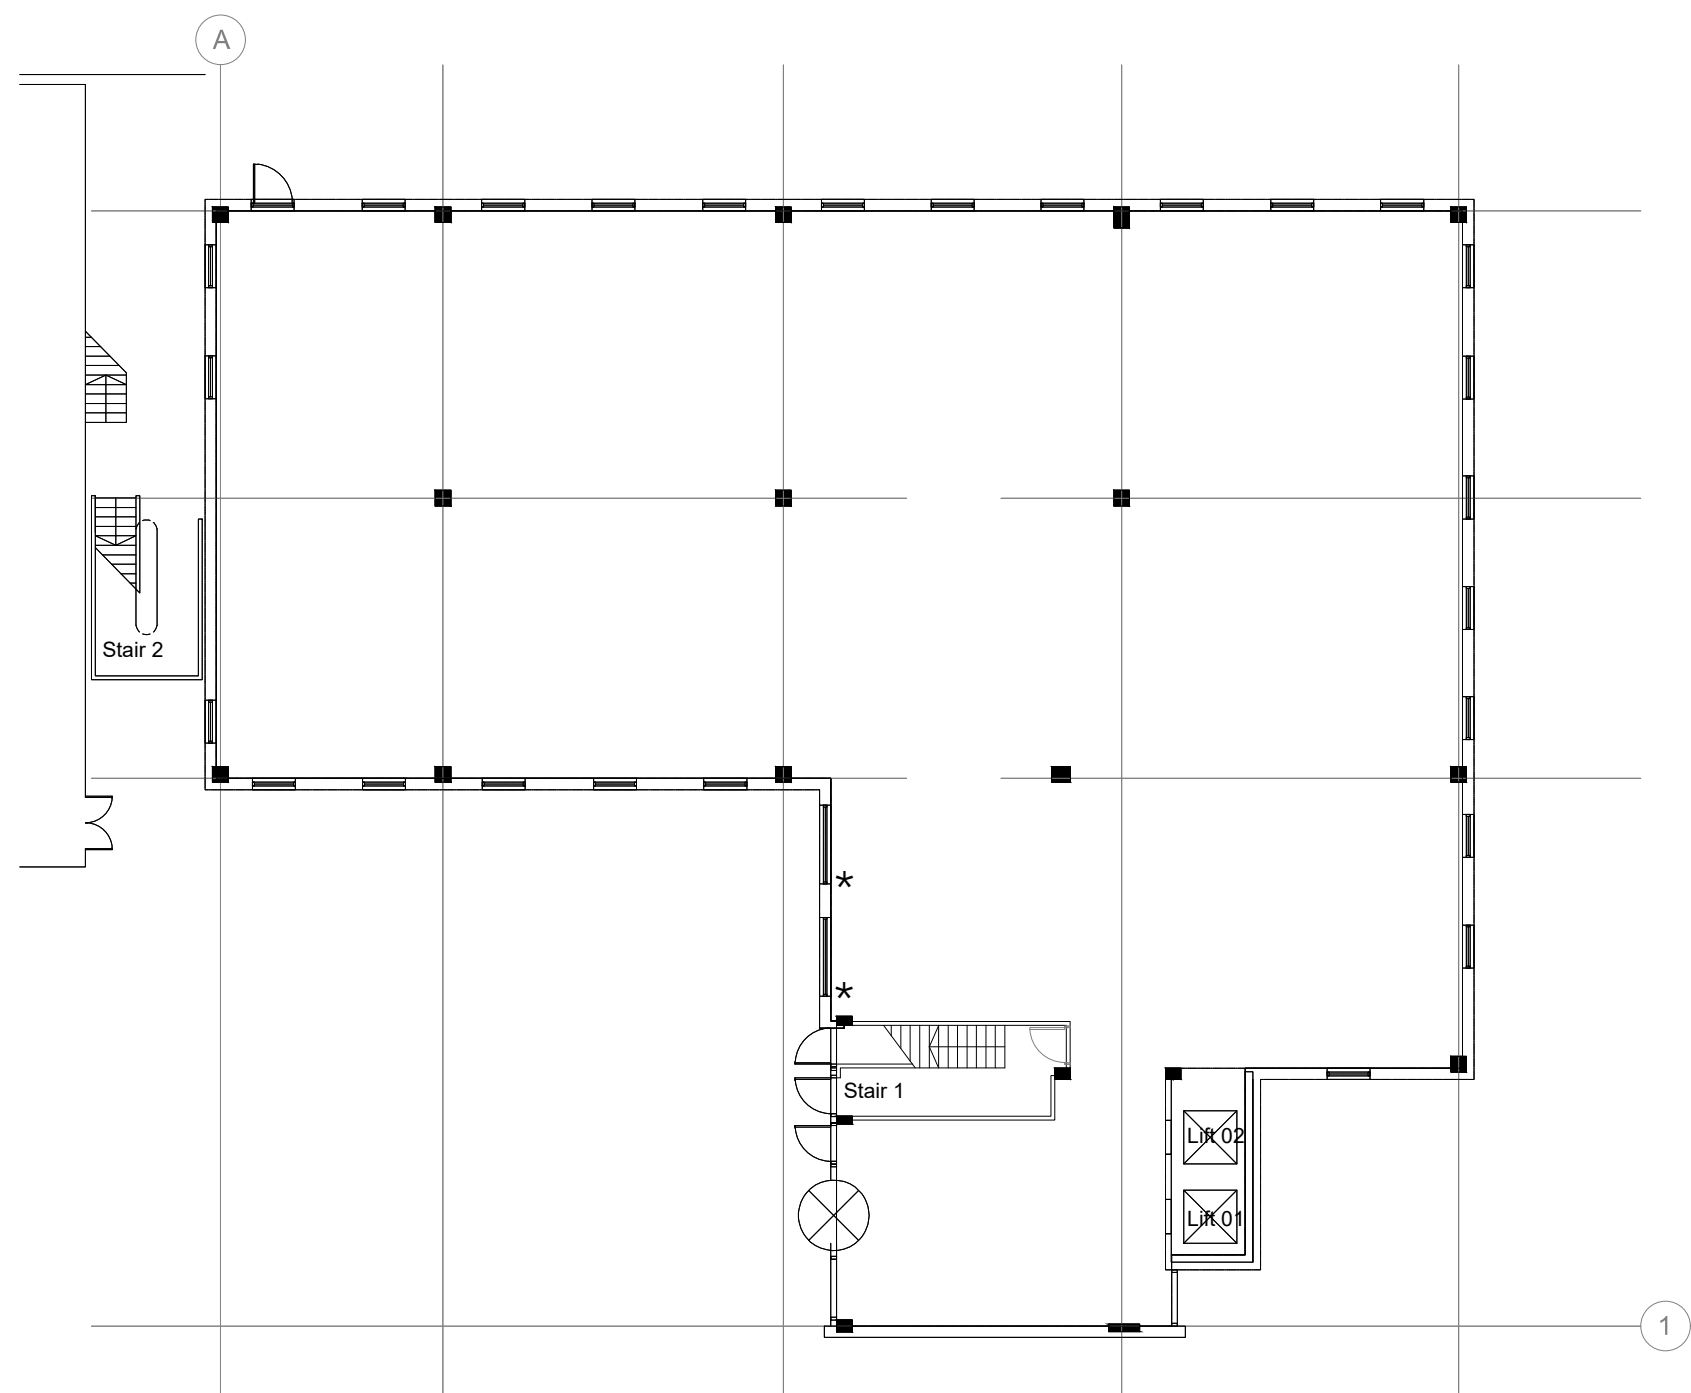


Proposed Ground Floor Plan

★new aluminium windows to match existing

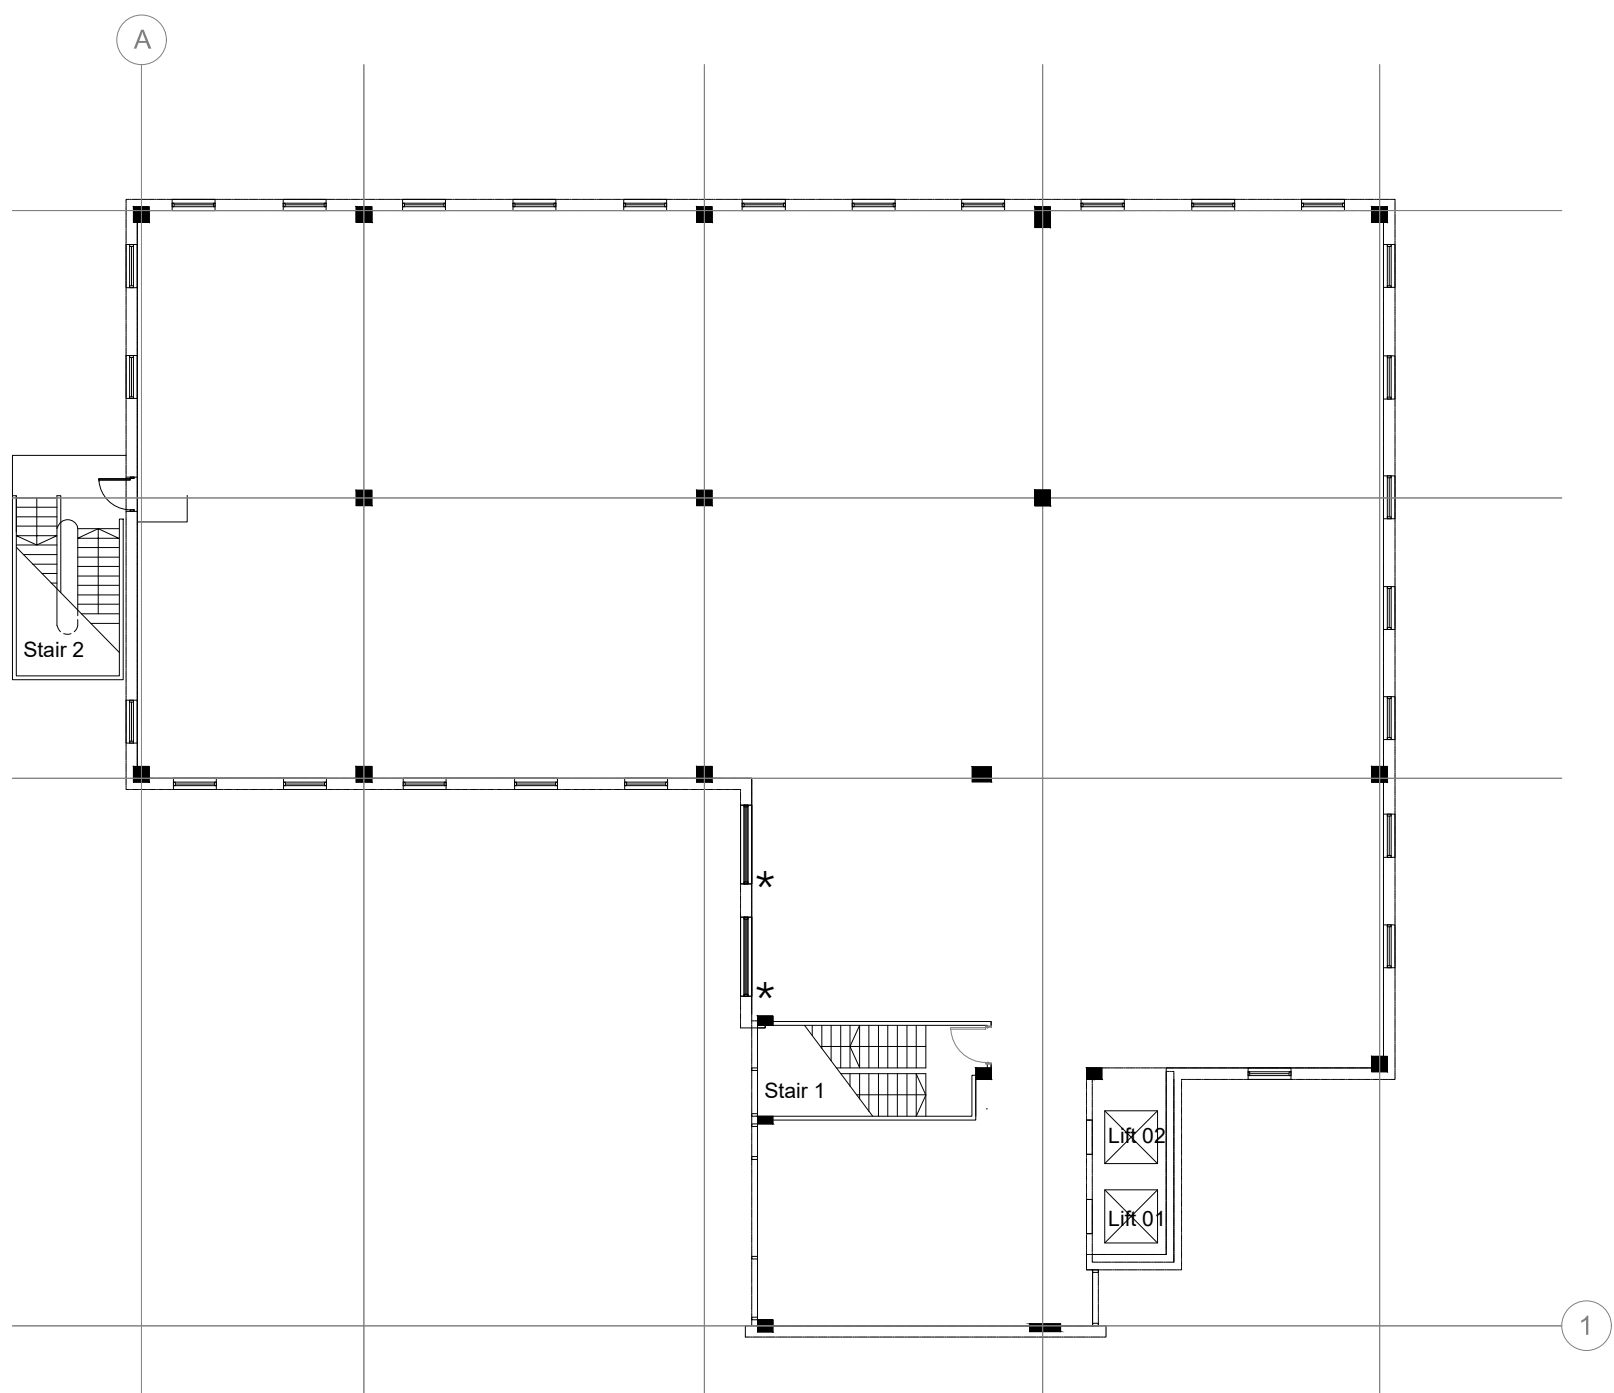


Proposed First Floor Plan

★new aluminium windows to match existing

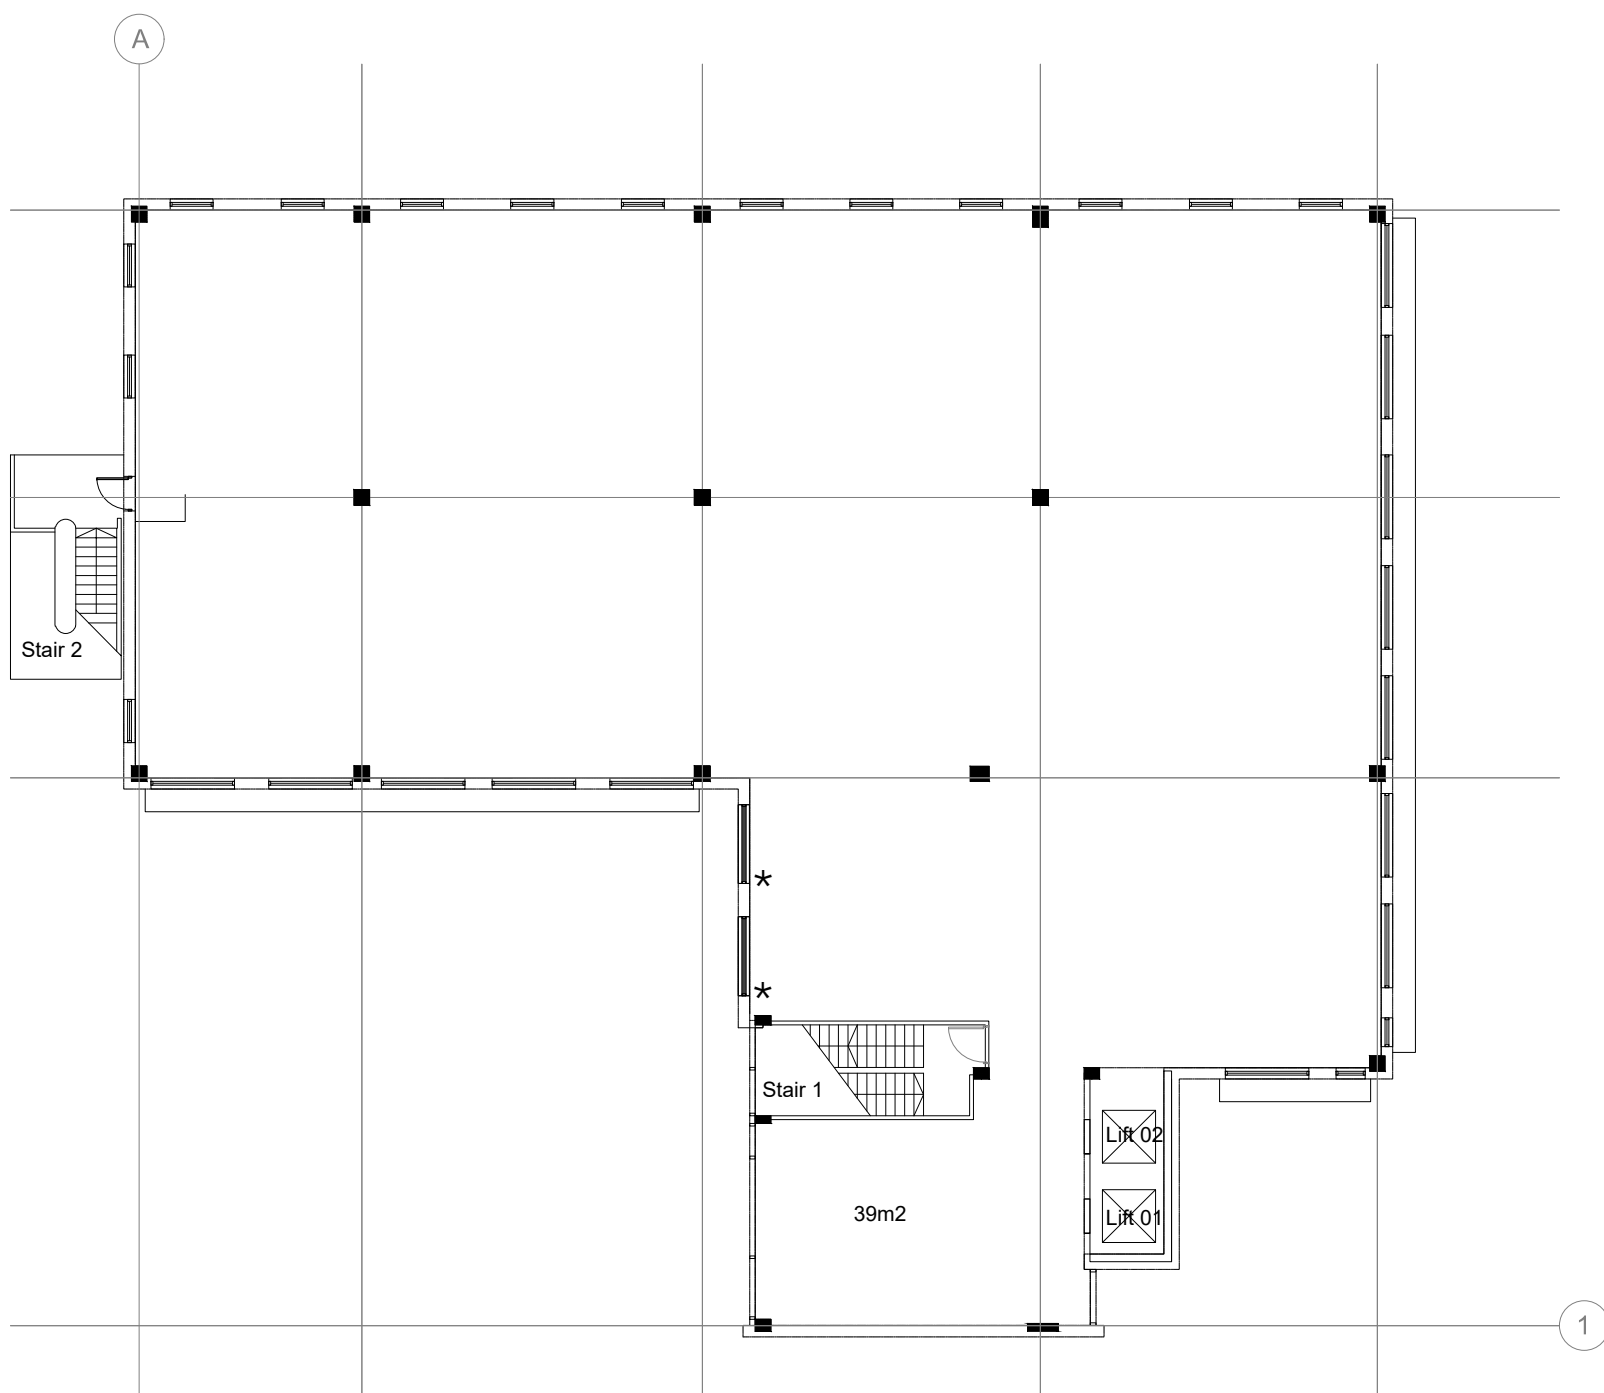


Proposed Second Floor Plan

★new aluminium windows to match existing

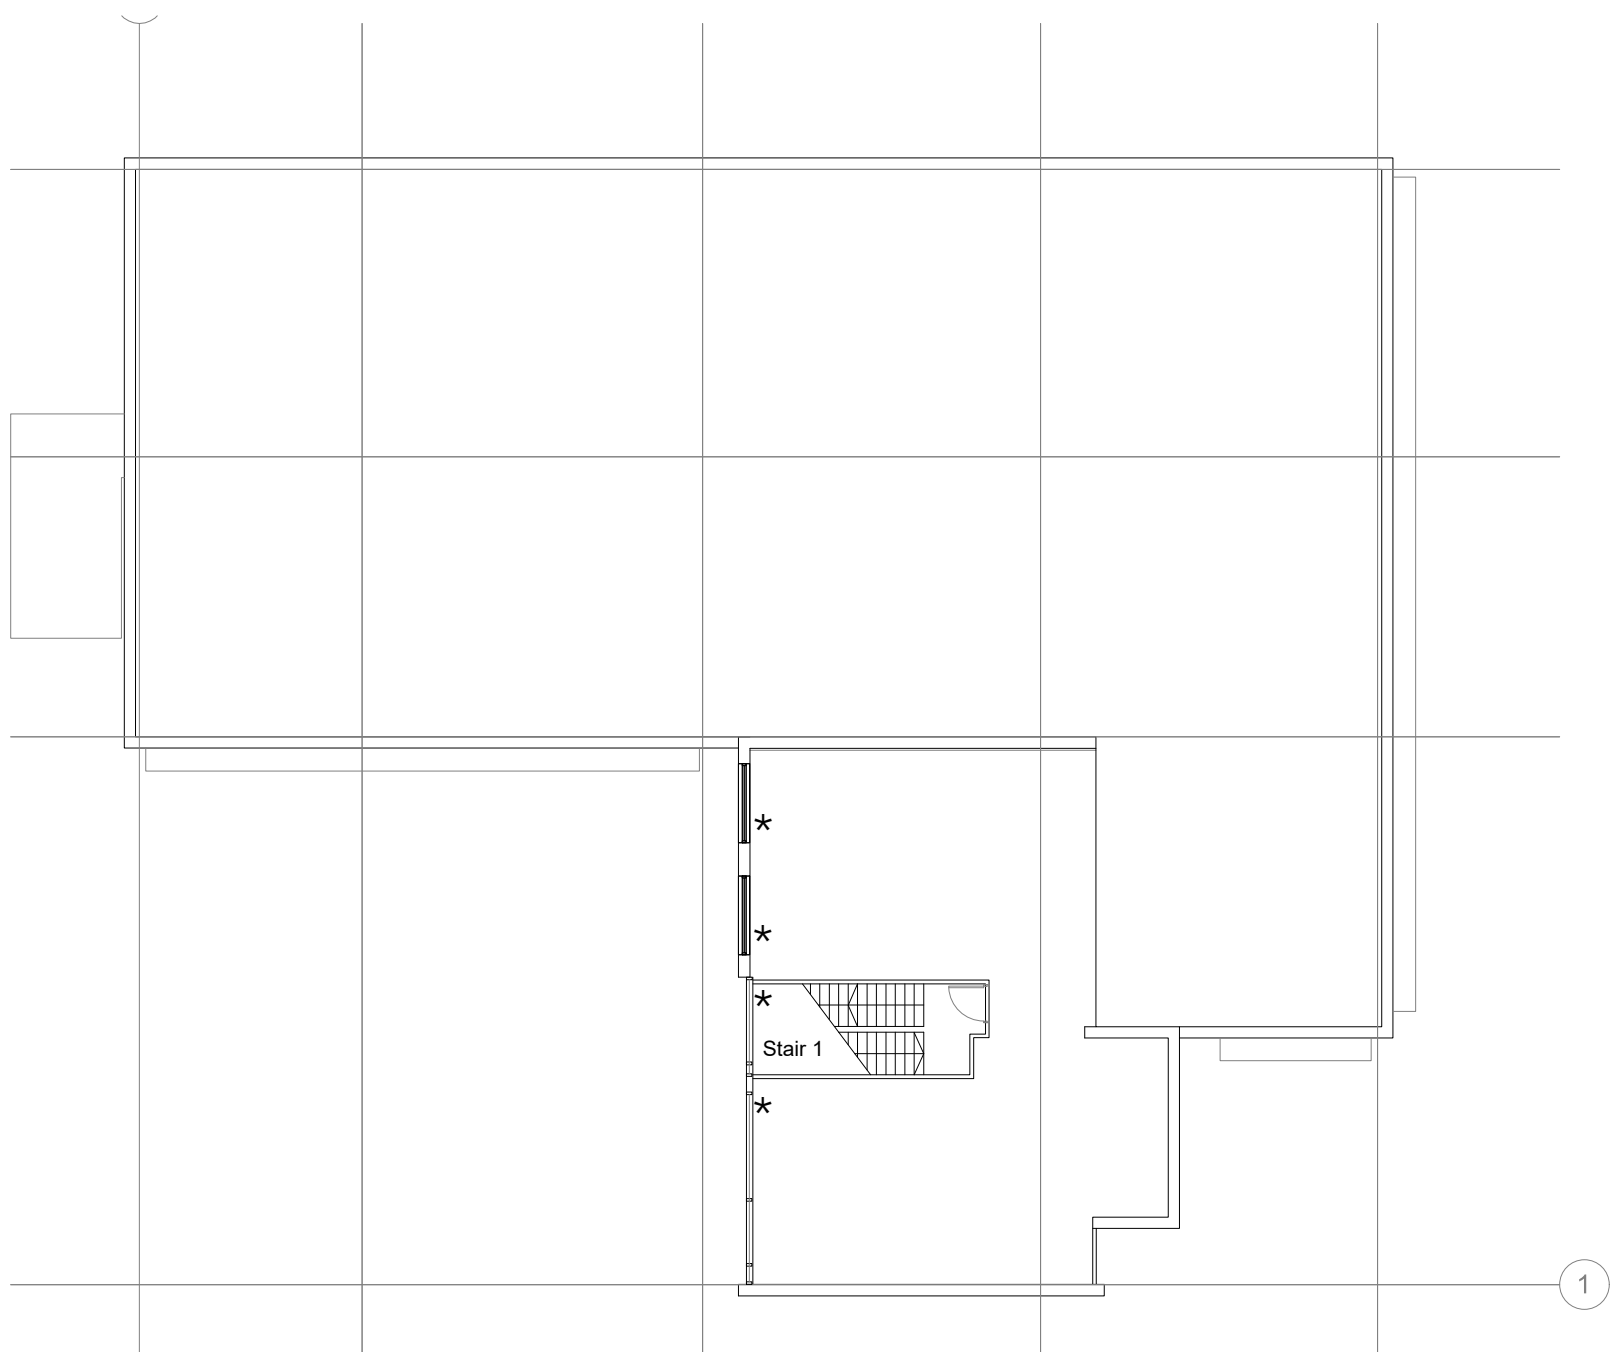

Proposed plant room

★new aluminium windows to match existing

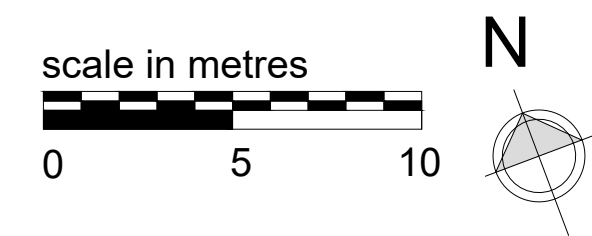

PLANNING

TITLE				
BEDFONT CROSS, STANWELL ROAD, FELTHAM, TW14 8NX				
CLIENT				
AQUILA DEVELOPMENTS LTD				
DESCRIPTION				
PROPOSED PLANS SHOWING NEW WINDOWS				
date:	scale:	project:	drawing:	revision:
MARCH 21	1:200 @ A1	210001	P11	

SILVERLINE ARCHITECTS

EMAIL: info@silverlinearchitects.com
ALL DECISIONS TO BE CHECKED ON SITE. ANY DISCREPANCY BETWEEN THIS DRAWING AND OTHER INFORMATION IS TO BE REFERRED TO SILVERLINE ARCHITECTS. THIS DRAWING IS COPYRIGHT.