




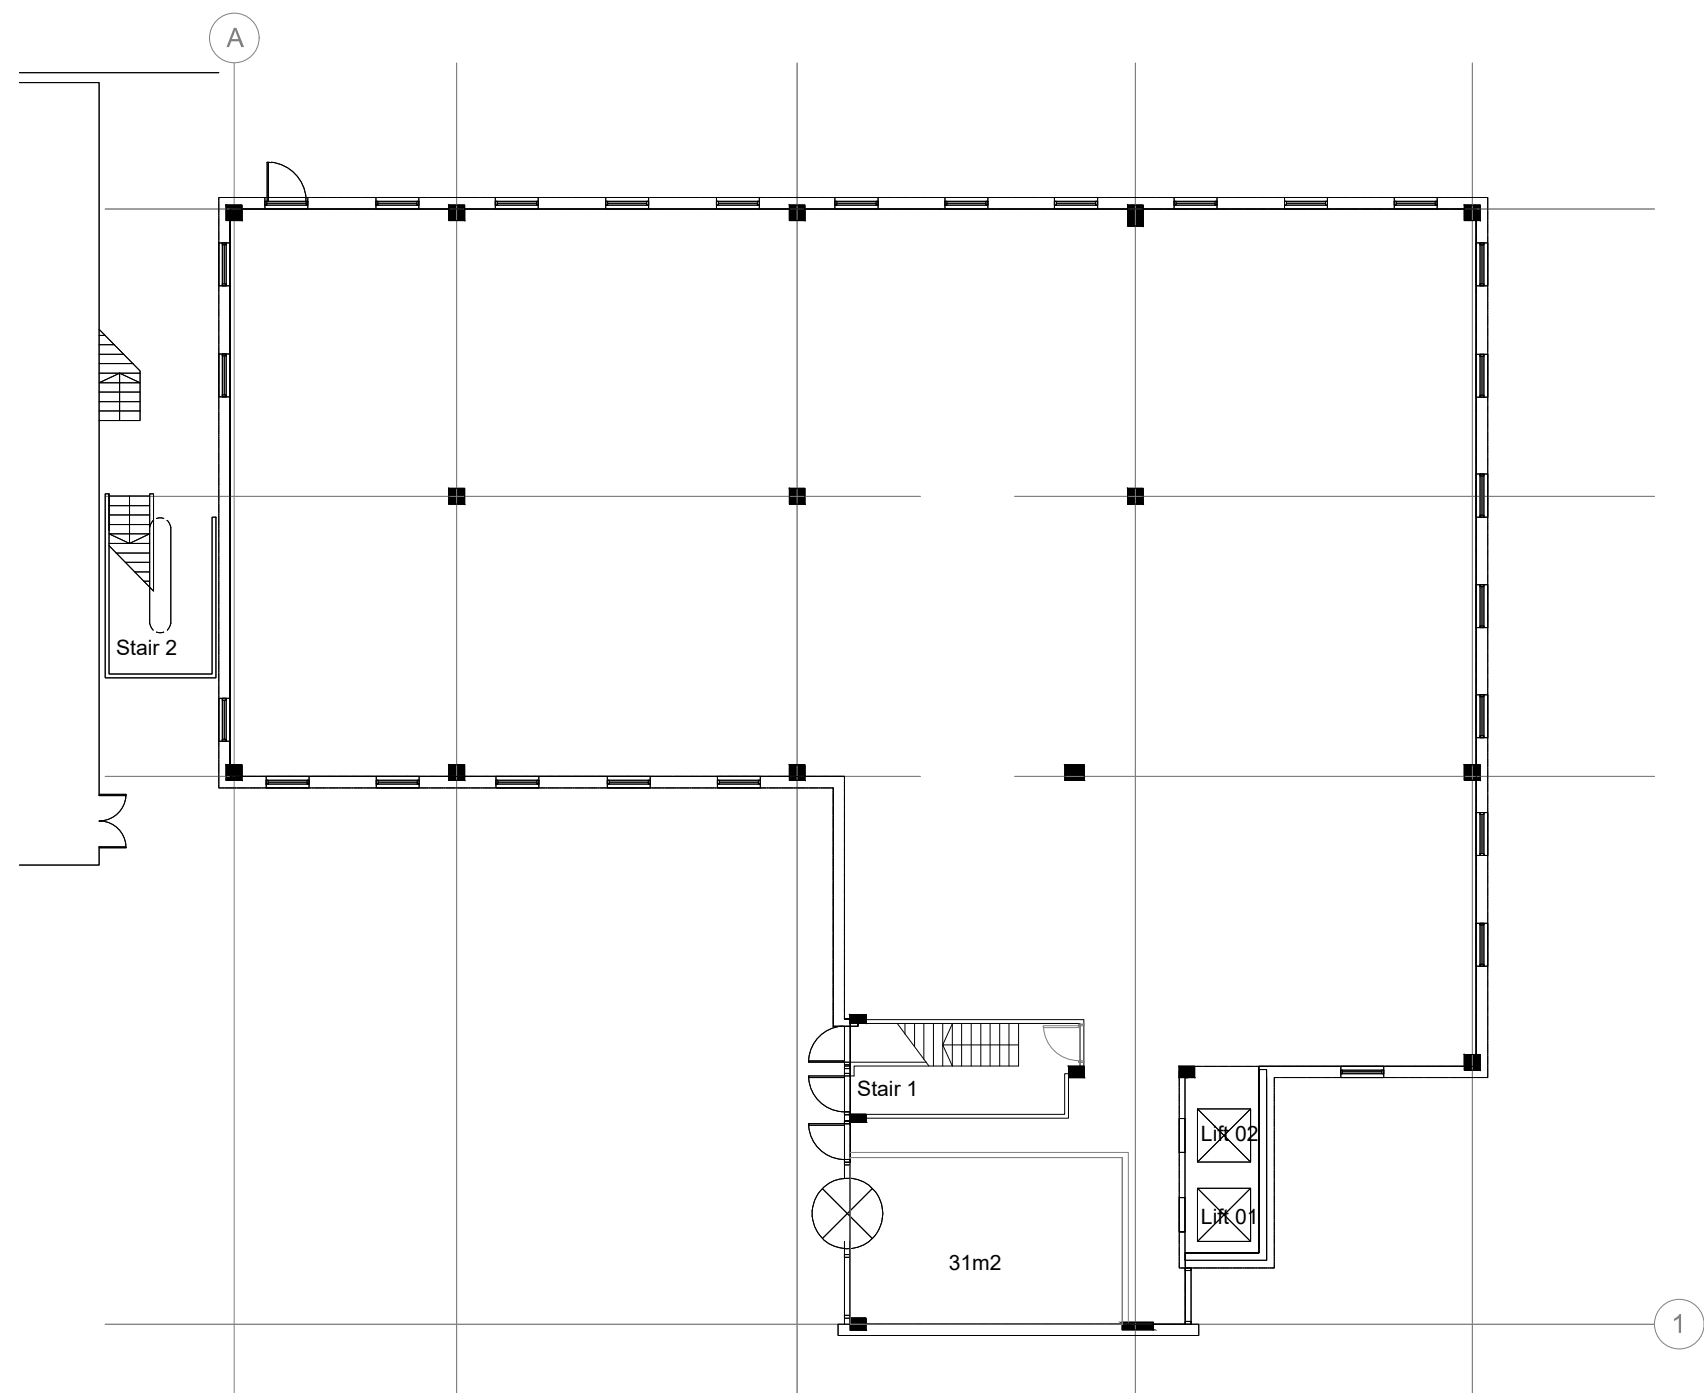


Existing Ground Floor Plan

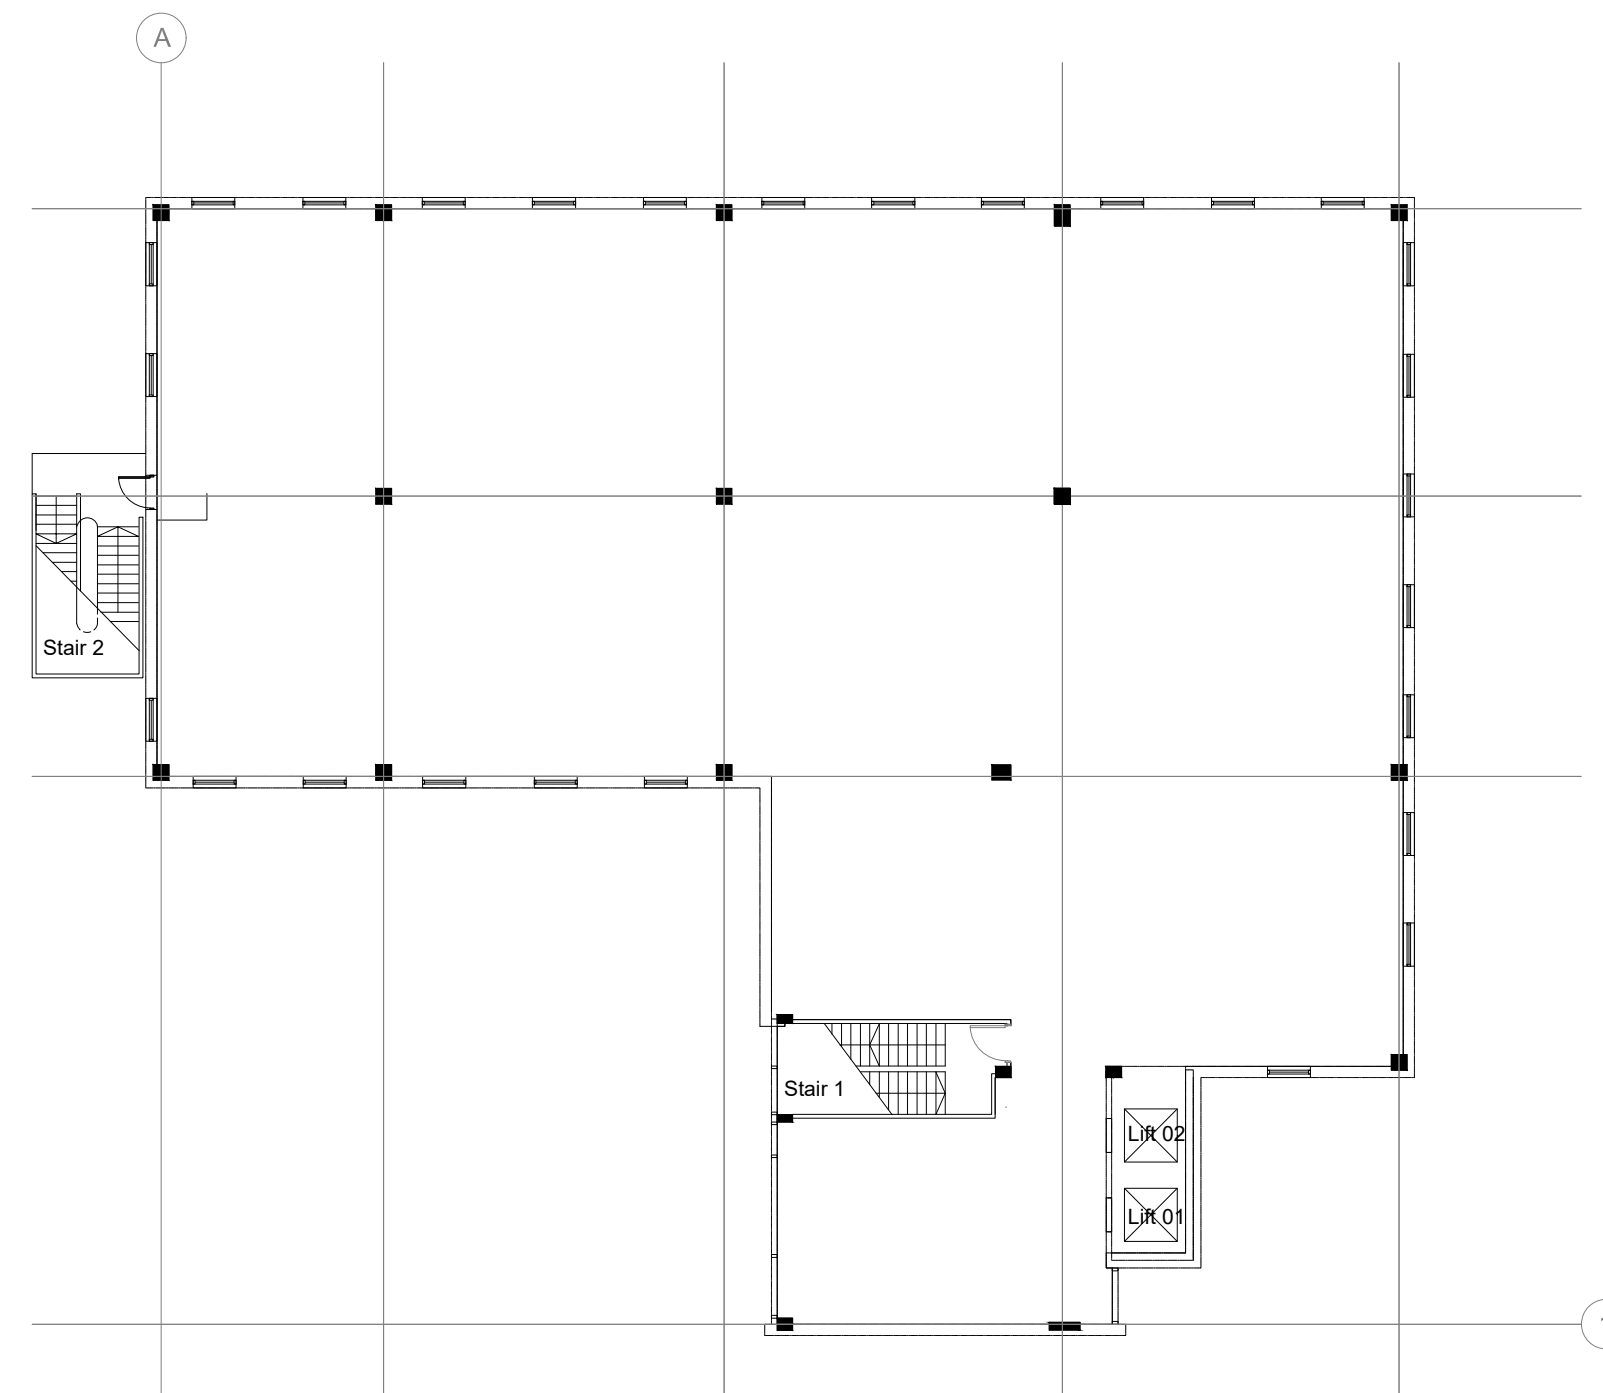


Existing First Floor Plan

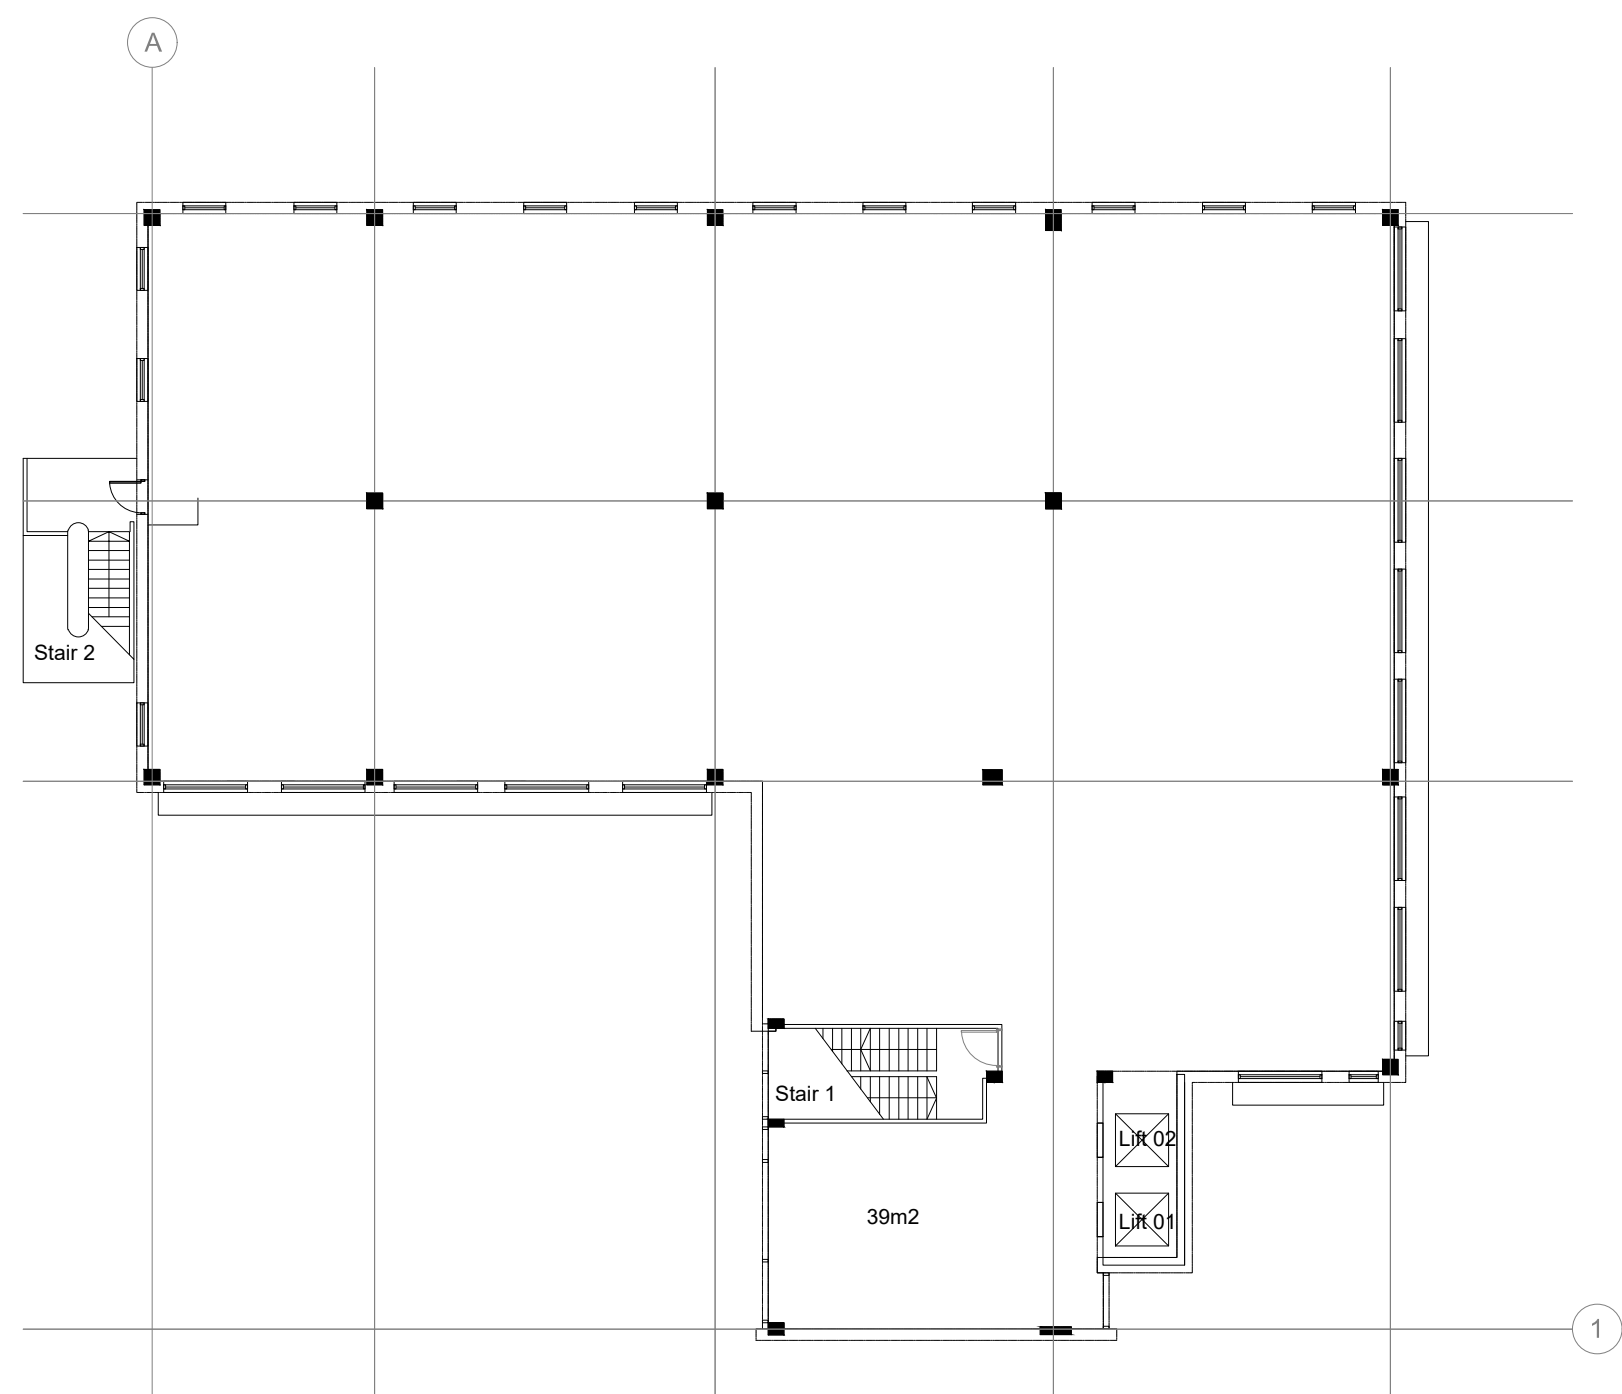

Existing Second Floor Plan

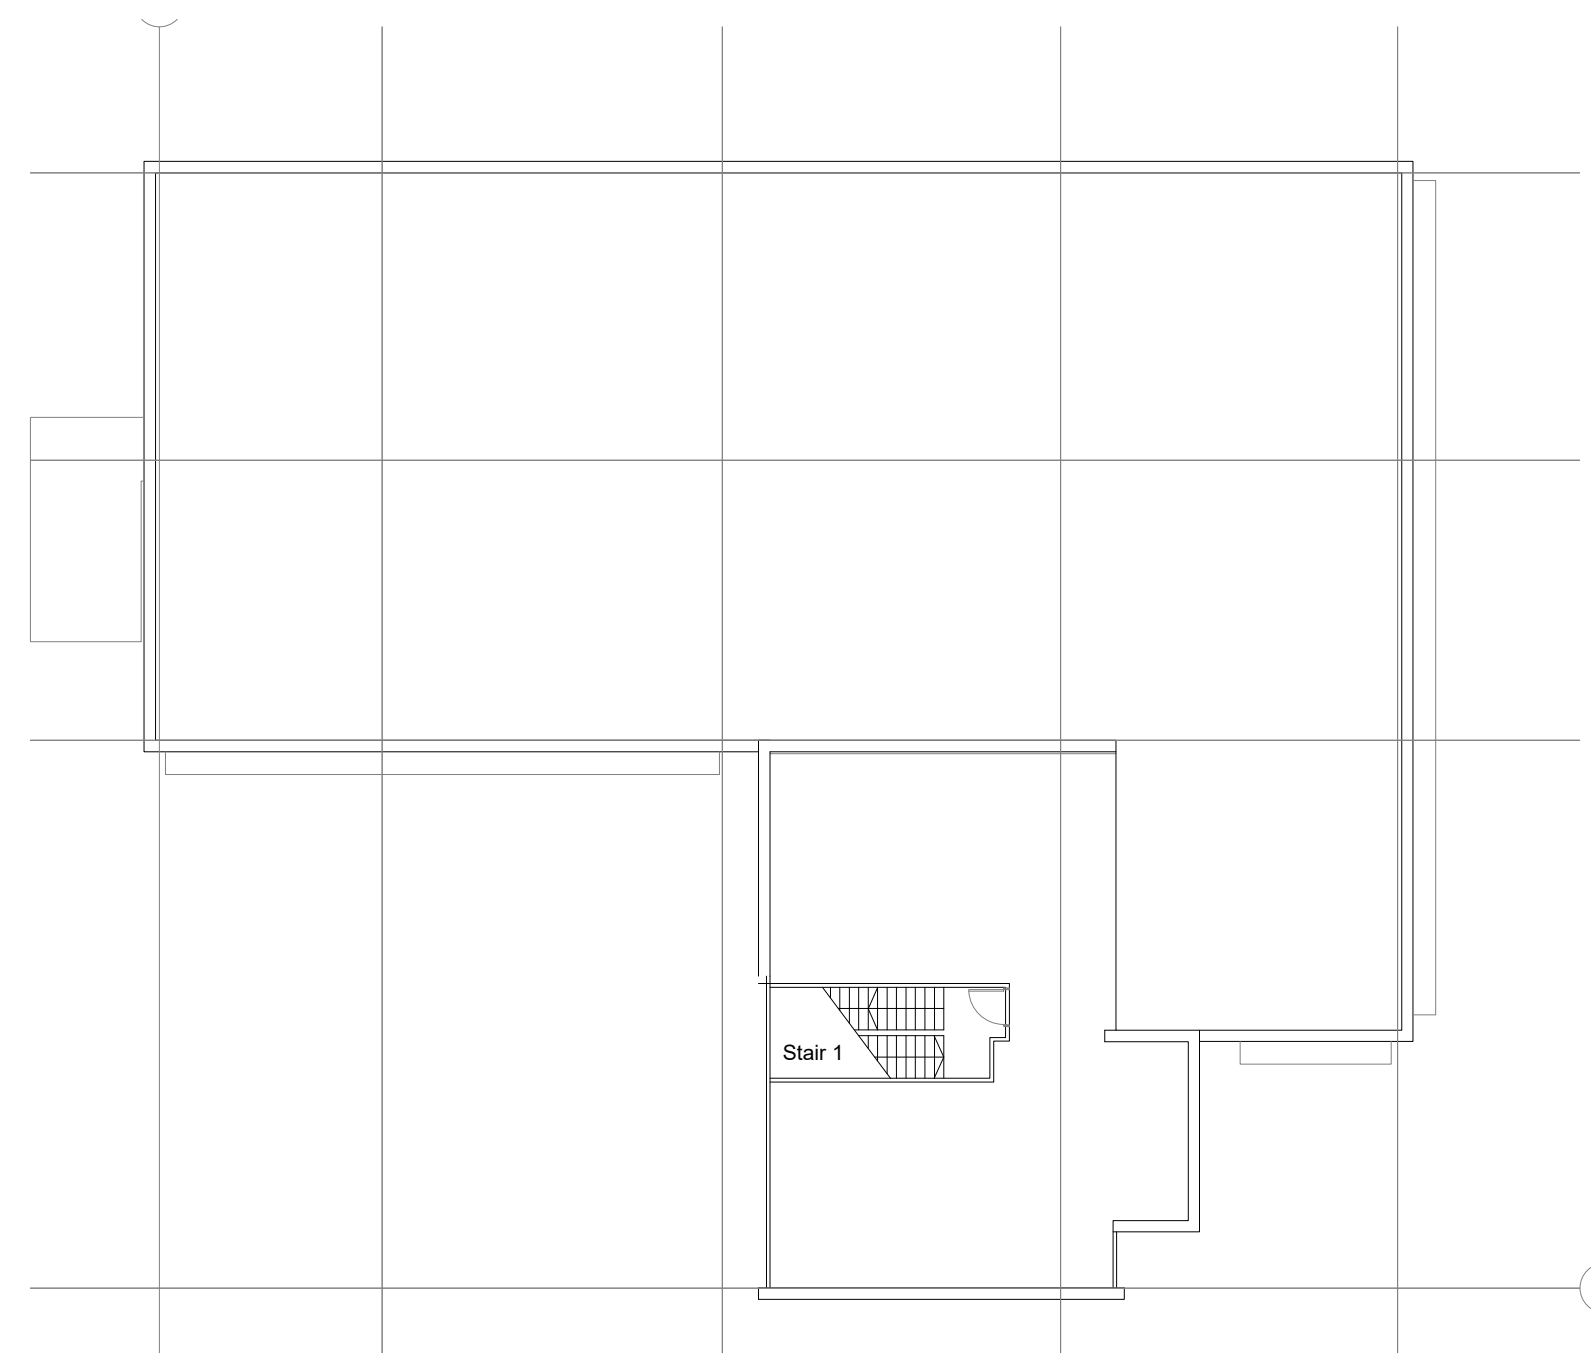

Existing plant room

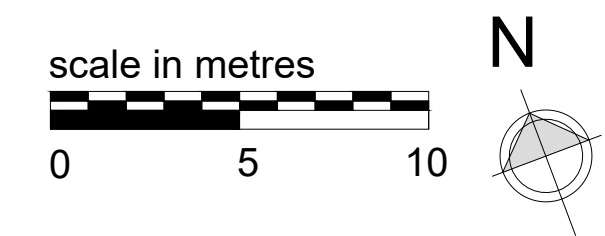

PLANNING

TITLE
BEDFONT CROSS, STANWELL ROAD, FELTHAM, TW14 8NX

CLIENT
AQUILA DEVELOPMENTS LTD

DESCRIPTION
EXISTING PLANS

date:	scale	project	drawing	revision
MARCH 21	1:200 @ A1	210001	S11	

SILVERLINE ARCHITECTS

EMAIL: info@silverlinearchitects.com

ALL OPERATIONS TO BE CHECKED ON SITE. ANY DISCREPANCY BETWEEN THIS DRAWING AND OTHER INFORMATION IS TO BE REFERRED TO SILVERLINE ARCHITECTS. THIS DRAWING IS COPYRIGHT.