


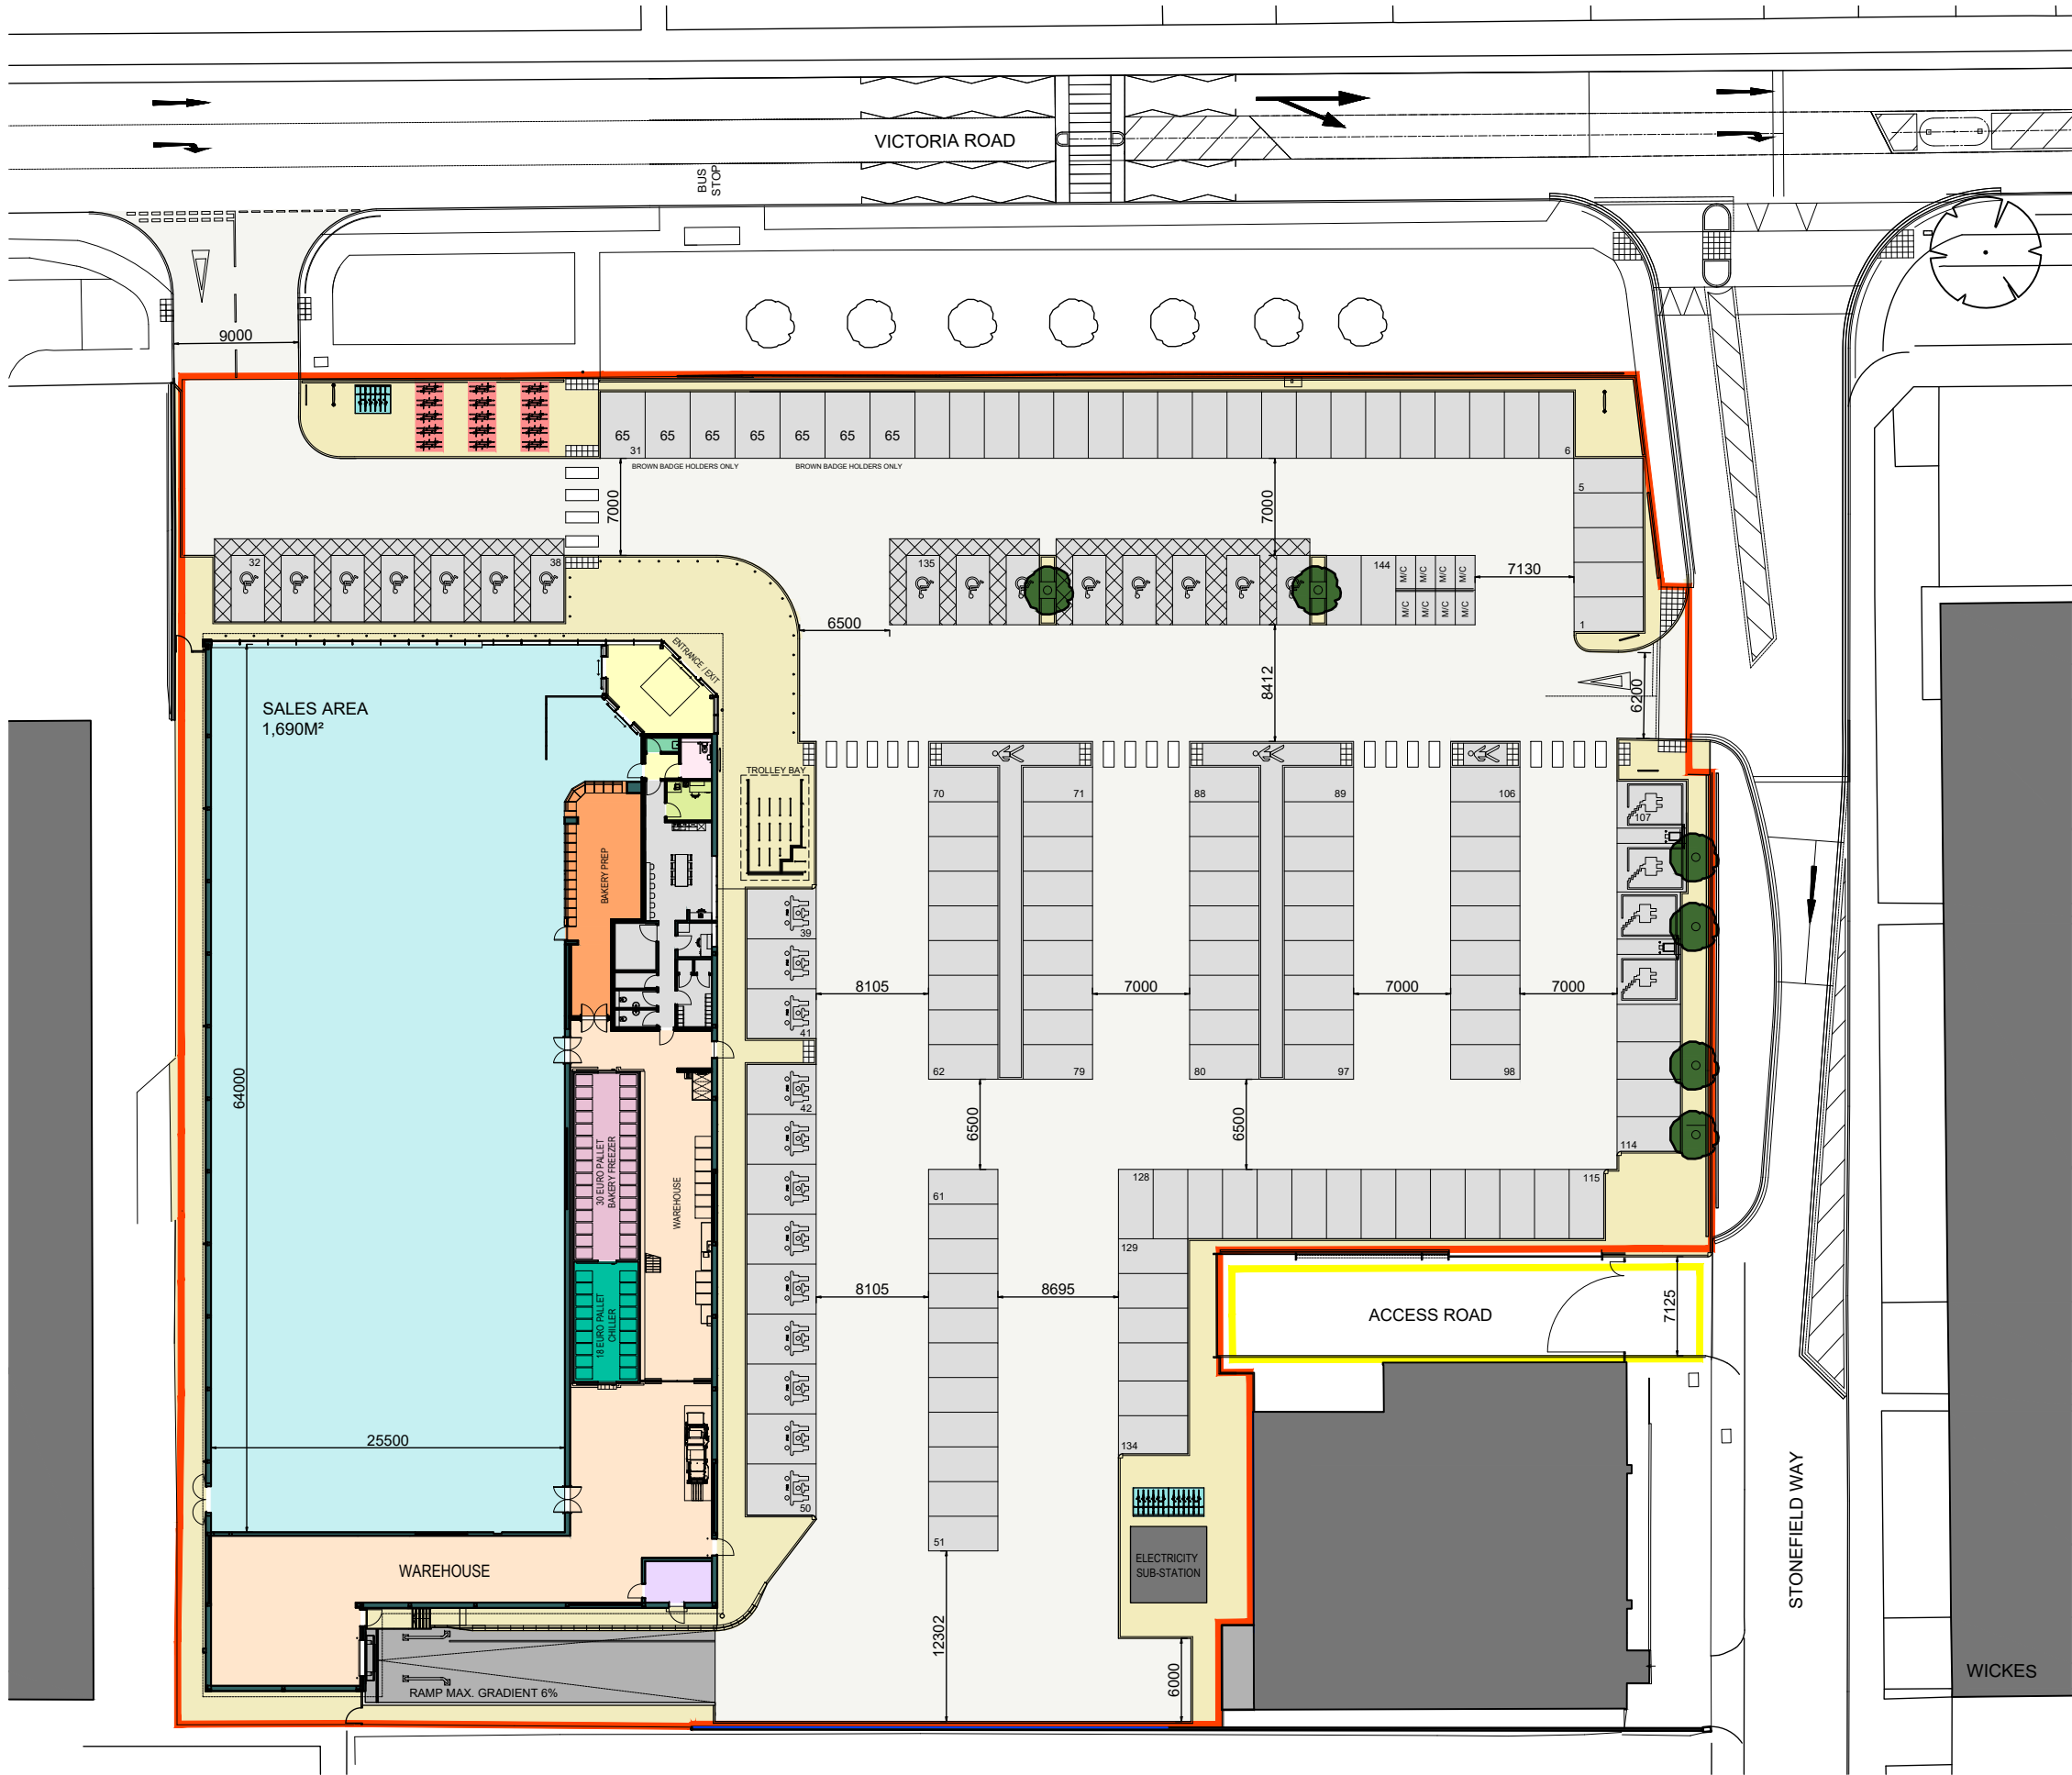

NO DIMENSIONS TO BE SCALED FROM THIS DRAWING

Rev Date Reference Drawn / Chk'd

P07-1 2022/01/24 1NO. EVC CHARGER ADDED. AA AA

SCHEDULE OF ACCOMMODATION - KEY

Site Area	0.94 ha (2.32 acres)
Right of Way	sq m
GIA	2,552 sq m
GEA	2,635 sq m
Sales area	1,690 sq m
WAREHOUSE	
Warehouse	482 sq m
Bakery Warehouse	63 sq m
Additional Chillers	40 sq m
Total Warehouse	585 sq m
ANCILLARY AREA	
Bakery Prep	66 sq m
Cash Office	9 sq m
Cleaning Room	11 sq m
Welfare area, wcs, etc	92 sq m
Customer WC	6 sq m
Utility	14 sq m
Circulation	30 sq m
Internal partitions	49 sq m
Total Ancillary	277 sq m
PARKING	
Standard	106
Disabled	15
Brown Badge	7
Parent & child	12
EVC Active Terra S3	4
CJG charging station	
TOTAL	144 spaces
Motor cycles	M/C 8
Short stay cycles	30
Long stay cycles (covered)	18

Client

Lidl Great Britain Ltd

Project

Lidl
Victoria Road, South Ruislip

Title

Site Plan as Proposed

Drawing Ref.

4908-0101

Revision

P07-1

Scale - unless otherwise stated


1:500

Status

S0

Issued For

Preliminary

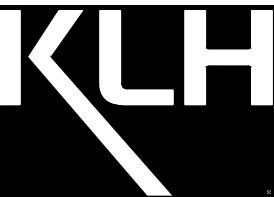

The Old Steelyard, Poplar Lane
Sproughton, Ipswich, IP8 3HL
t.01473 689532
klh@klharchitects.com
www.klharchitects.com

0 10 20 30 40 50m

