



Rev	Date	Reference	Drawn / Chk'd	
P01	2022/03/03	P01 FIRST ISSUE.	AA	AA

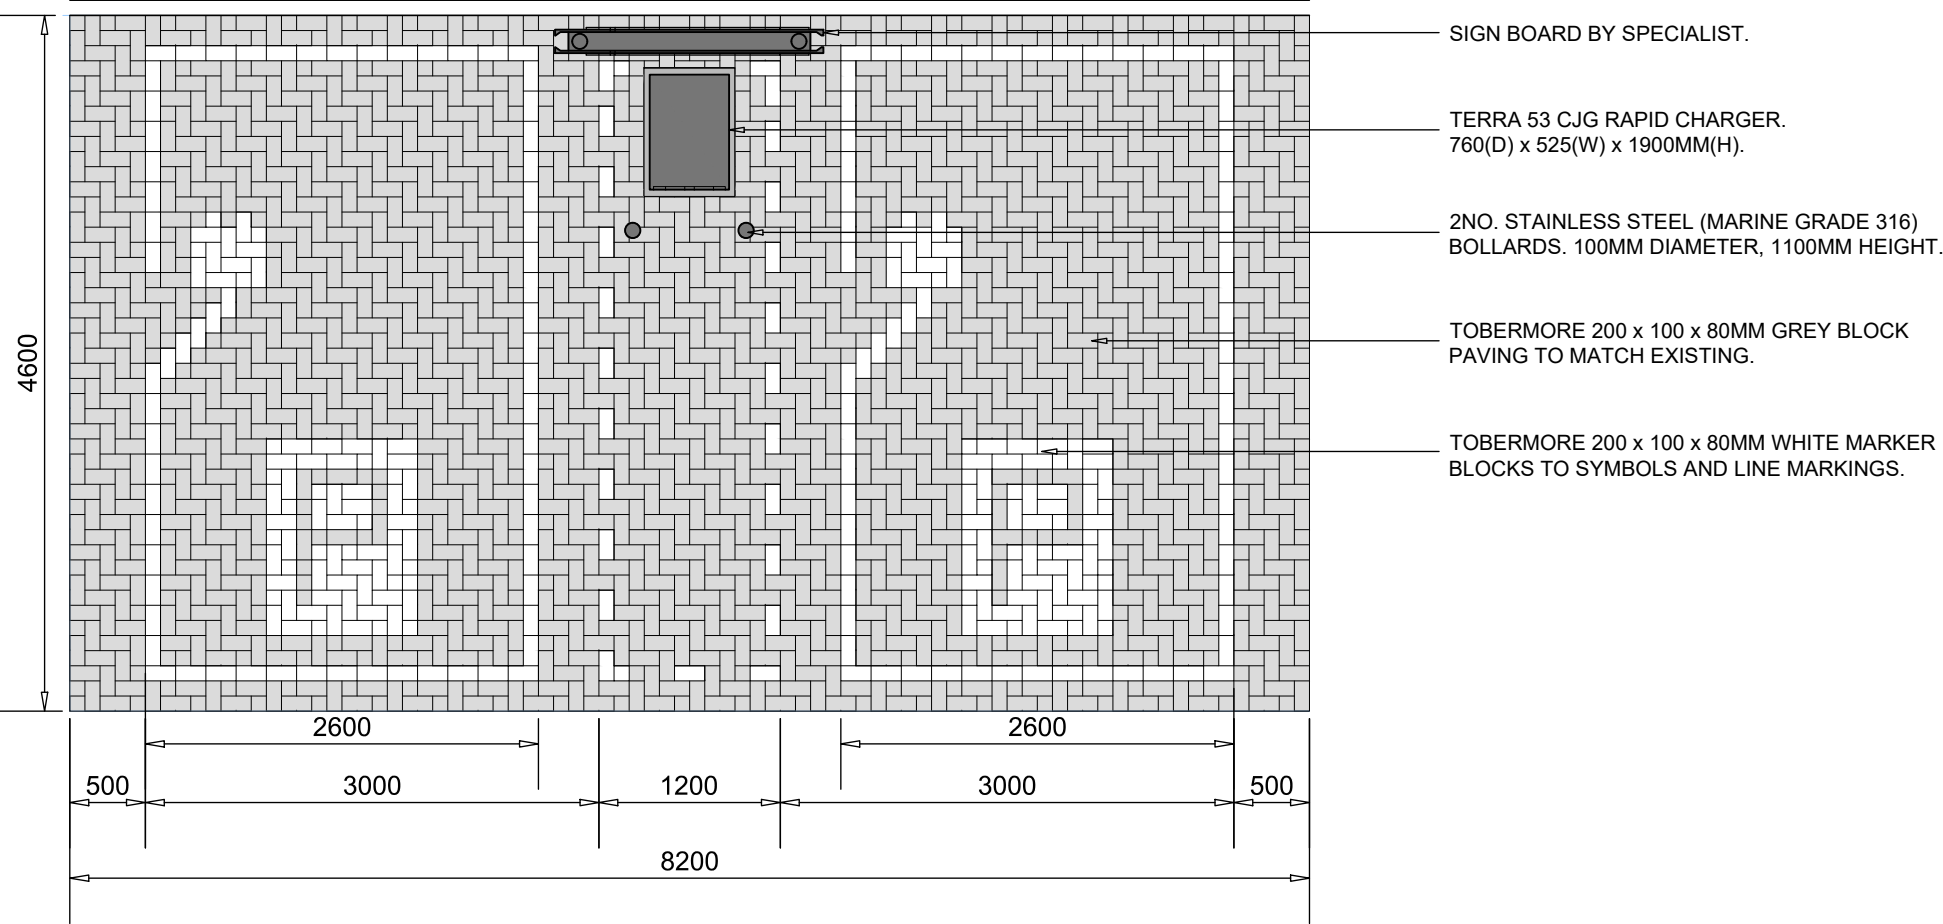

PLAN DETAIL

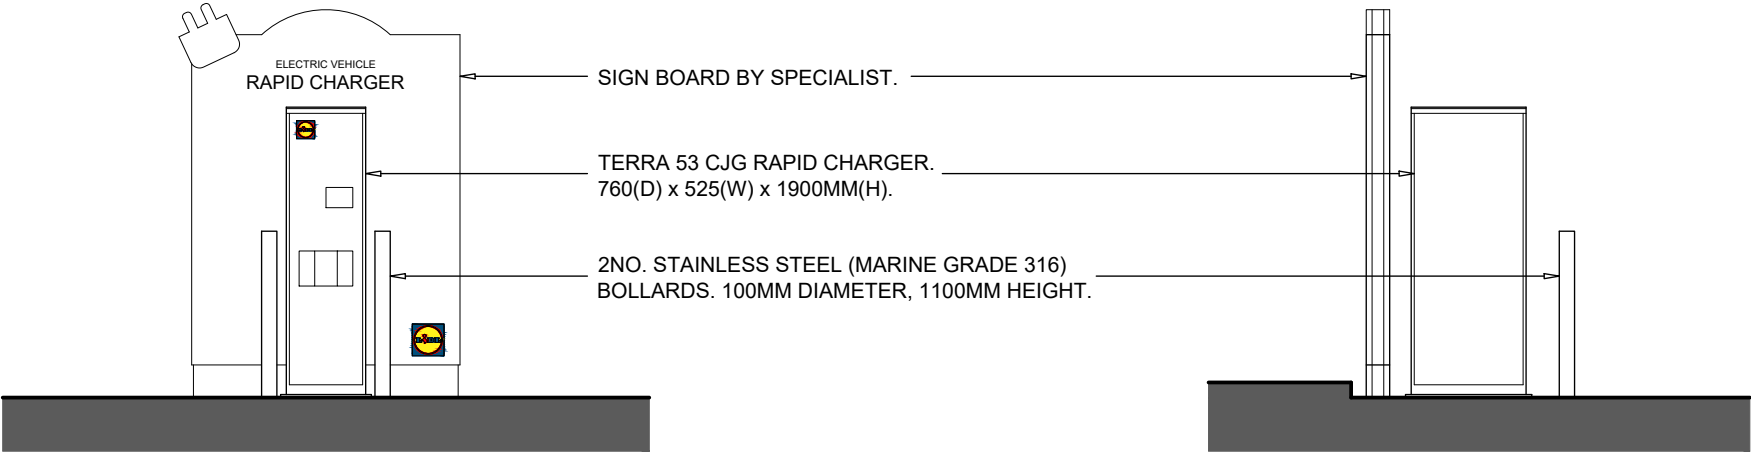

FRONT ELEVATION

SIDE ELEVATION



Client

Lidl Great Britain Ltd

Project

Lidl
Victoria Road, South Ruislip

Title

EVC Charger Point Details

Drawing Ref.	Revision		
4908-1000	P01		
Scale - unless otherwise stated 1:50	Status @ A3	Issued For S0 Preliminary	