© 2019 ARKSDesign Studio Limited

0 1 2 3 4 5 M
Meters @ 1:100 @ A3

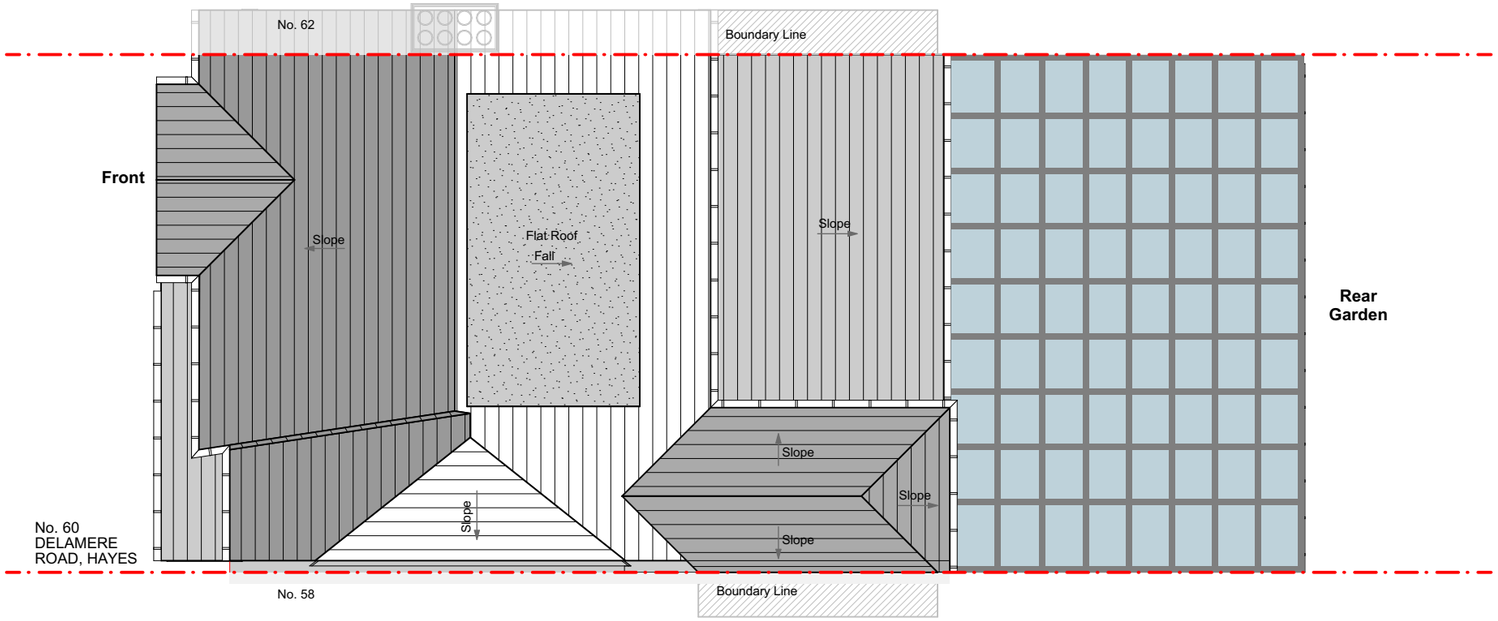

Existing Roof Plan 1:100

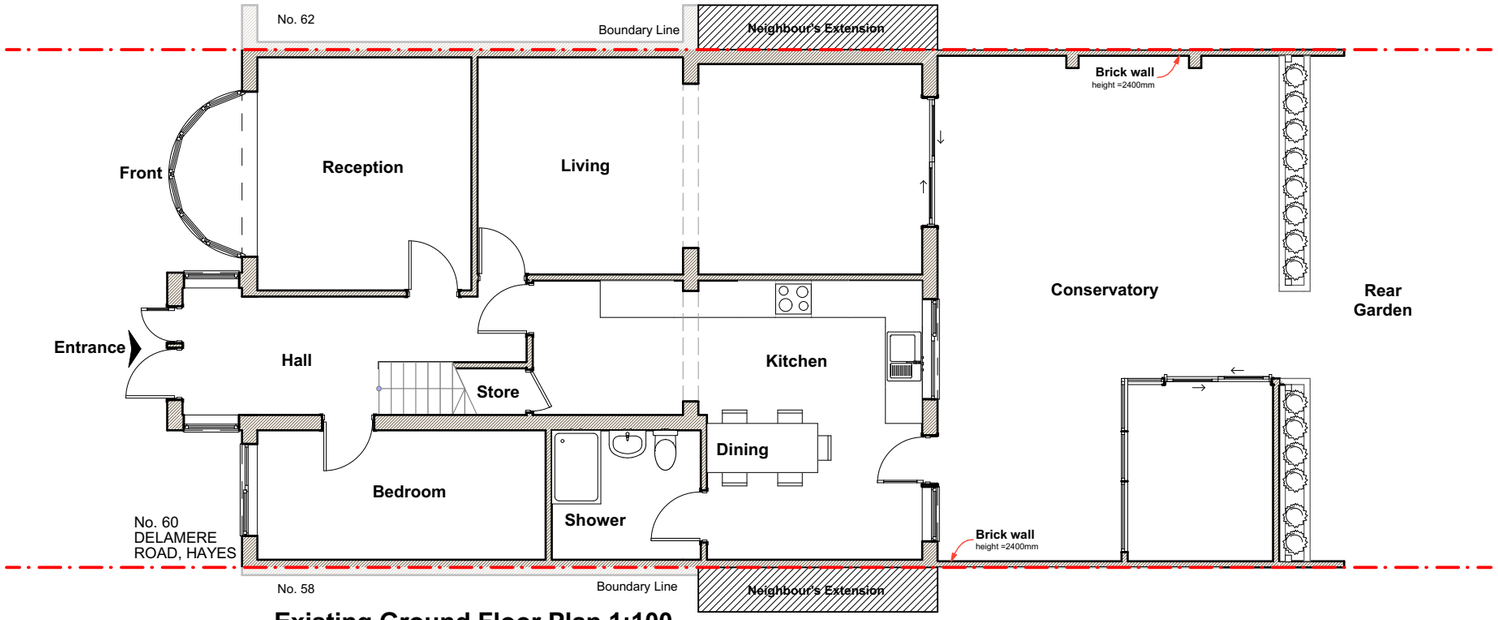

Existing Ground Floor Plan 1:100

"This drawing is prepared solely for design and planning submission purposes. It is not intended or suitable for either Building Regulations or Construction purposes and should not be used for such".

COPYRIGHT: The contents of this drawing may not be reproduced in whole or in part without express written consent of ARKSS Design Limited.

Drawings to be read in conjunction with relevant drawing and specs. Any discrepancies are to be pointed to the Agent/Engineer/Contractor. The agent is not liable for any faults not raised.

PLANNING ISSUE
Scale: 1:100@A3 Date: FEB 2020

Project Title:
PROPOSED REAR EXTENSION AT
60 DELAMERE ROAD, HAYES UB4 0NN

Drawing Title:
EXISTING PLANS

Project no: **2002001**
Drawing no: **PL02**
Revision:

Revision	Detail	Date:

E.mail:
contact@arkssdesign.co.uk
Tel: 0208 0905070
Mob: 078 2555 7465

ARKSS Design Studio
architectural services

First Floor 13 Clements Court,
13-14 Clements Lane,
Ilford, Essex, IG1 2QY