


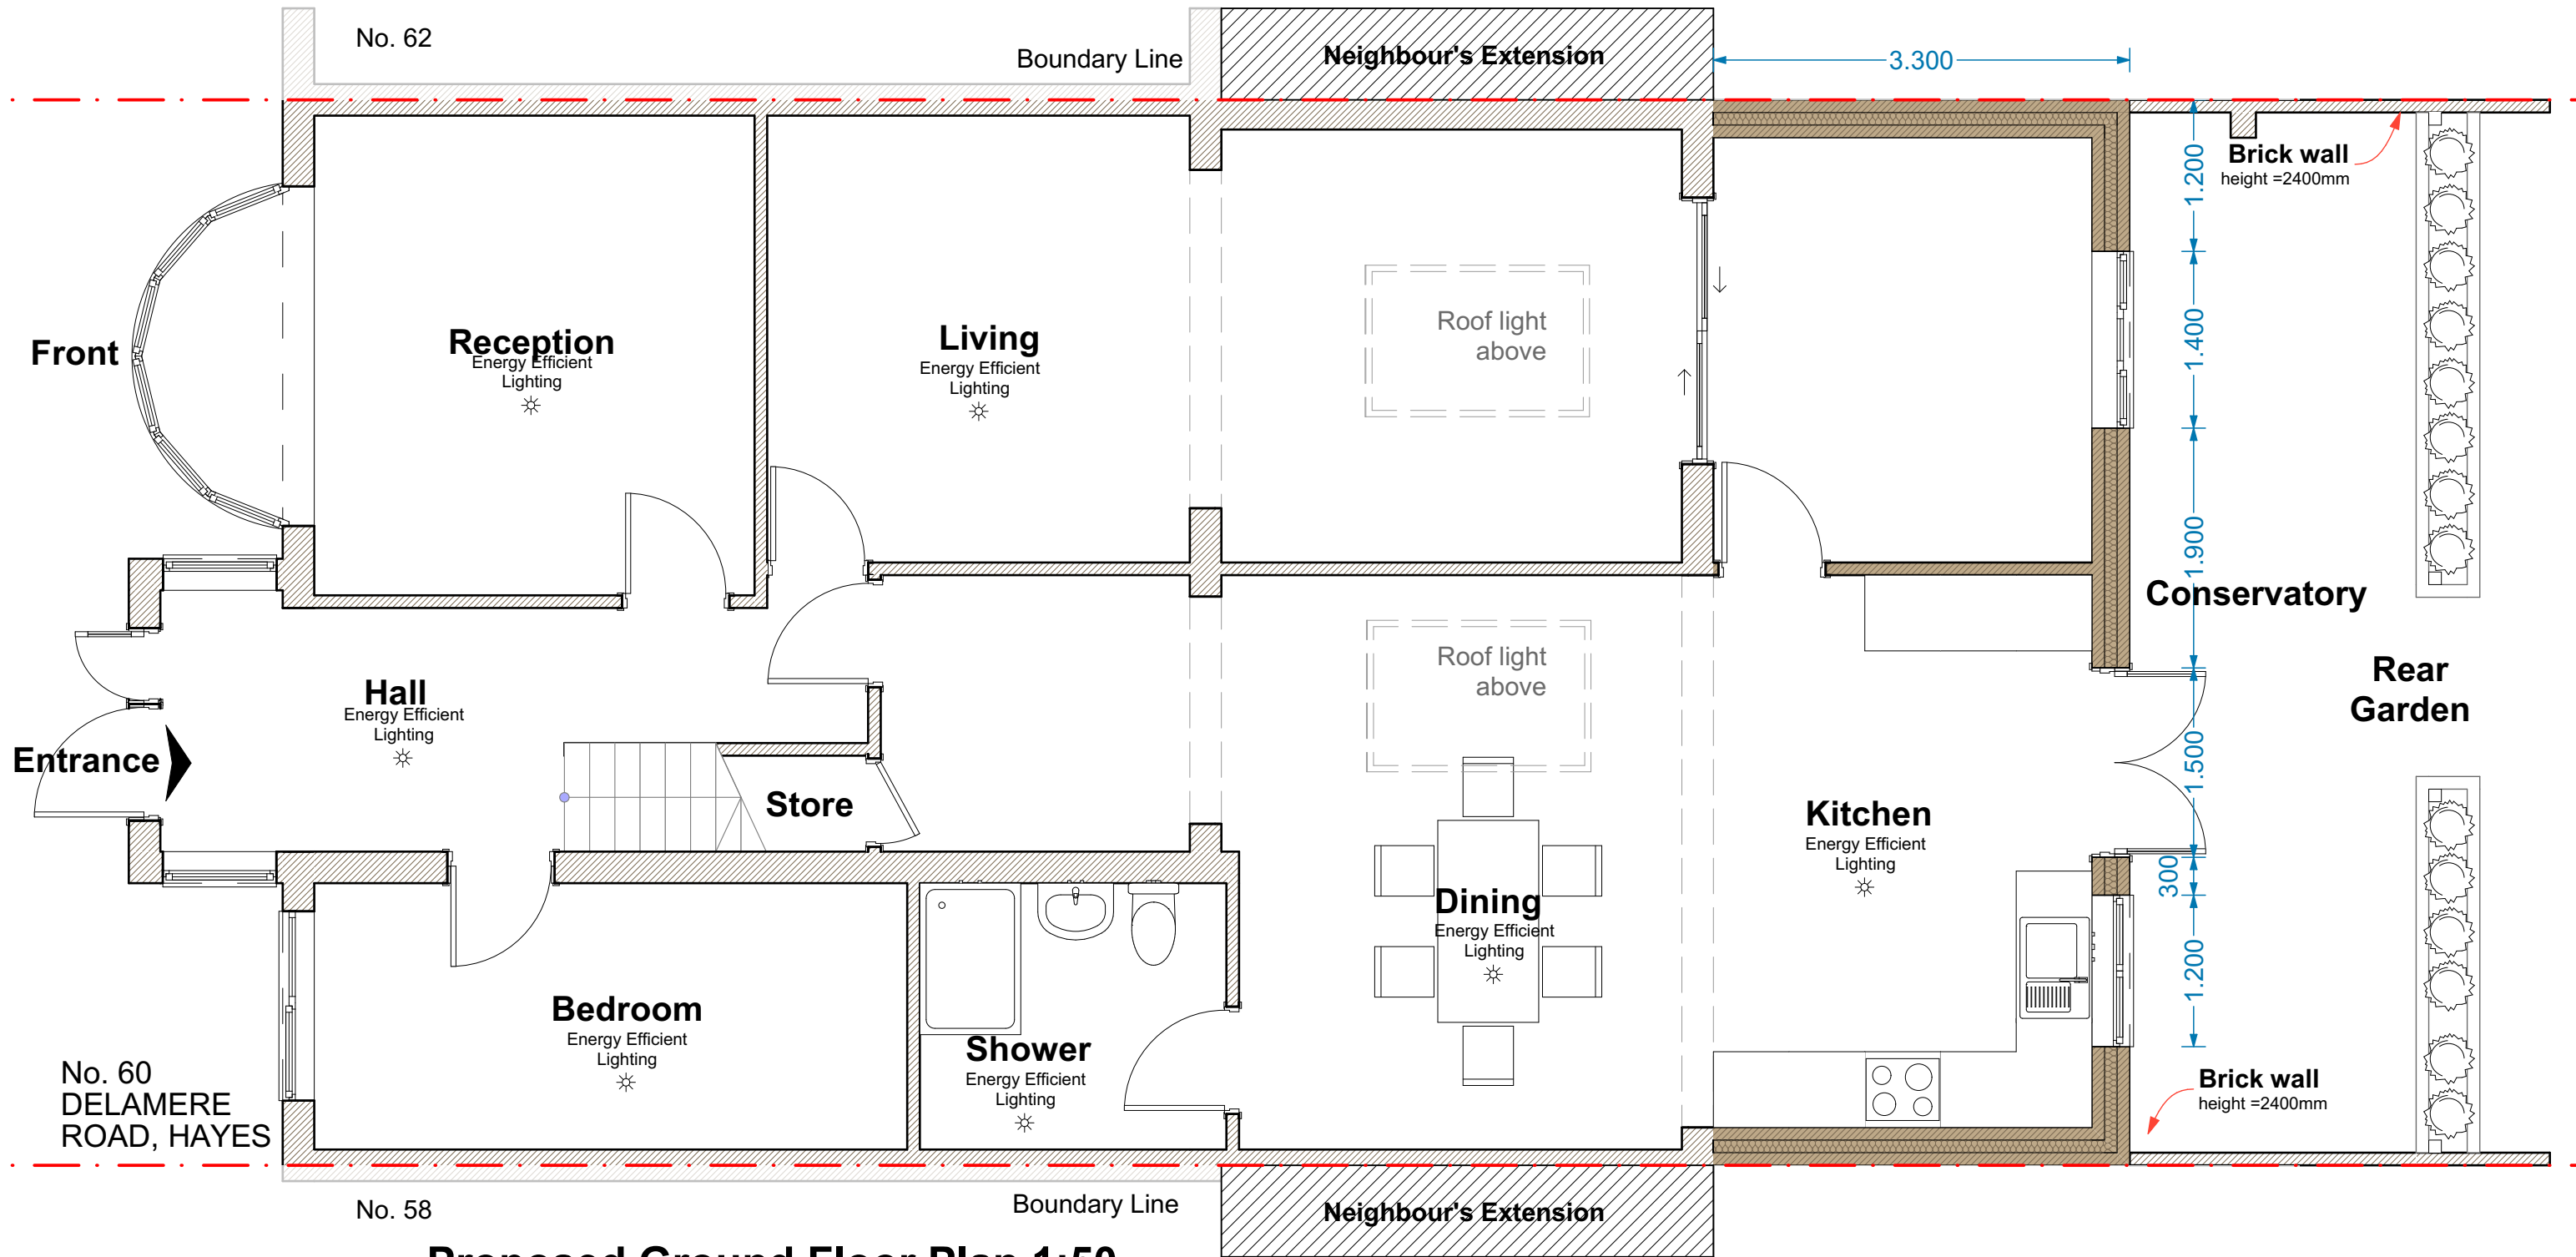

"This drawing is prepared solely for design and planning submission purposes. It is not intended or suitable for either Building Regulations or Construction purposes and should not be used for such".

**COPYRIGHT:** The contents of this drawing may not be reproduced in whole or in part without express written consent of ARKSS Design Limited.

Drawings to be read in conjunction with relevant drawing and specs. Any discrepancies are to be pointed to the Agent/Engineer/Contractor. The agent is not liable for any faults not raised.

**PLANNING ISSUE**

Scale: 1:50@A3

Date: FEB 2020

Project Title:  
PROPOSED REAR EXTENSION AT  
60 DELAMERE ROAD, HAYES UB4 0NN

Drawing Title:

**PROPOSED PLAN 2002001**

Project no:

Drawing no:

Revision:

**PL04**

Revision Detail Date:

**E.mail:**  
[contact@arkssdesign.co.uk](mailto:contact@arkssdesign.co.uk)  
**Tel:** 0208 0905070  
**Mob:** 078 2555 7465