




Elevation facing Runway ~A~

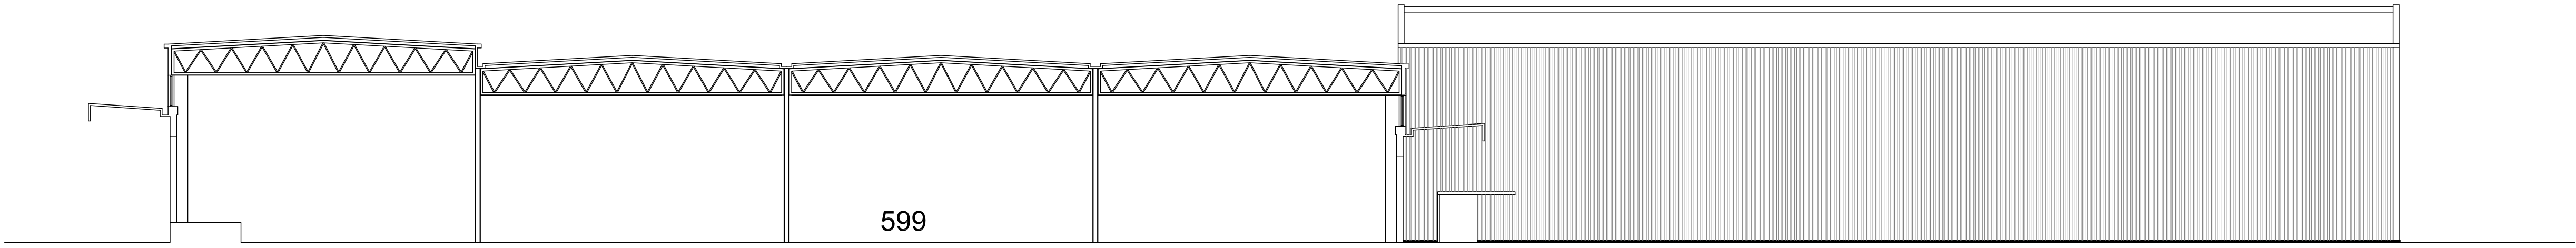


Elevation and Section in Service Yard ~B~

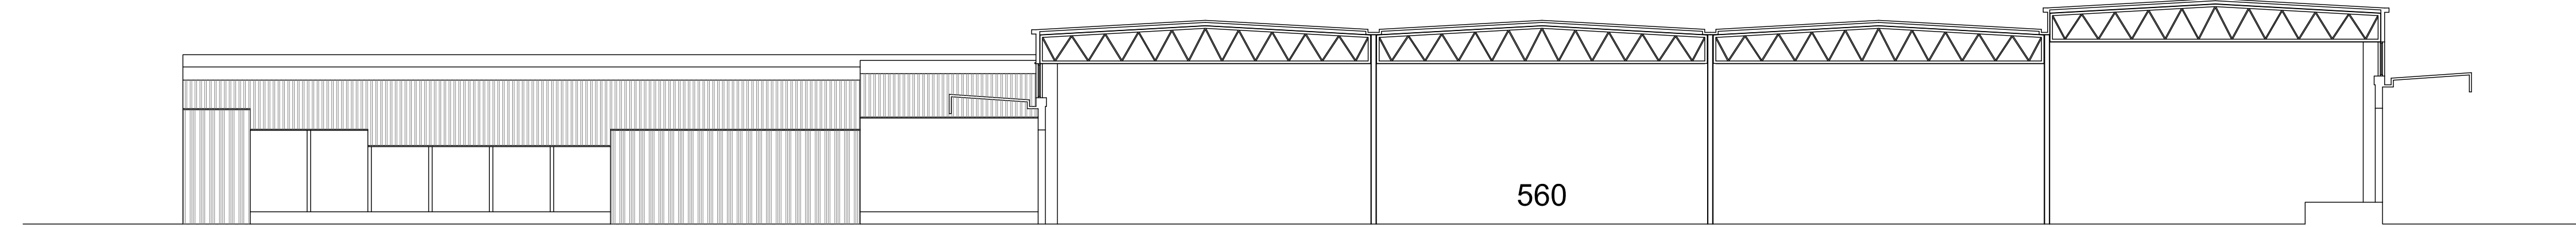


Elevation and Section in Service Yard ~C~

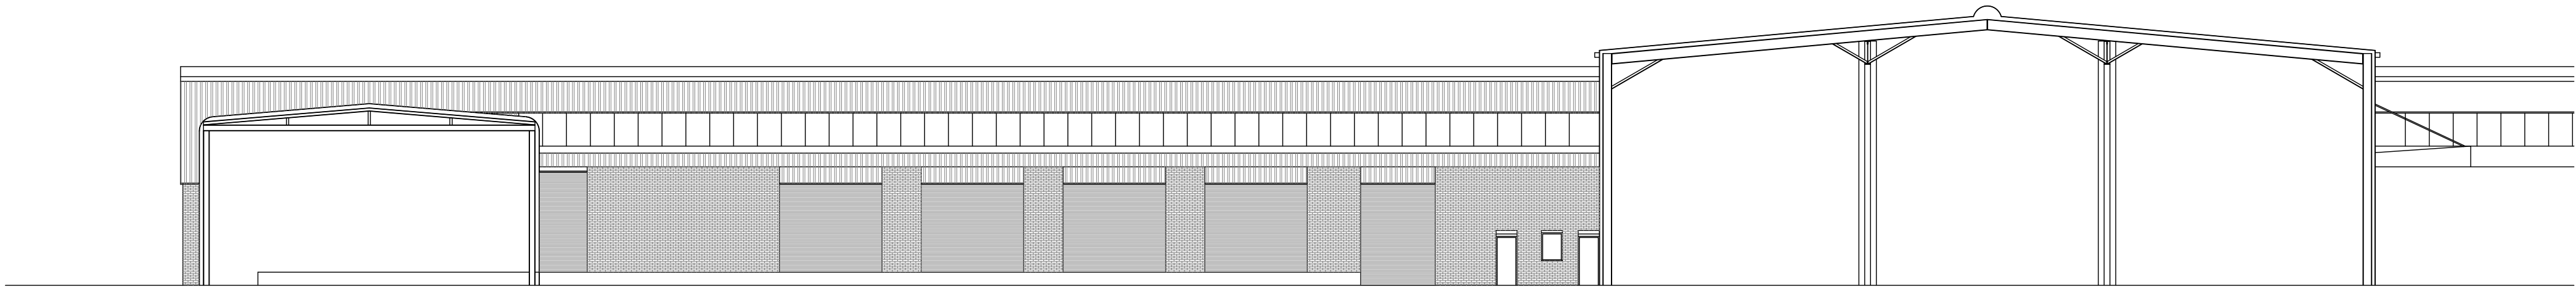

Elevation and Section in Service Yard ~D~

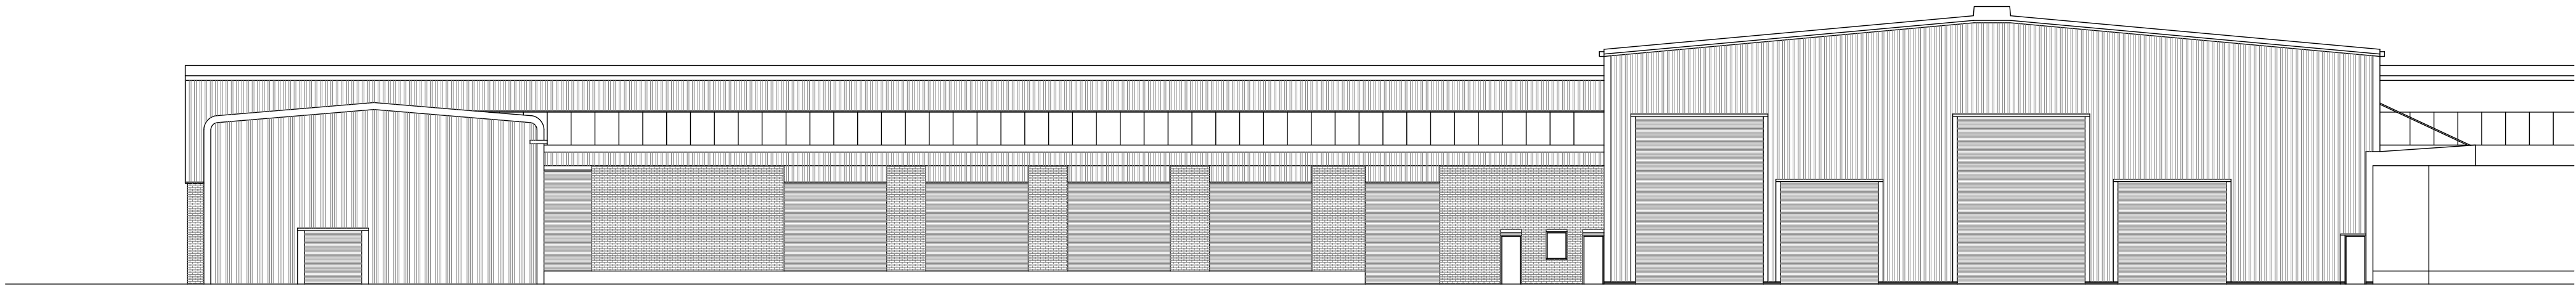

Elevation from Service Road ~E~

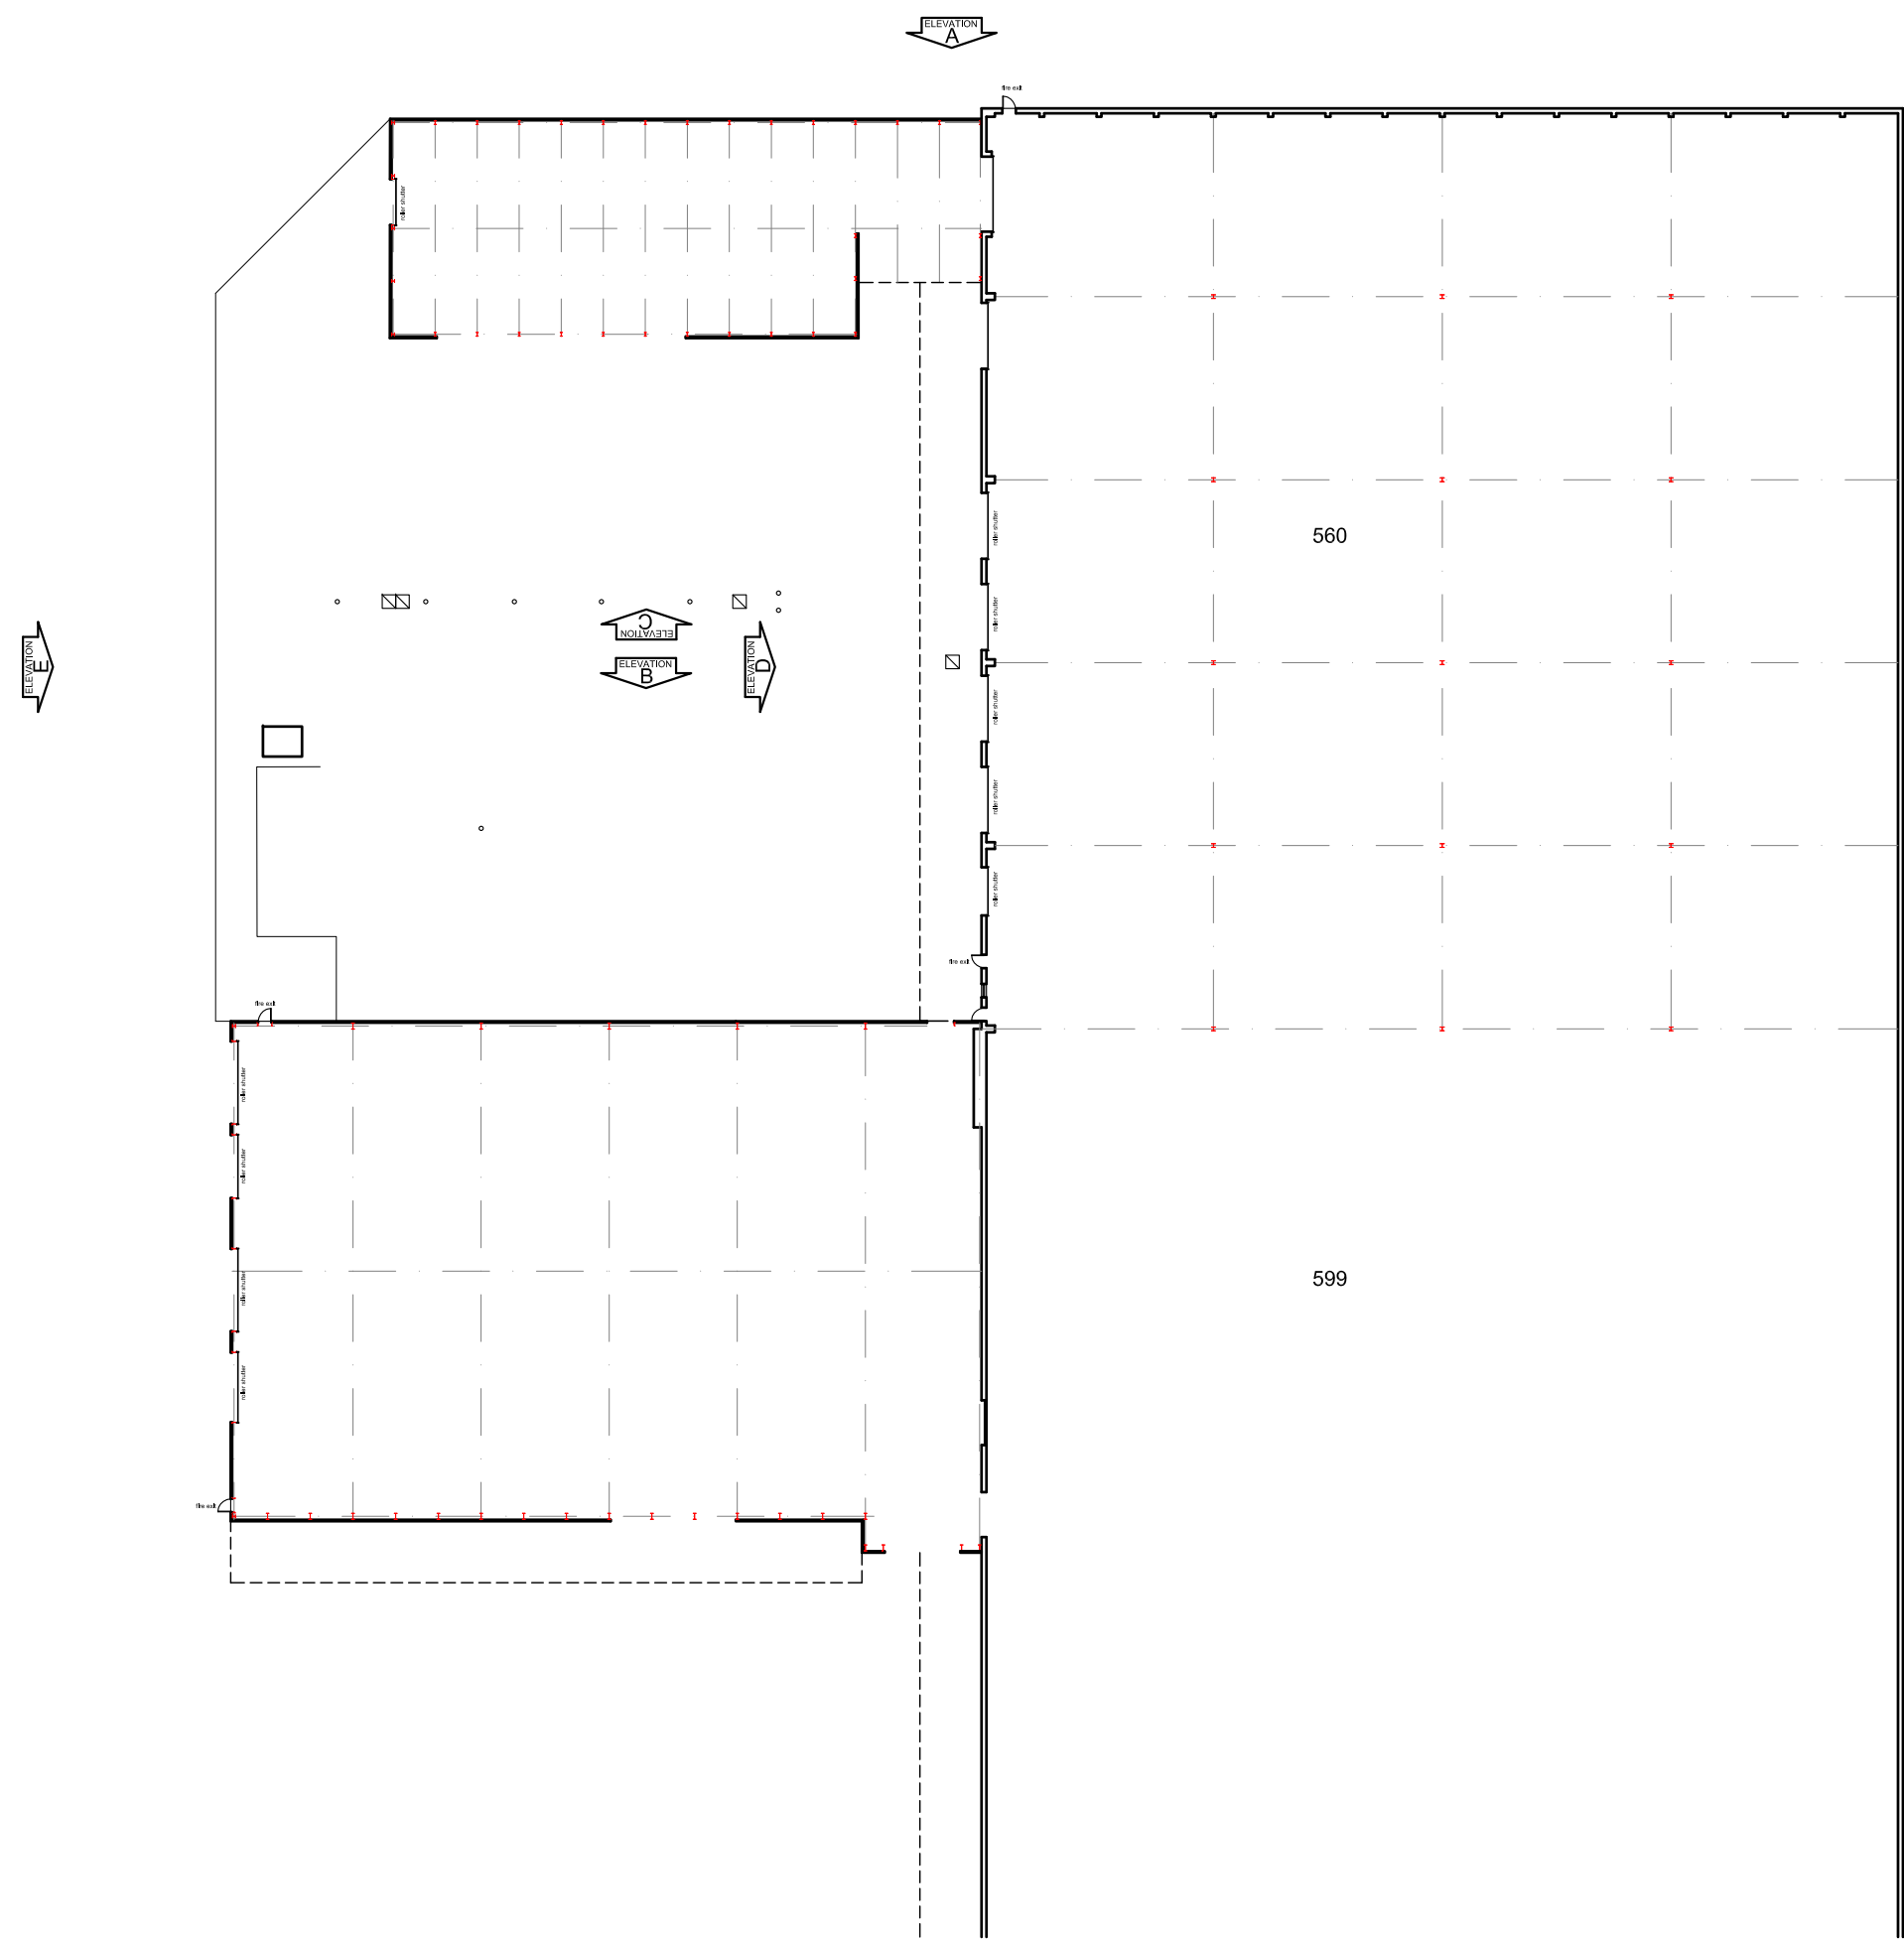

Location Plan

ALL DIMENSIONS MUST BE VERIFIED ON SITE BY THE CONTRACTOR PRIOR TO COMMENCING WORKS.
DO NOT SCALE OFF THIS DRAWING. REFER TO WRITTEN DIMENSIONS ONLY. ALL DIMENSIONS ARE IN MILLIMETERS UNLESS OTHERWISE STATED.

Subject Elevations Warehouses 559 & 560	
Client DHL Aviation Heathrow Airport	
Project 559 Shoreham Road West, Longford, Hounslow TW6 3SJ	
glen Ltd. Chartered Surveyors & Architectural Designers Kirklington Manning's Lane North Hooie Village CHESTER CH2 2PB Tel: 01244 344311 Fax: 01244 320311 e/mail: glen.ltd@btconnect.com Web: www.glenltd.co.uk 	
Drawn By: J.P.G.	Date: 10/02/20
Scale: 1/200 @ A0	Rev. *
Drawing No. G1016-056-D02	