




Elevation facing Runway ~A~

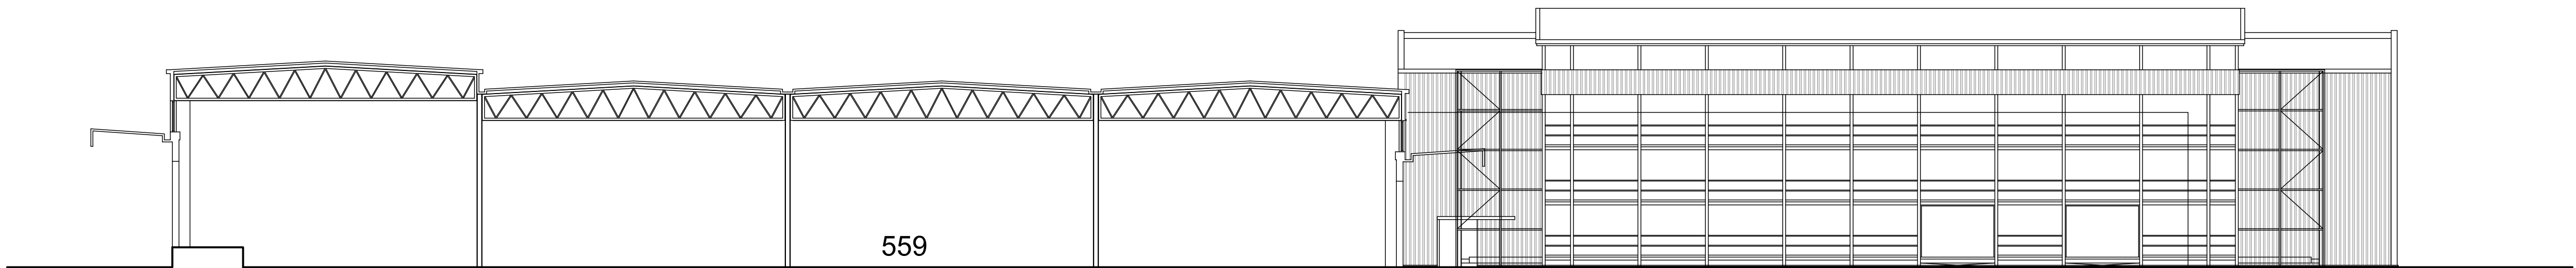


Elevation and Section in Service Yard ~B~

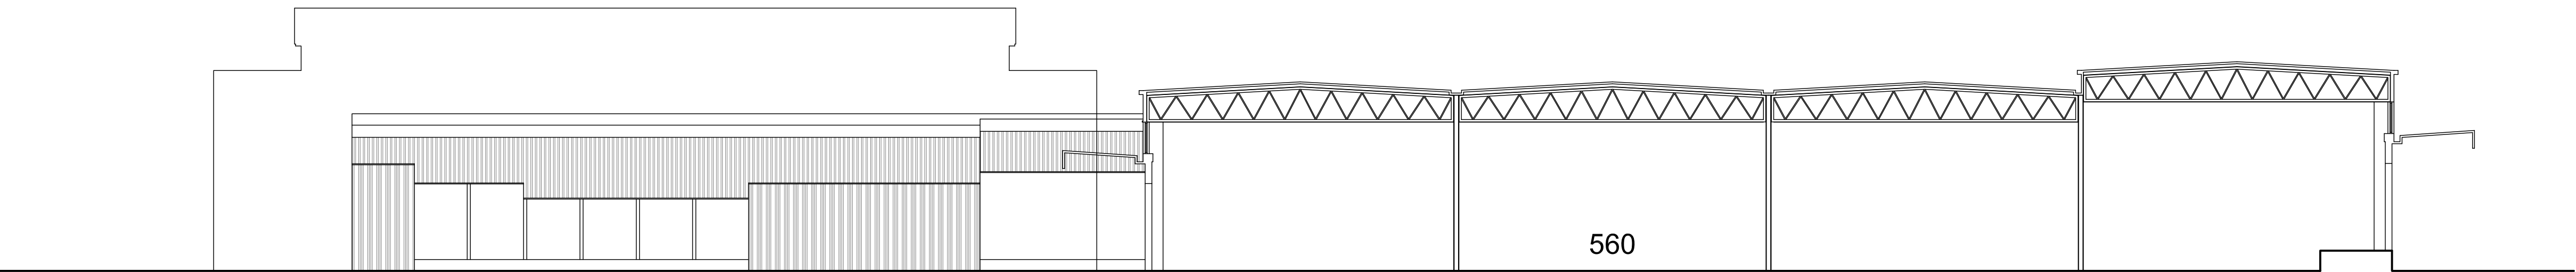


Elevation and Section in Service Yard ~C~

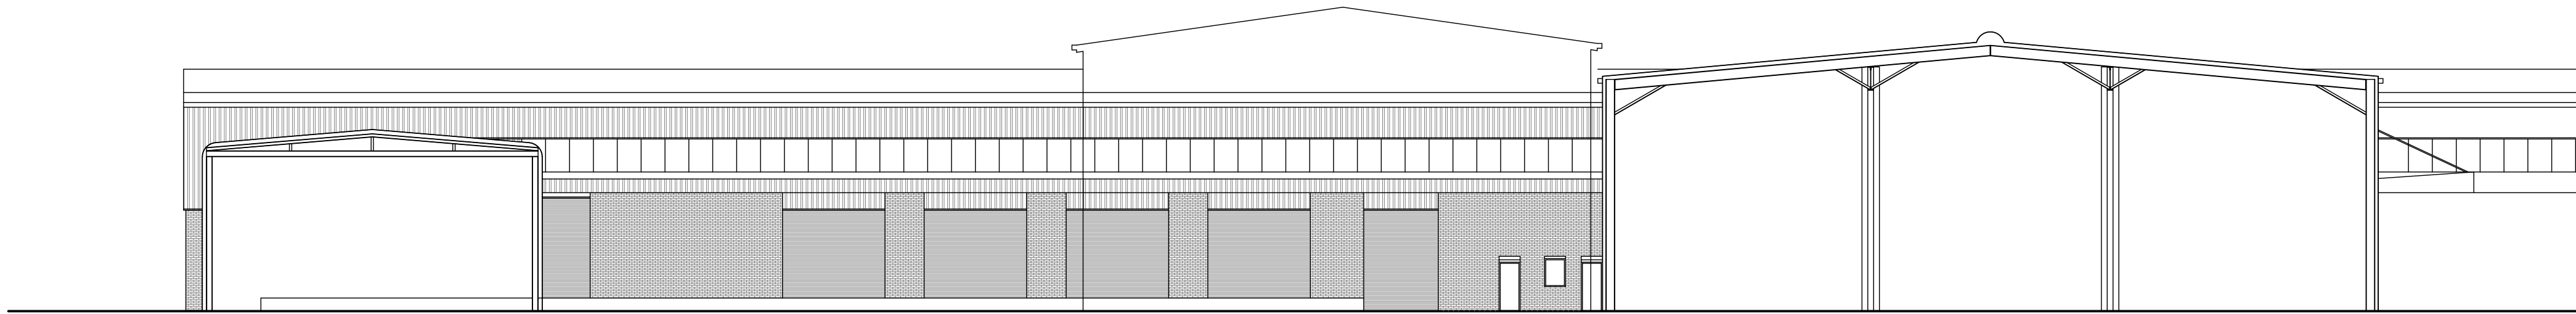

Elevation and Section in Service Yard ~D~

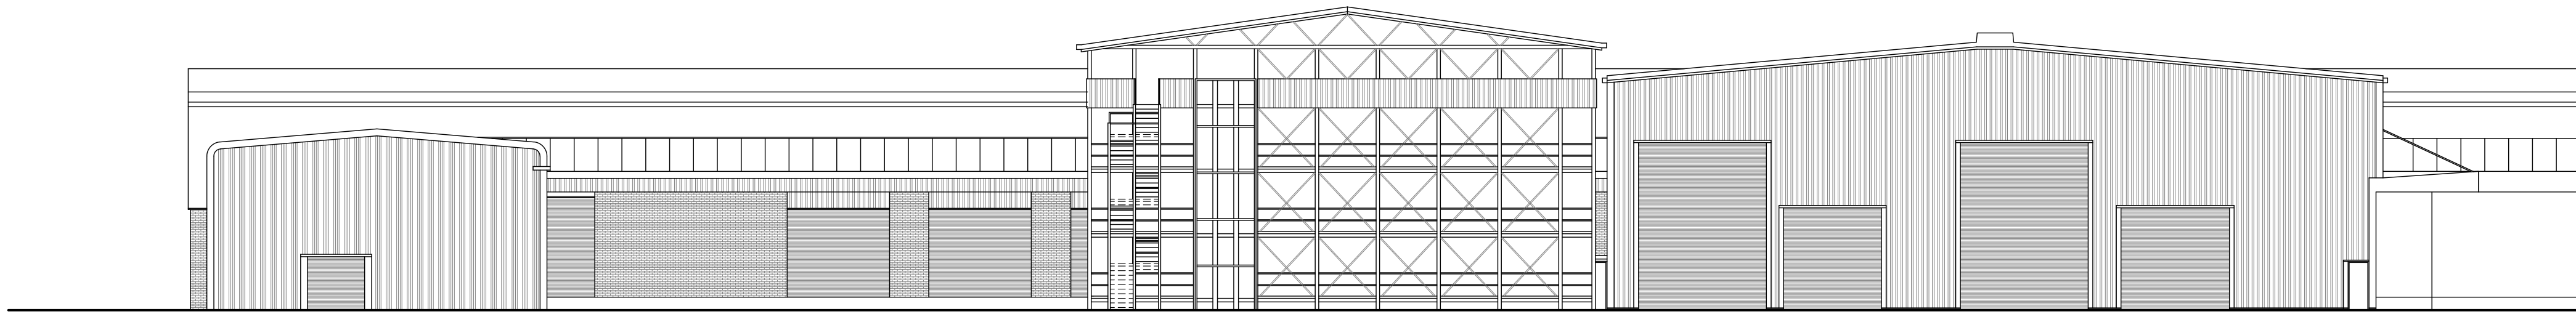

Elevation from Service Road ~E~

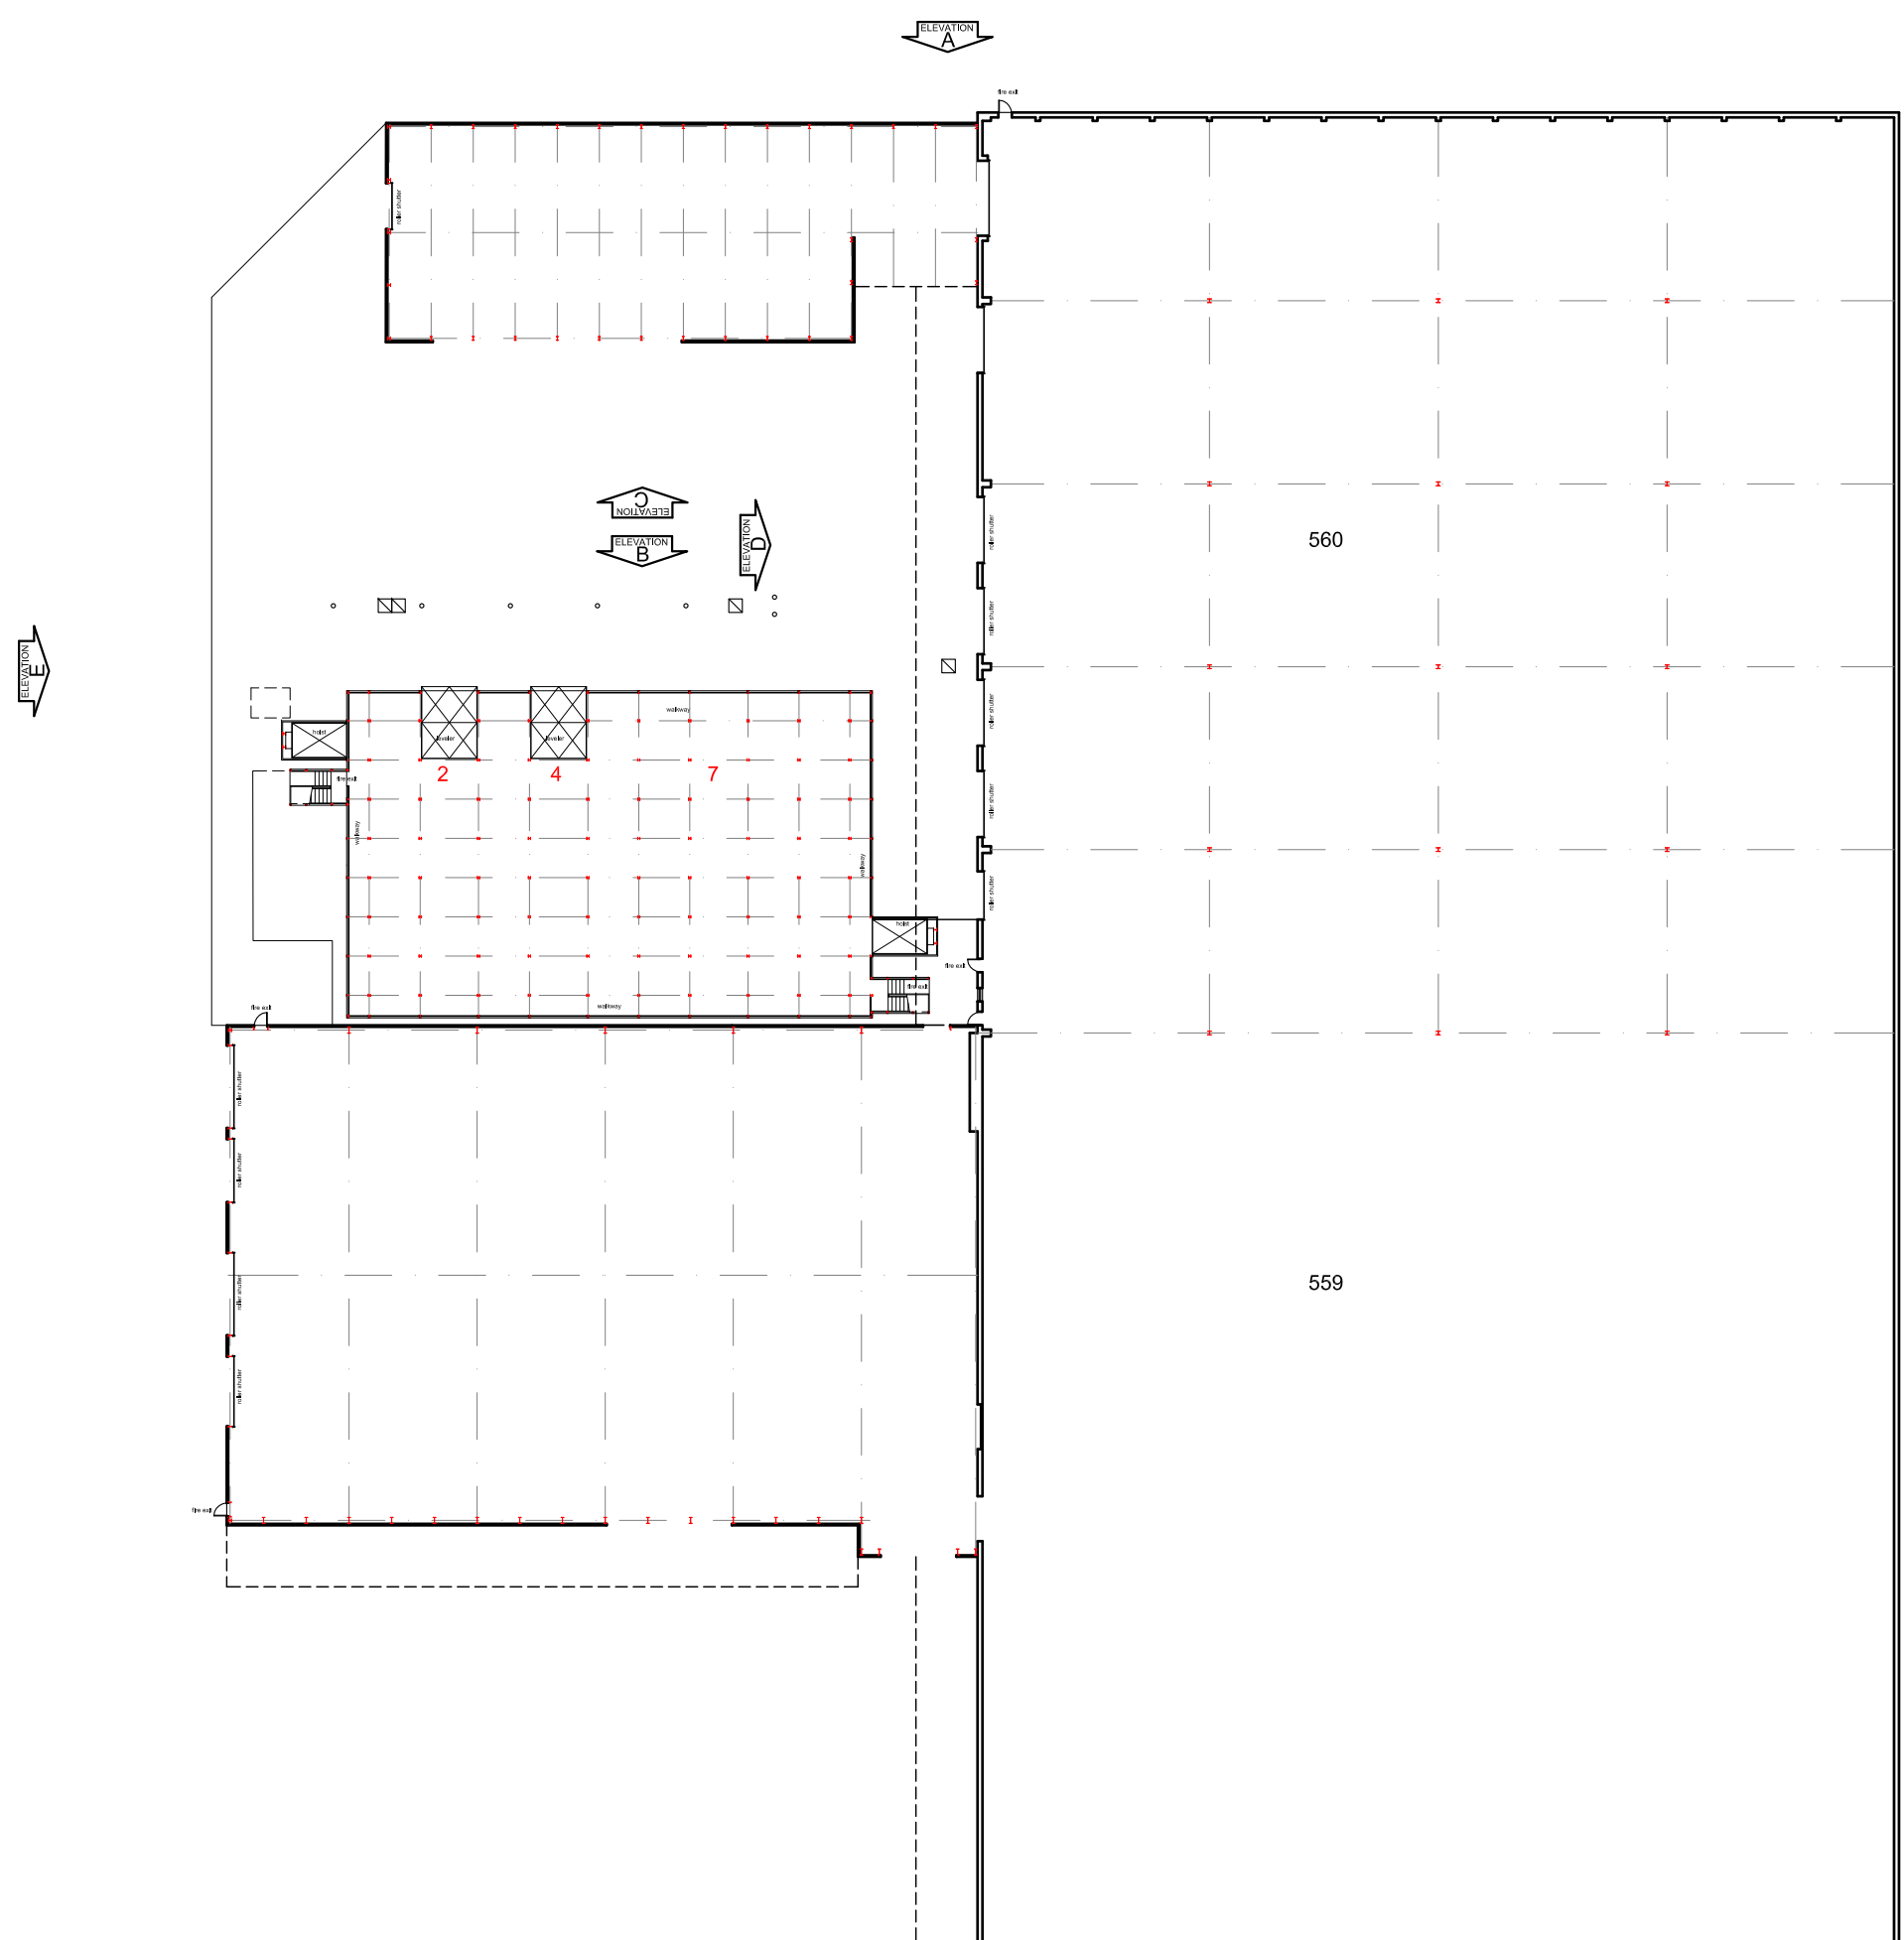

Location Plan

Rev. B - Widths of bays 2, 4 & 7 increased to allow extra access space
23 Aug 2020 JPG

ALL DIMENSIONS MUST BE VERIFIED ON SITE BY THE CONTRACTOR
PRIOR TO COMMENCING WORKS.
DO NOT SCALE OFF THIS DRAWING. REFER TO WRITTEN DIMENSIONS
ONLY. ALL DIMENSIONS ARE IN MILLIMETERS UNLESS OTHERWISE
STATED.

Subject Proposed Elevations Warehouses 559 & 560	
Client DHL Aviation Heathrow Airport	
Project 559 Shoreham Road West, Longford, Hounslow TW6 3SJ	
glen Ltd. Chartered Surveyors & Architectural Designers  Kirklington Manning's Lane North Hoole Village CHESTER CH2 2PB Tel: 01244 344311 Fax: 01244 320311 e/mail: glen.ltd@btconnect.com Web: www.glenltd.co.uk	
Drawn By: J.P.G.	Date: 10/02/20
Scale: 1/200 @ A0	Rev. B
Drawing No. G1016-056-D04	

SCHEME ~ C