




SCHEME ~C

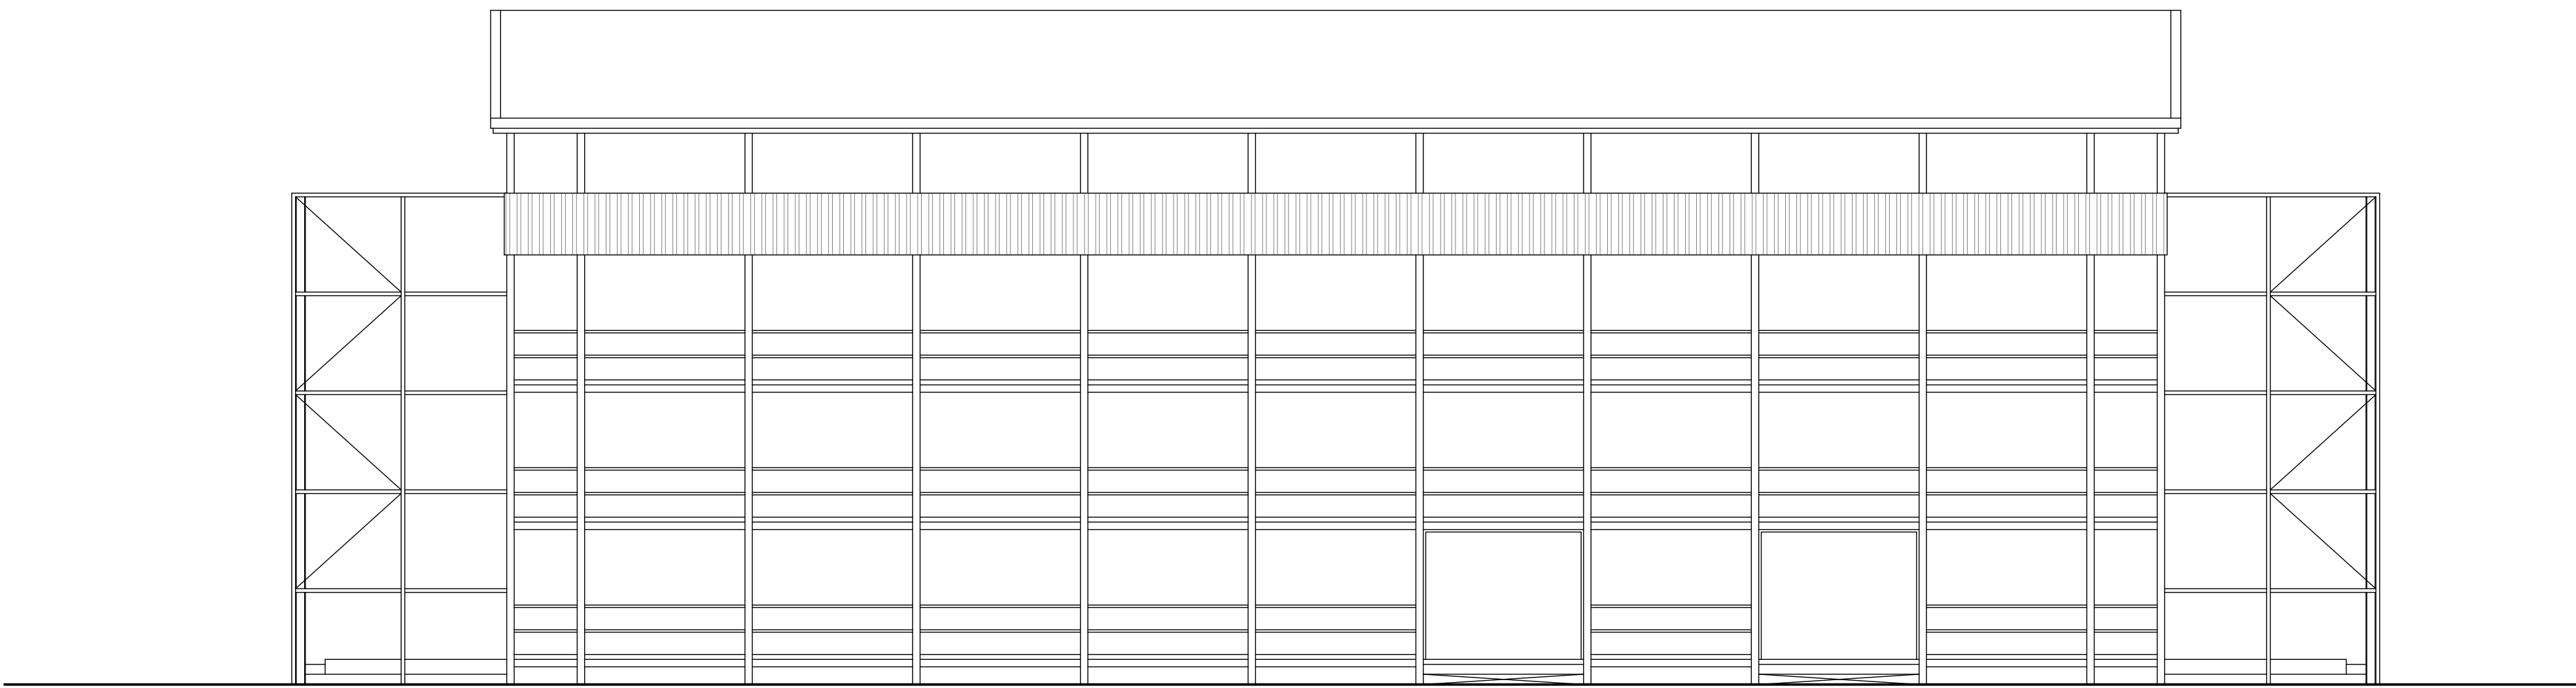


Elevation facing Runway ~B~

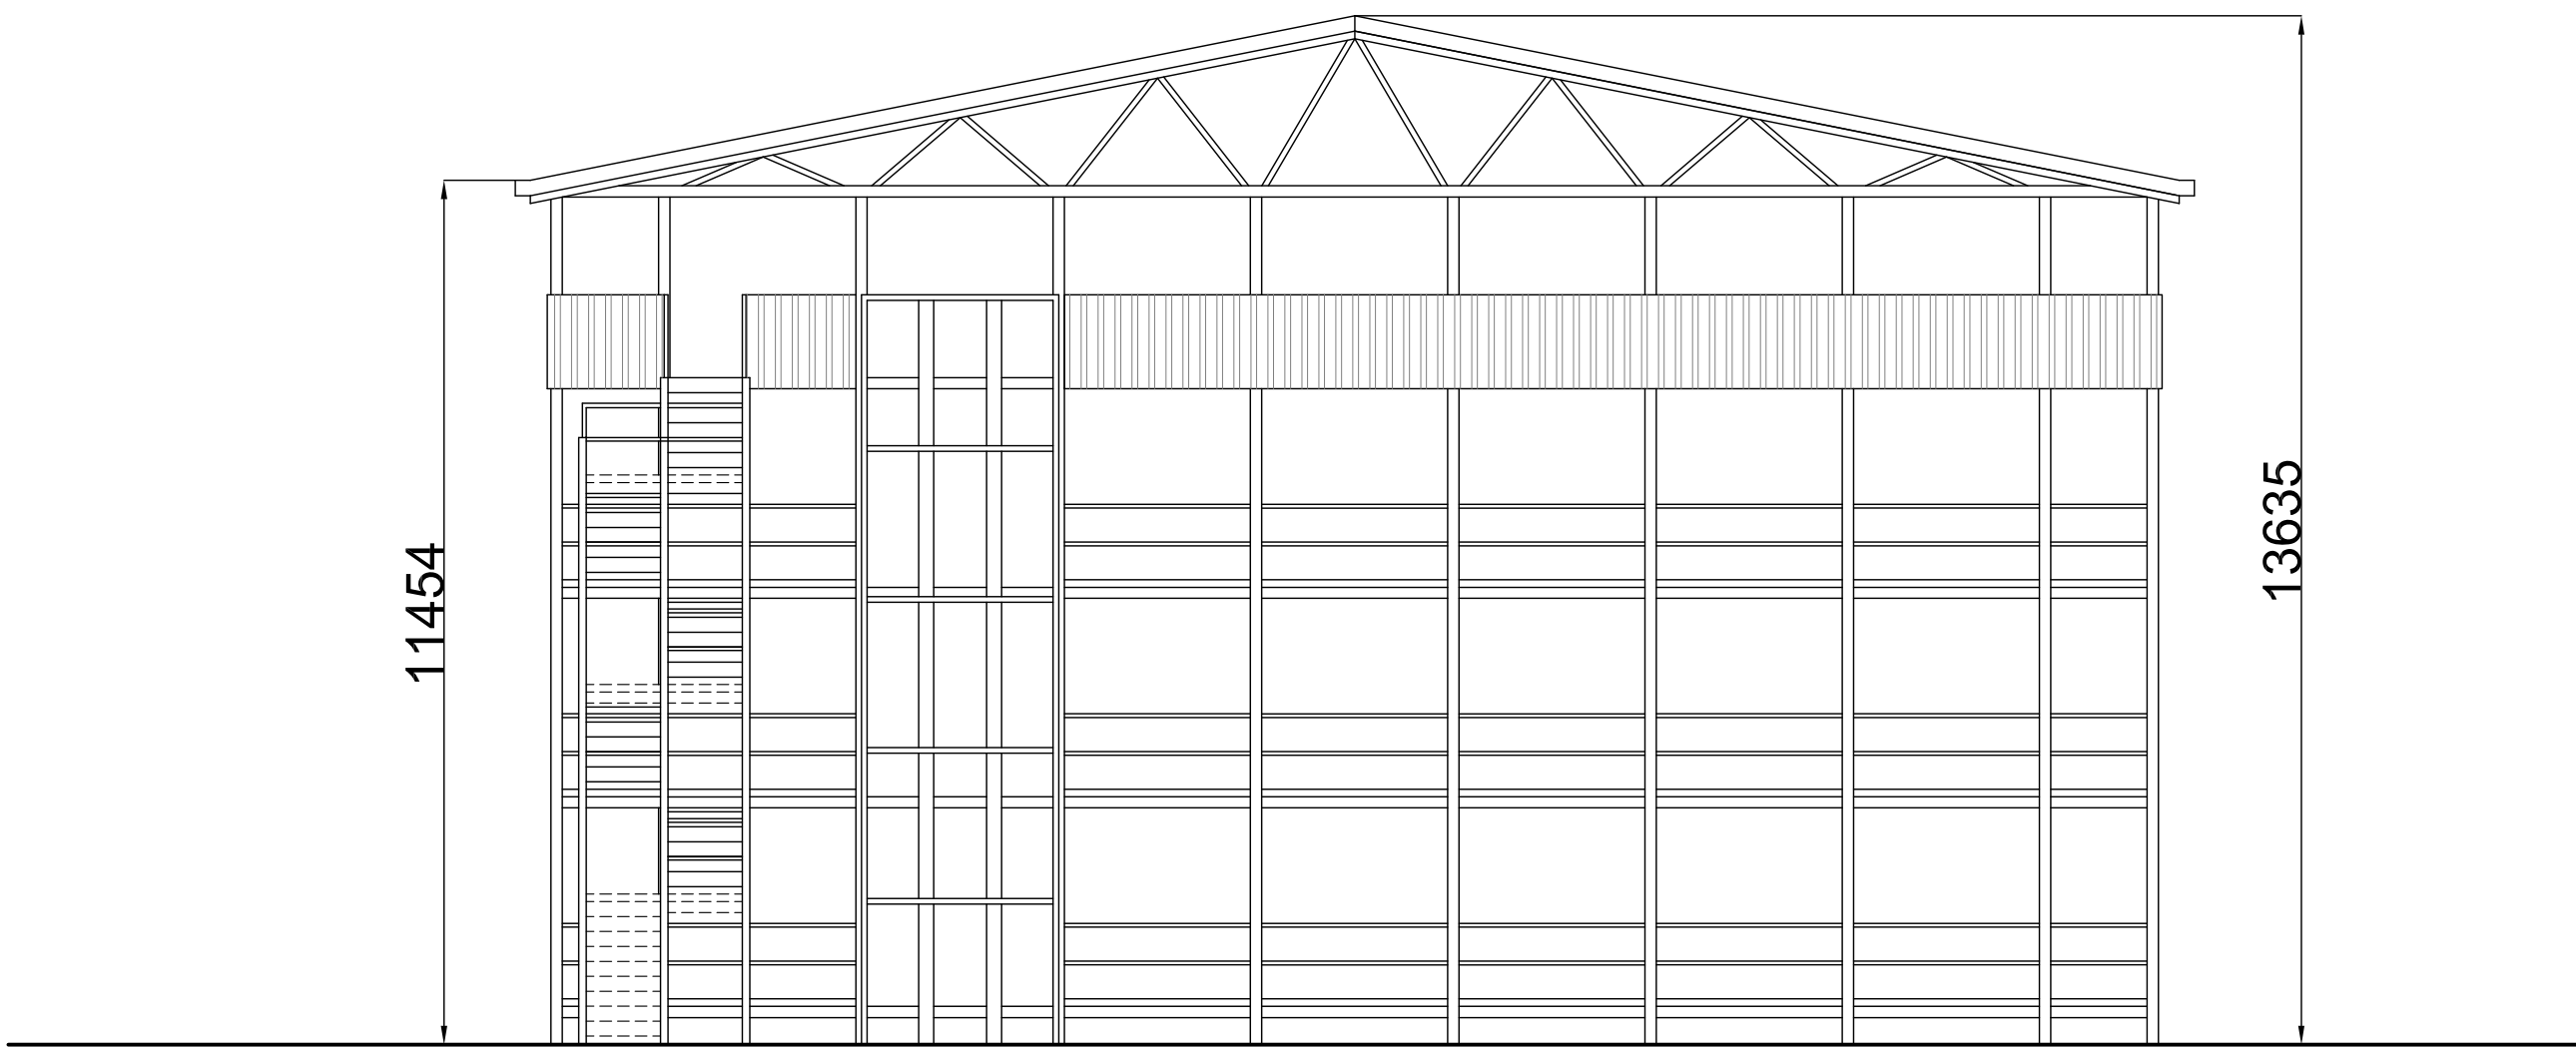


Elevation Facing Service Apron ~G~

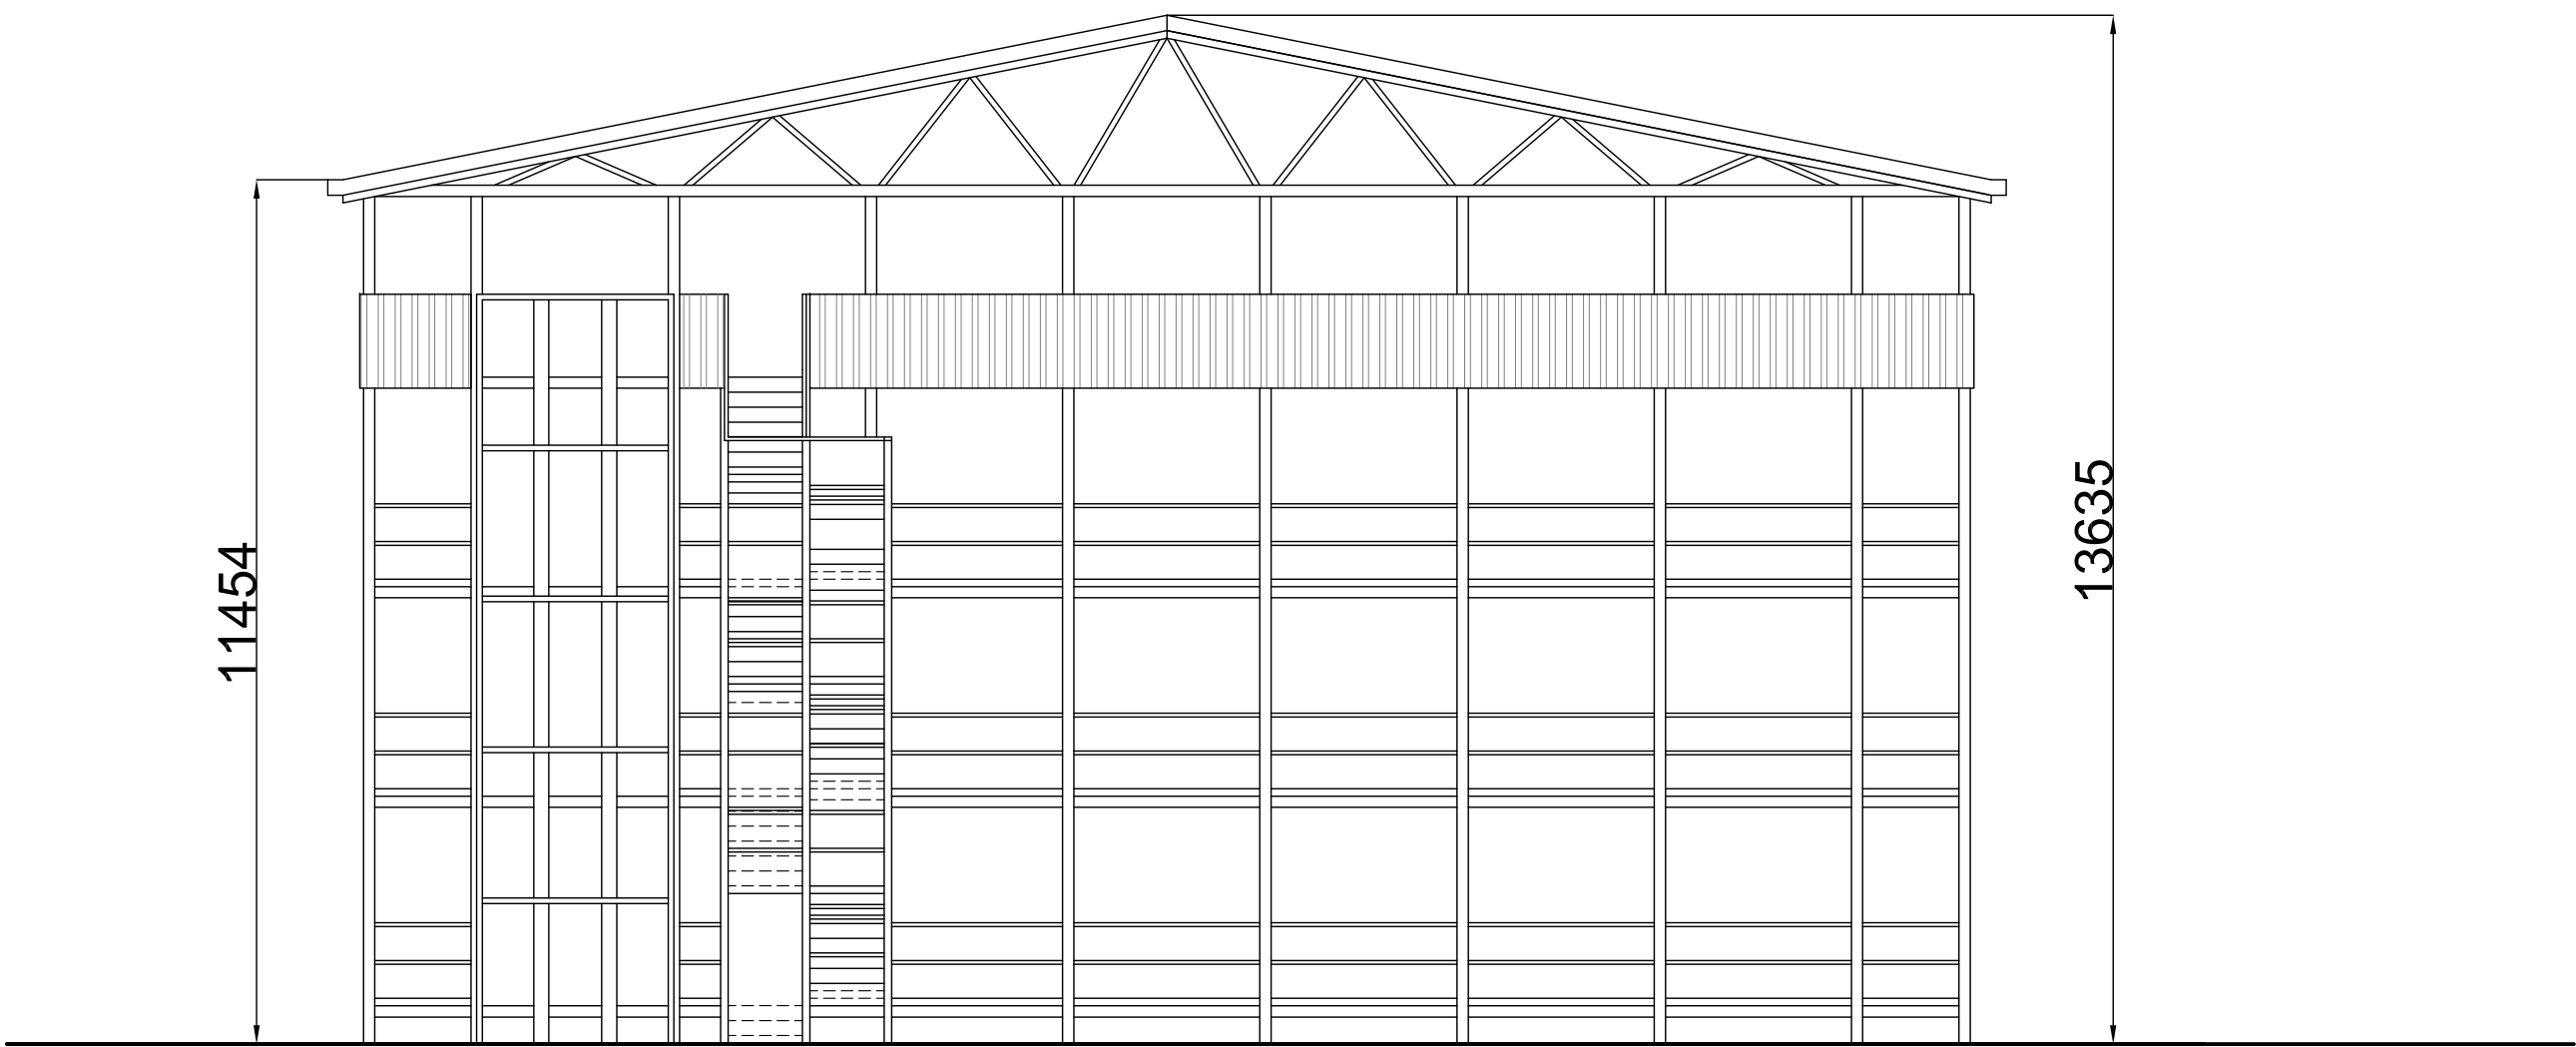

Elevation Facing Warehouse 560 ~E~

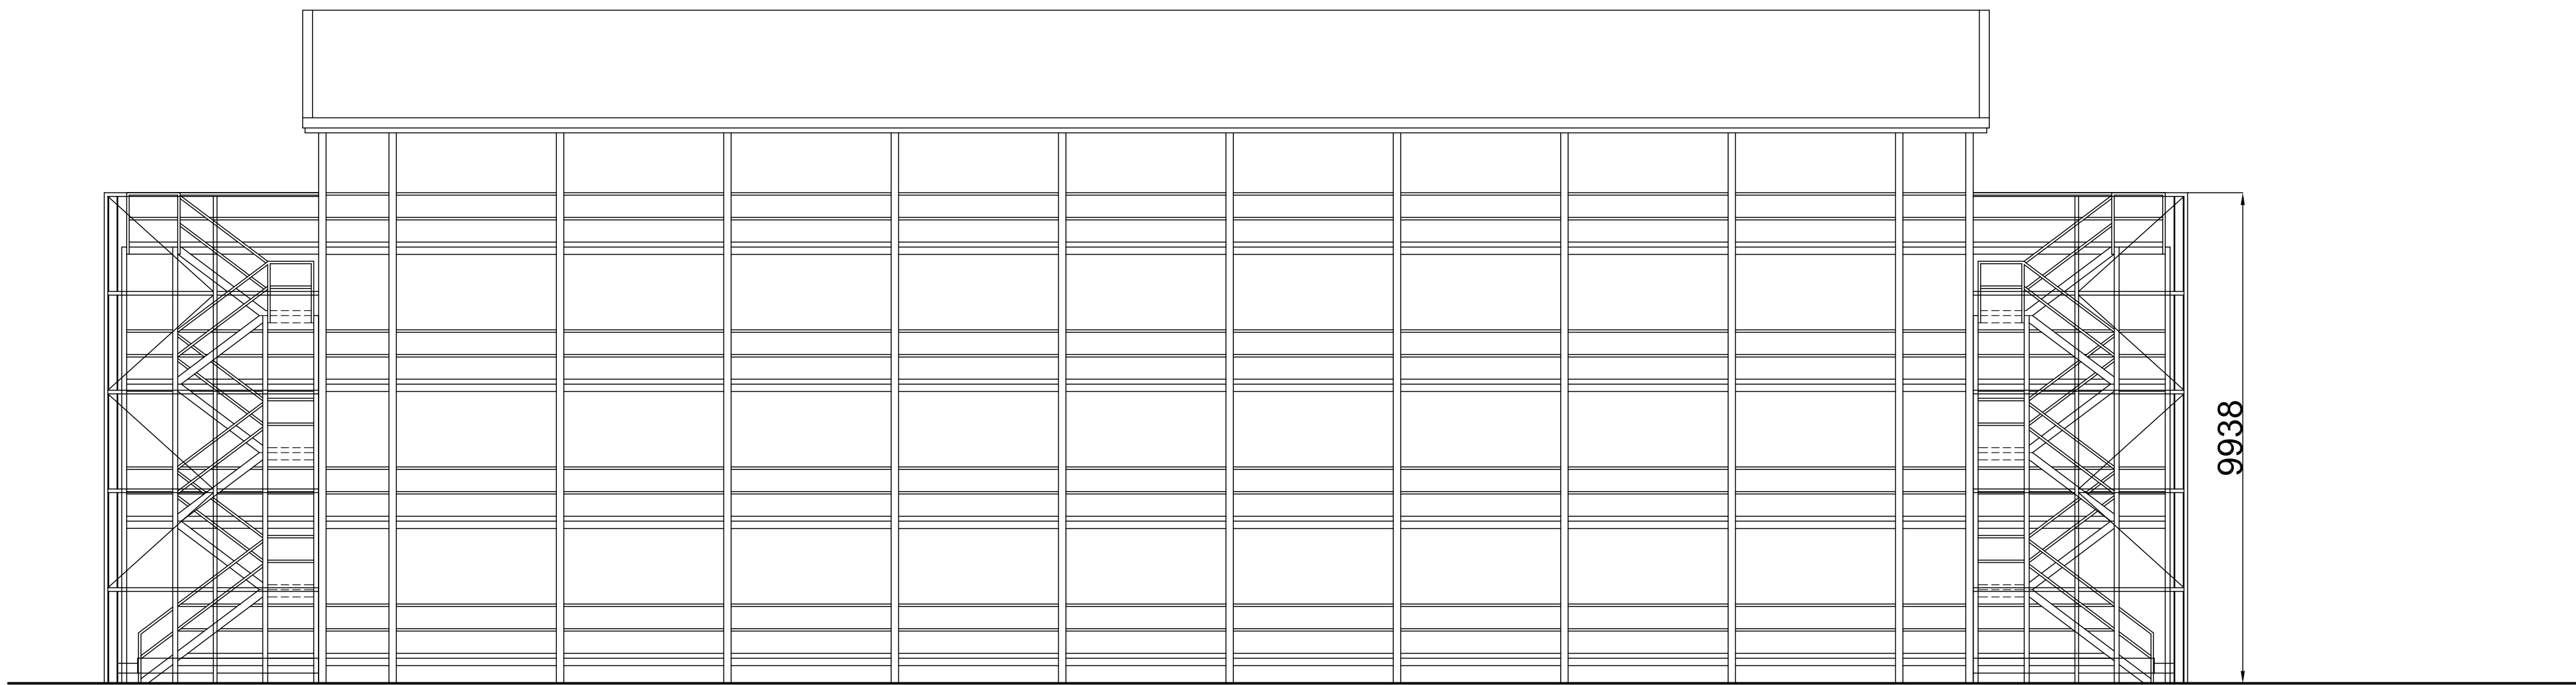

Elevation Facing Warehouse ~F~

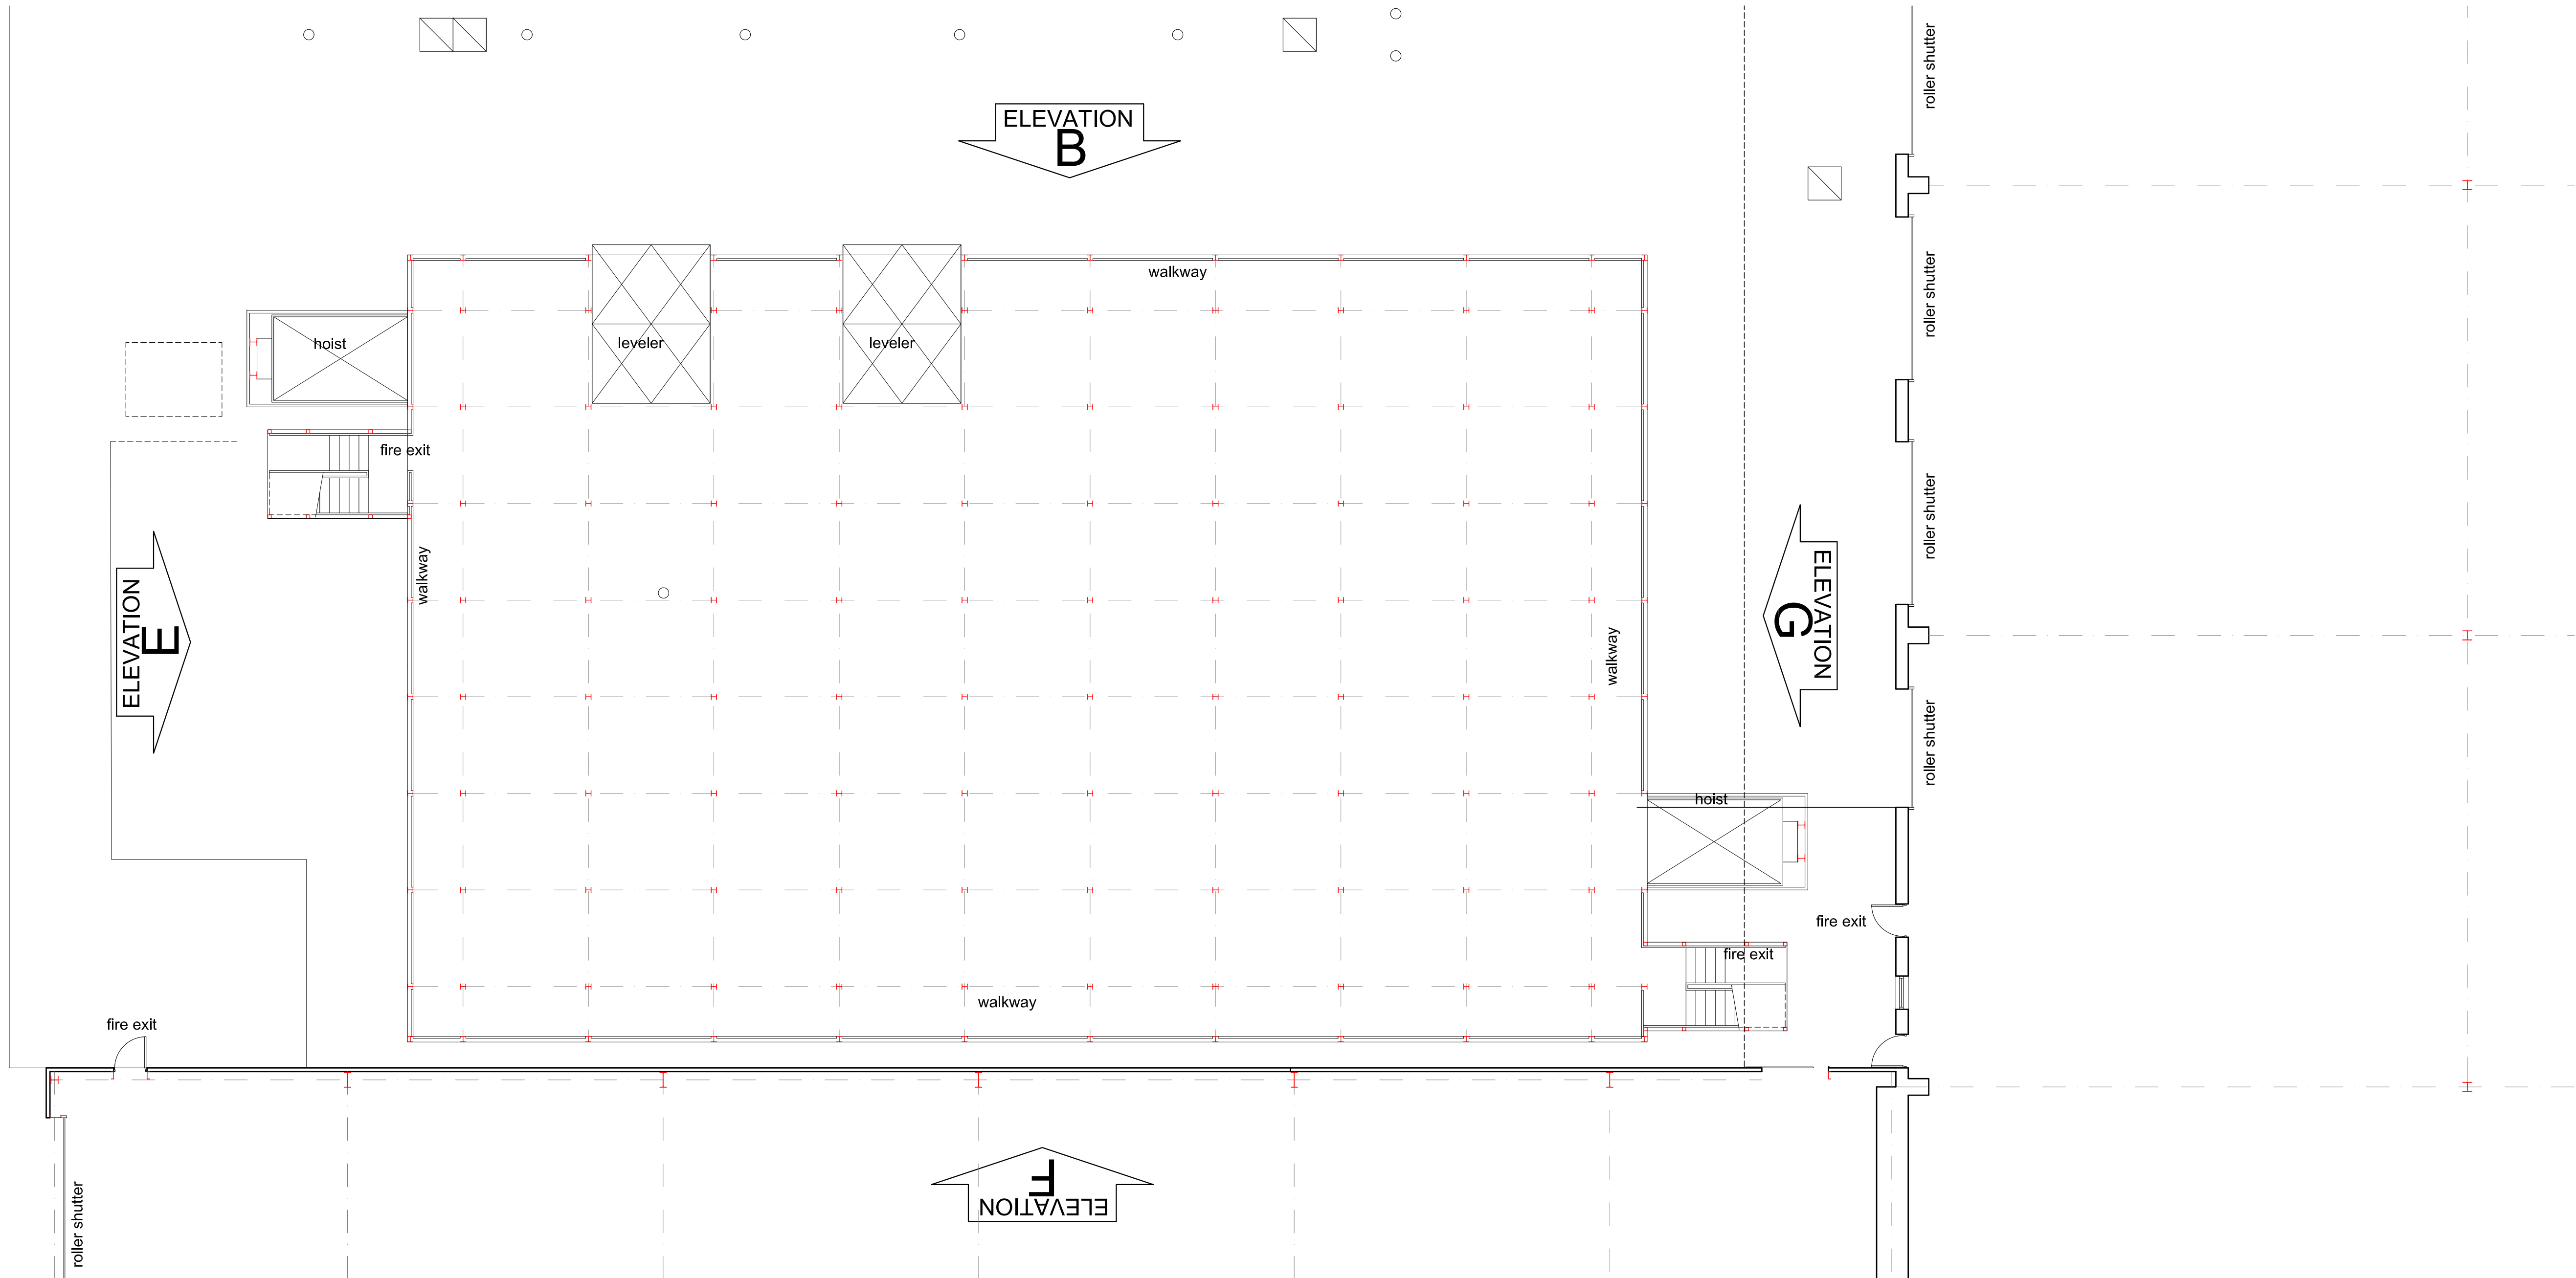

Proposed Plan

ALL DIMENSIONS MUST BE VERIFIED ON SITE BY THE CONTRACTOR PRIOR TO COMMENCING WORKS.
DO NOT SCALE OFF THIS DRAWING. REFER TO WRITTEN DIMENSIONS ONLY. ALL DIMENSIONS ARE IN MILLIMETERS UNLESS OTHERWISE STATED.

Subject Proposed Elevations ULD Storage Rack Building		
Client DHL Aviation Heathrow Airport		
Project 559 Shoreham Road West, Longford, Hounslow TW6 3SJ		
 glen Ltd. Chartered Surveyors & Architectural Designers Kirklington Manning's Lane North Hooles Village CHESTER CH2 2PB Tel: 01244 344311 Fax: 01244 320311 e/mail: glen.ltd@btconnect.com Web: www.glenltd.co.uk	 RICS	
Drawn By: J.P.G. Date: 10/02/20		
Scale: 1/100 @ A0 Rev. *		
Drawing No. G1016-056-D05		