




SCHEME ~C

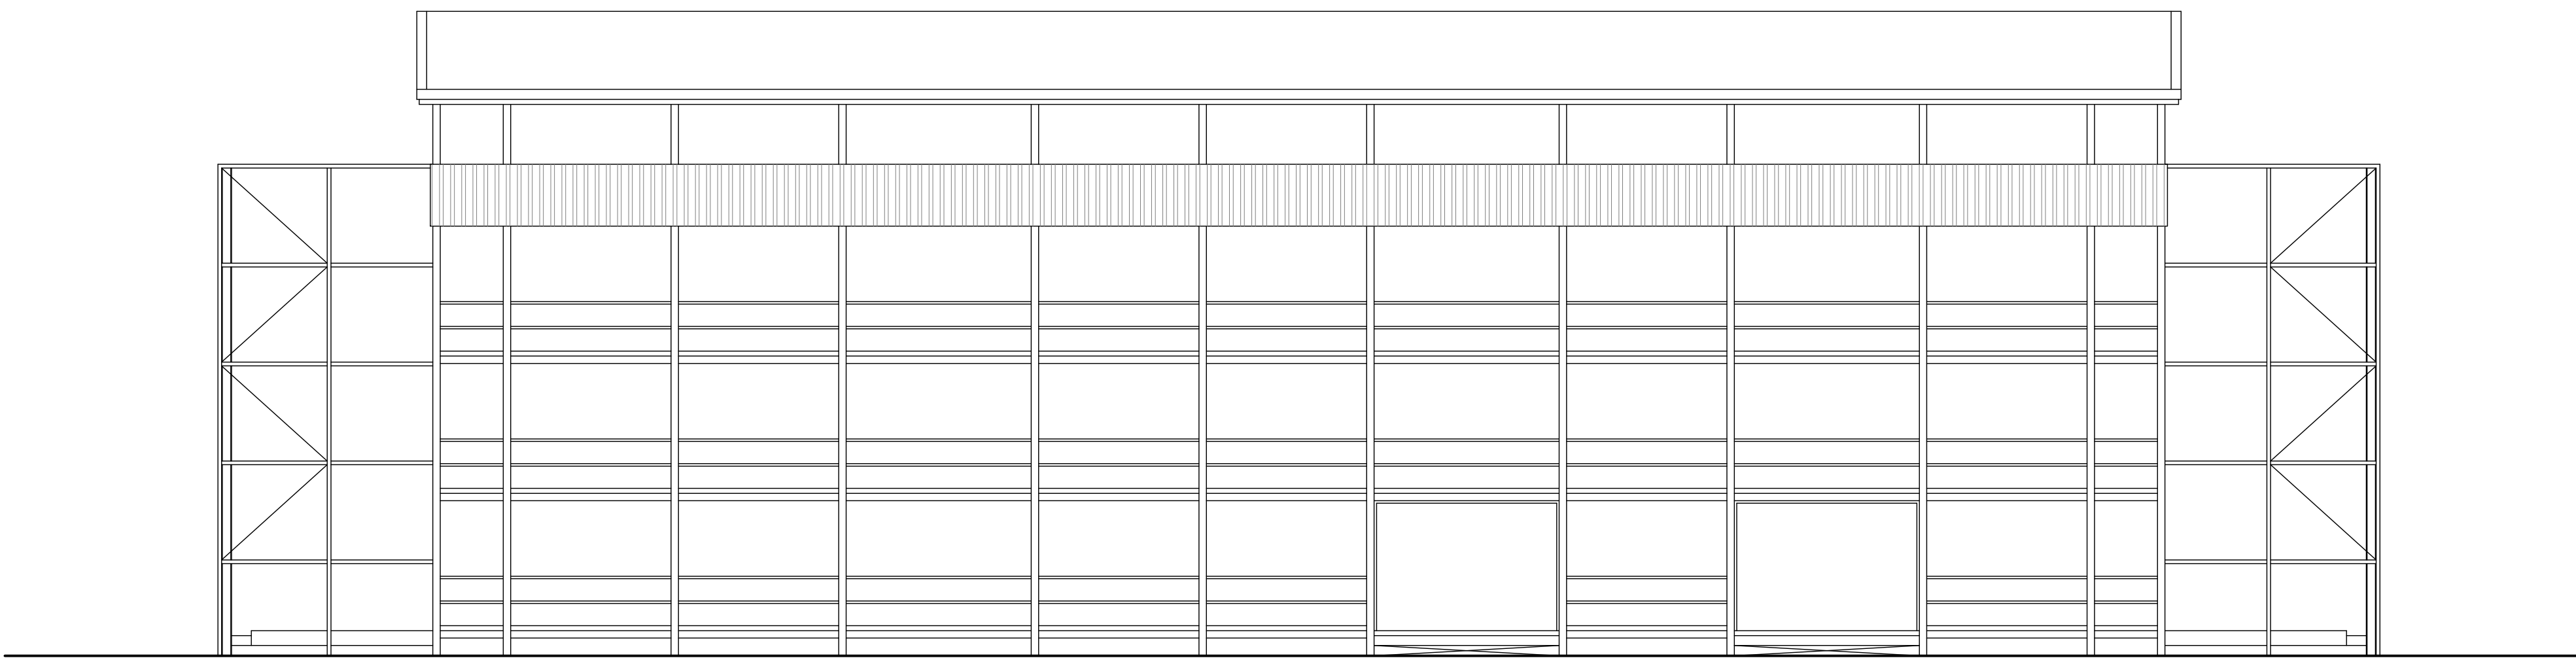


Elevation facing Runway ~B~

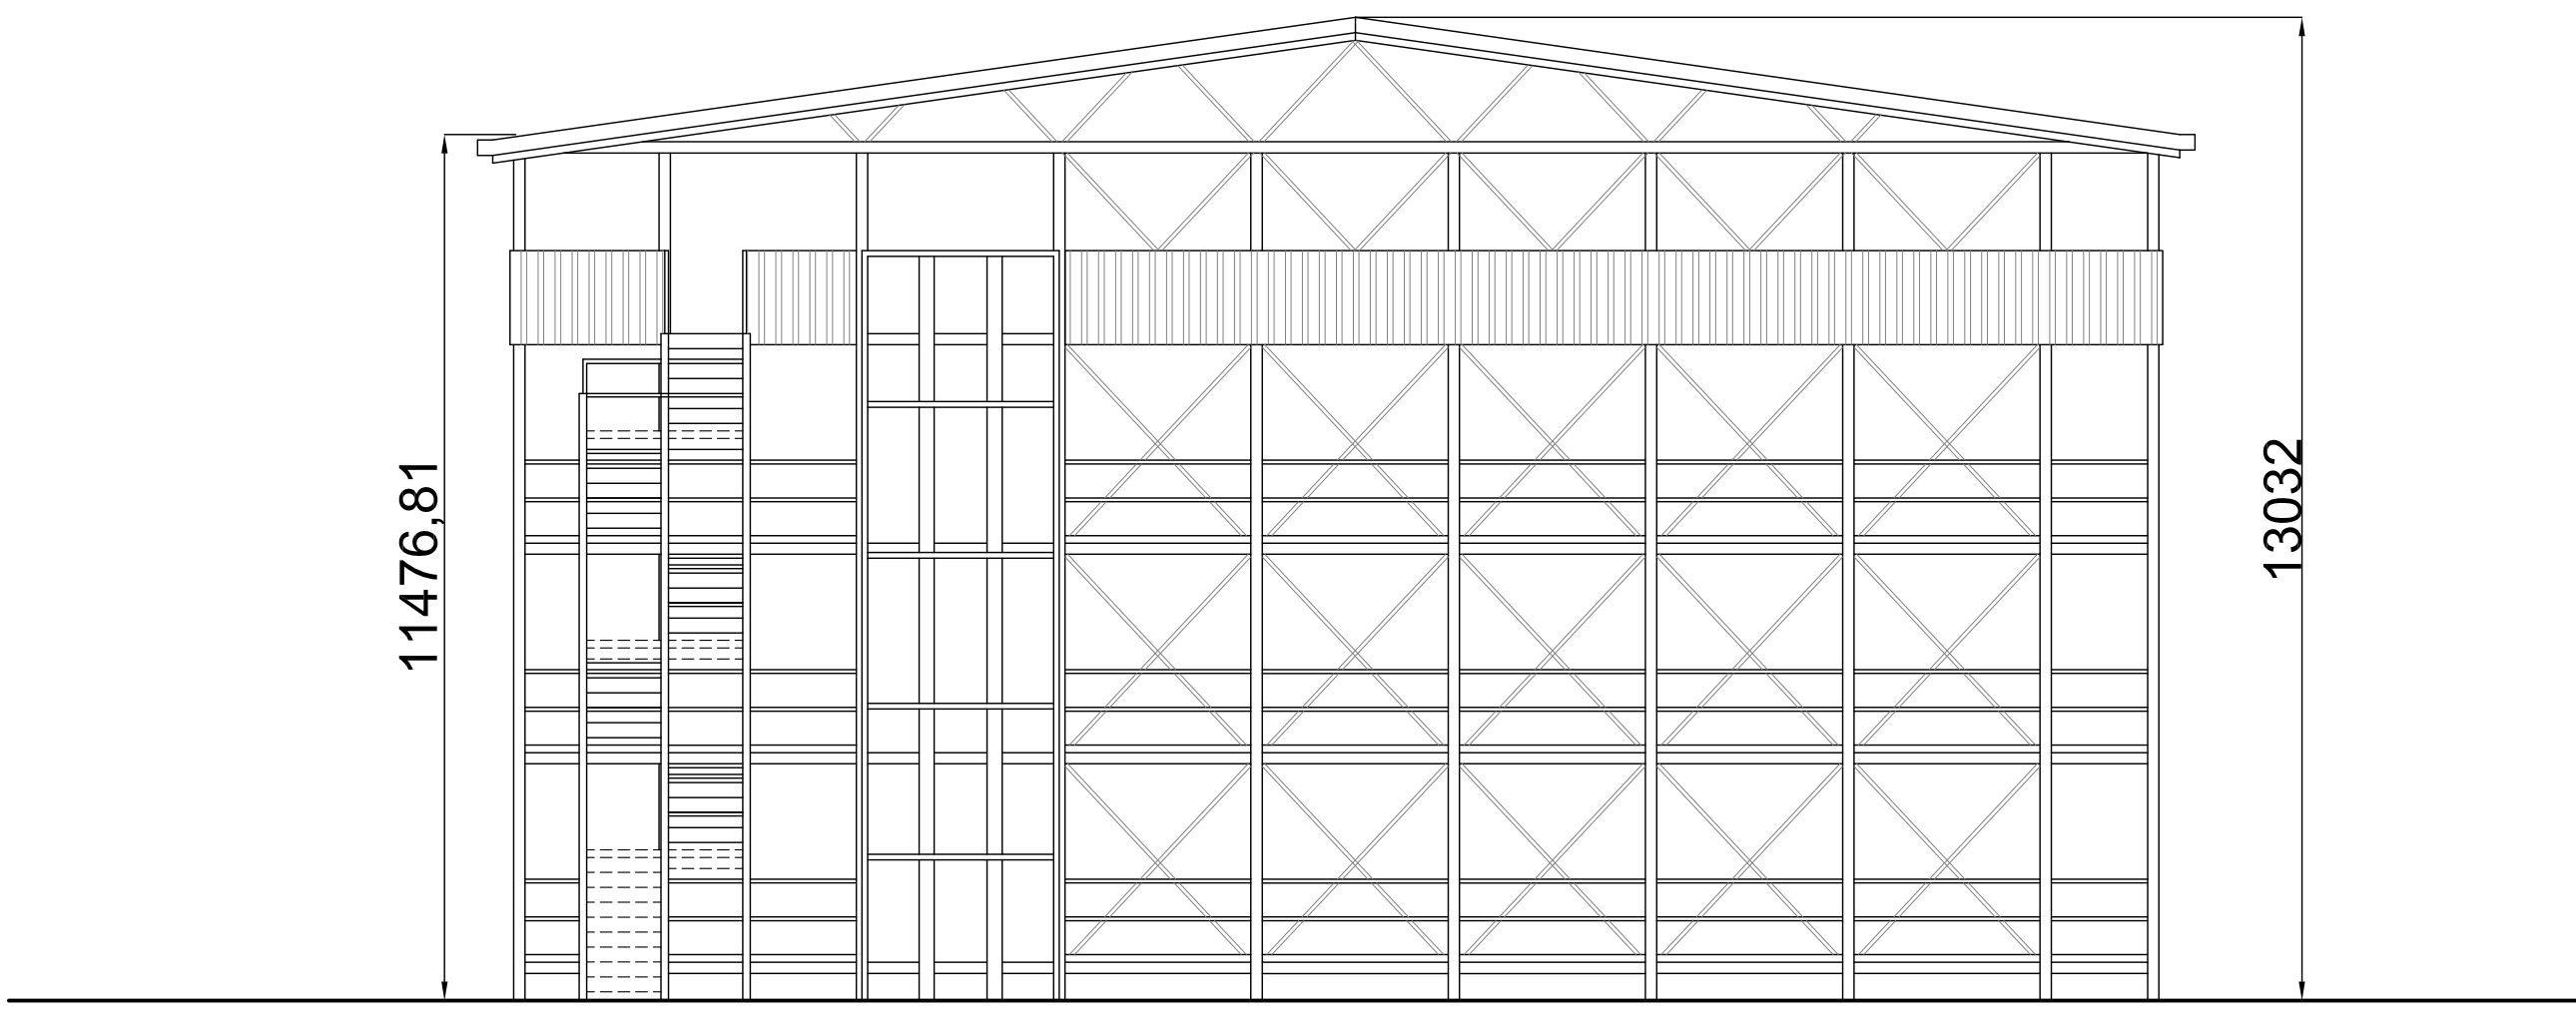


Elevation Facing Warehouse 560 ~G~

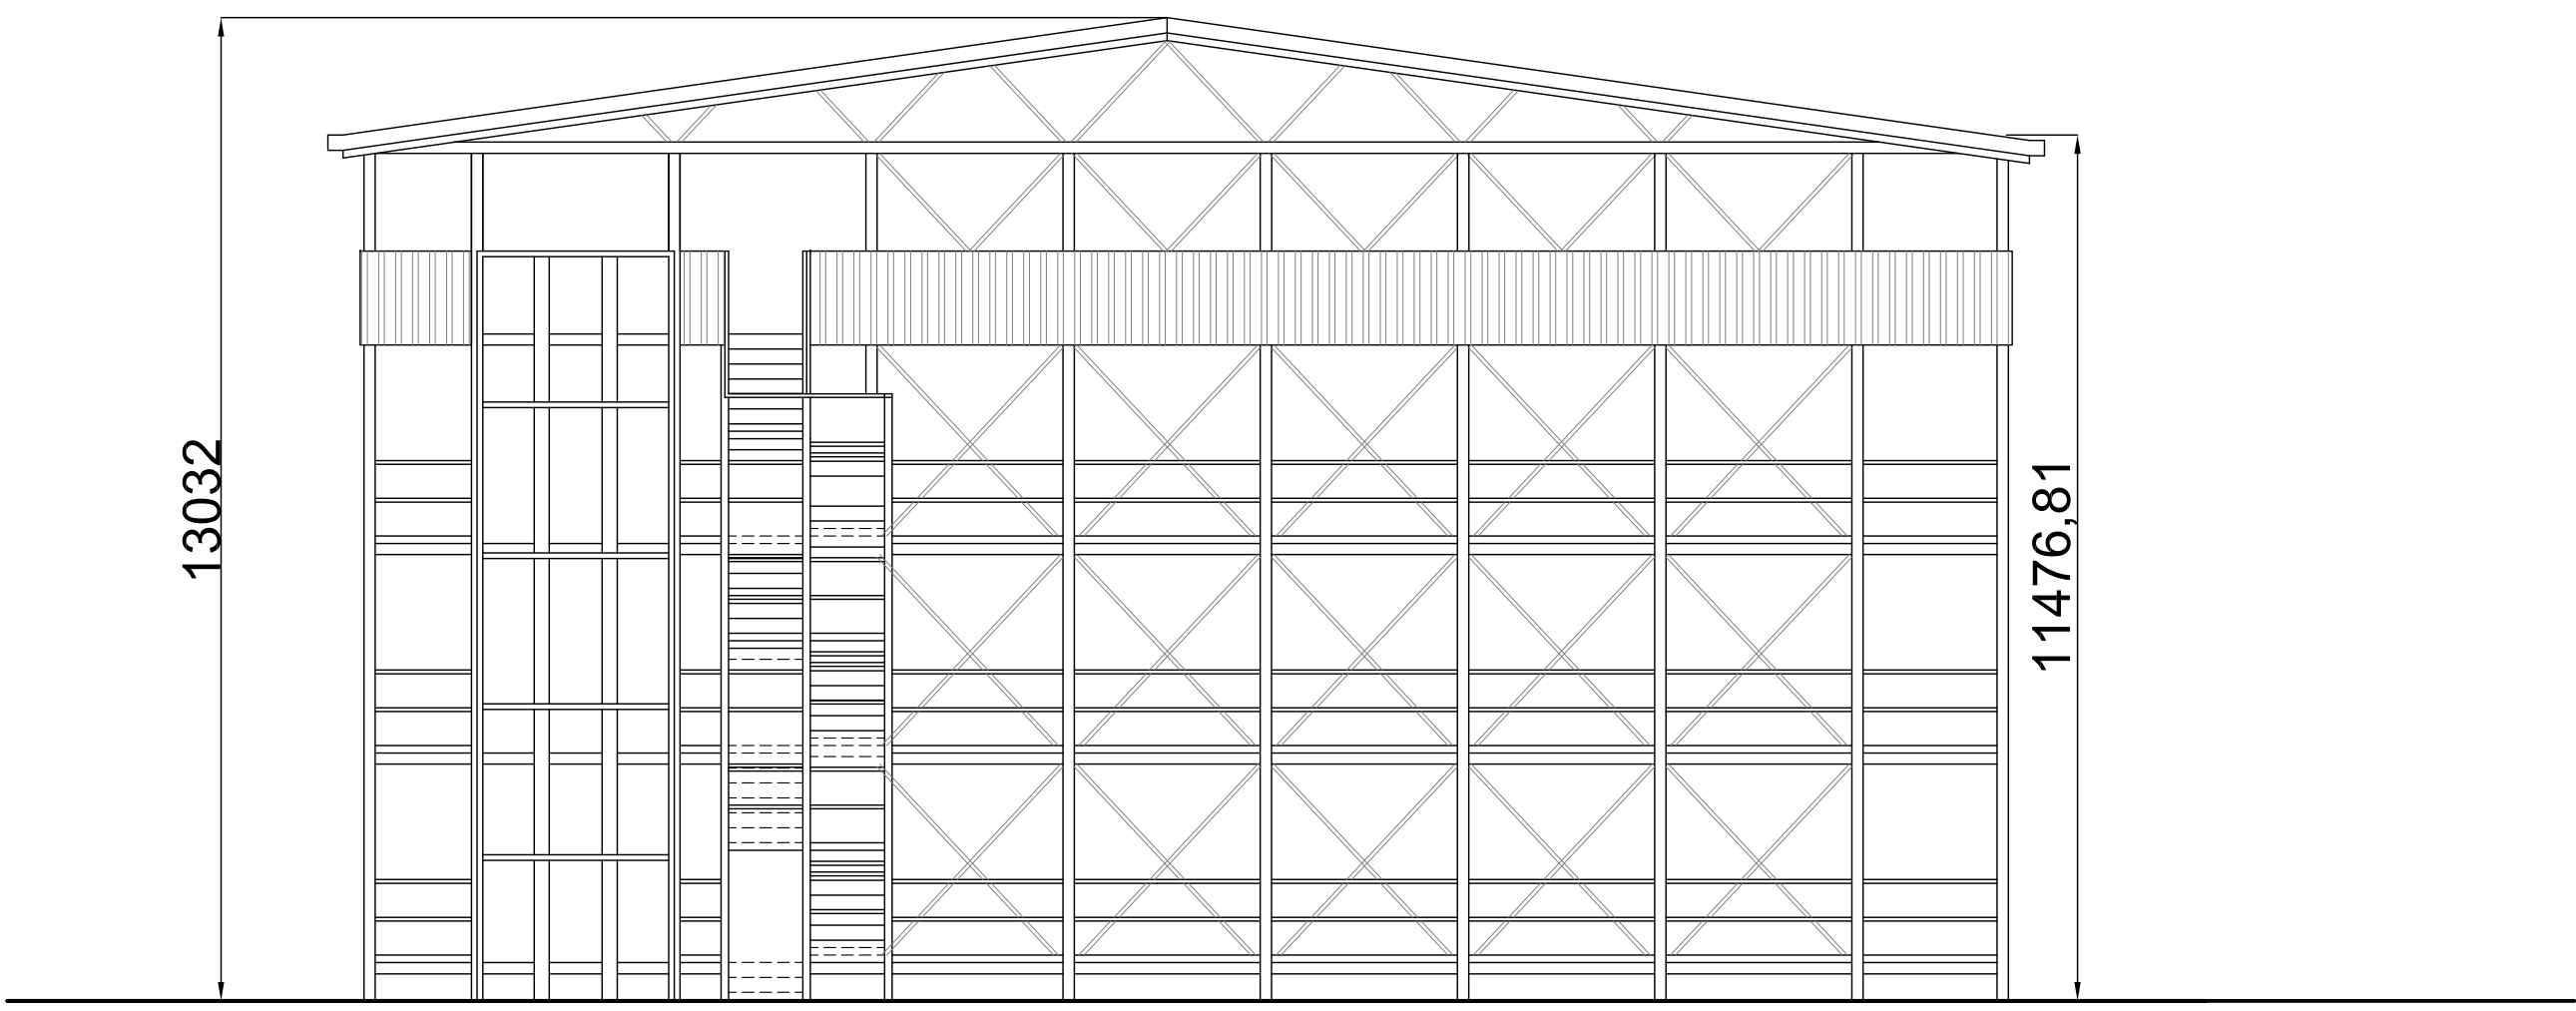

Elevation Facing Service Apron ~E~

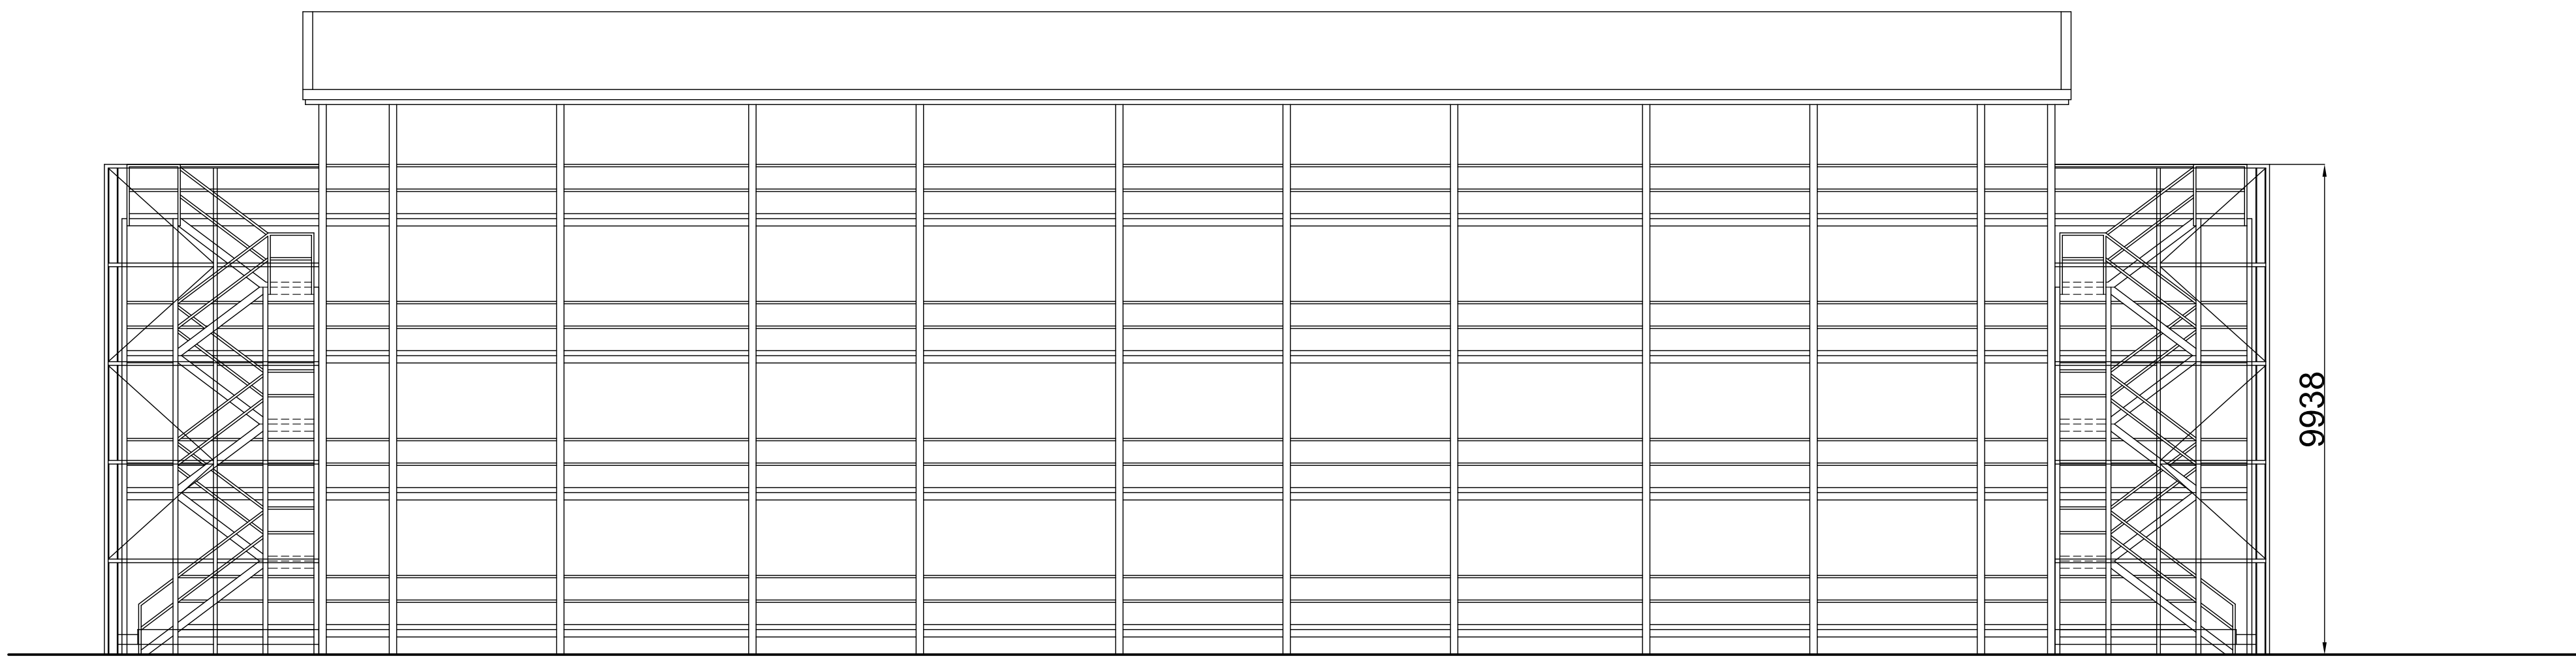

Elevation Facing Warehouse ~F~

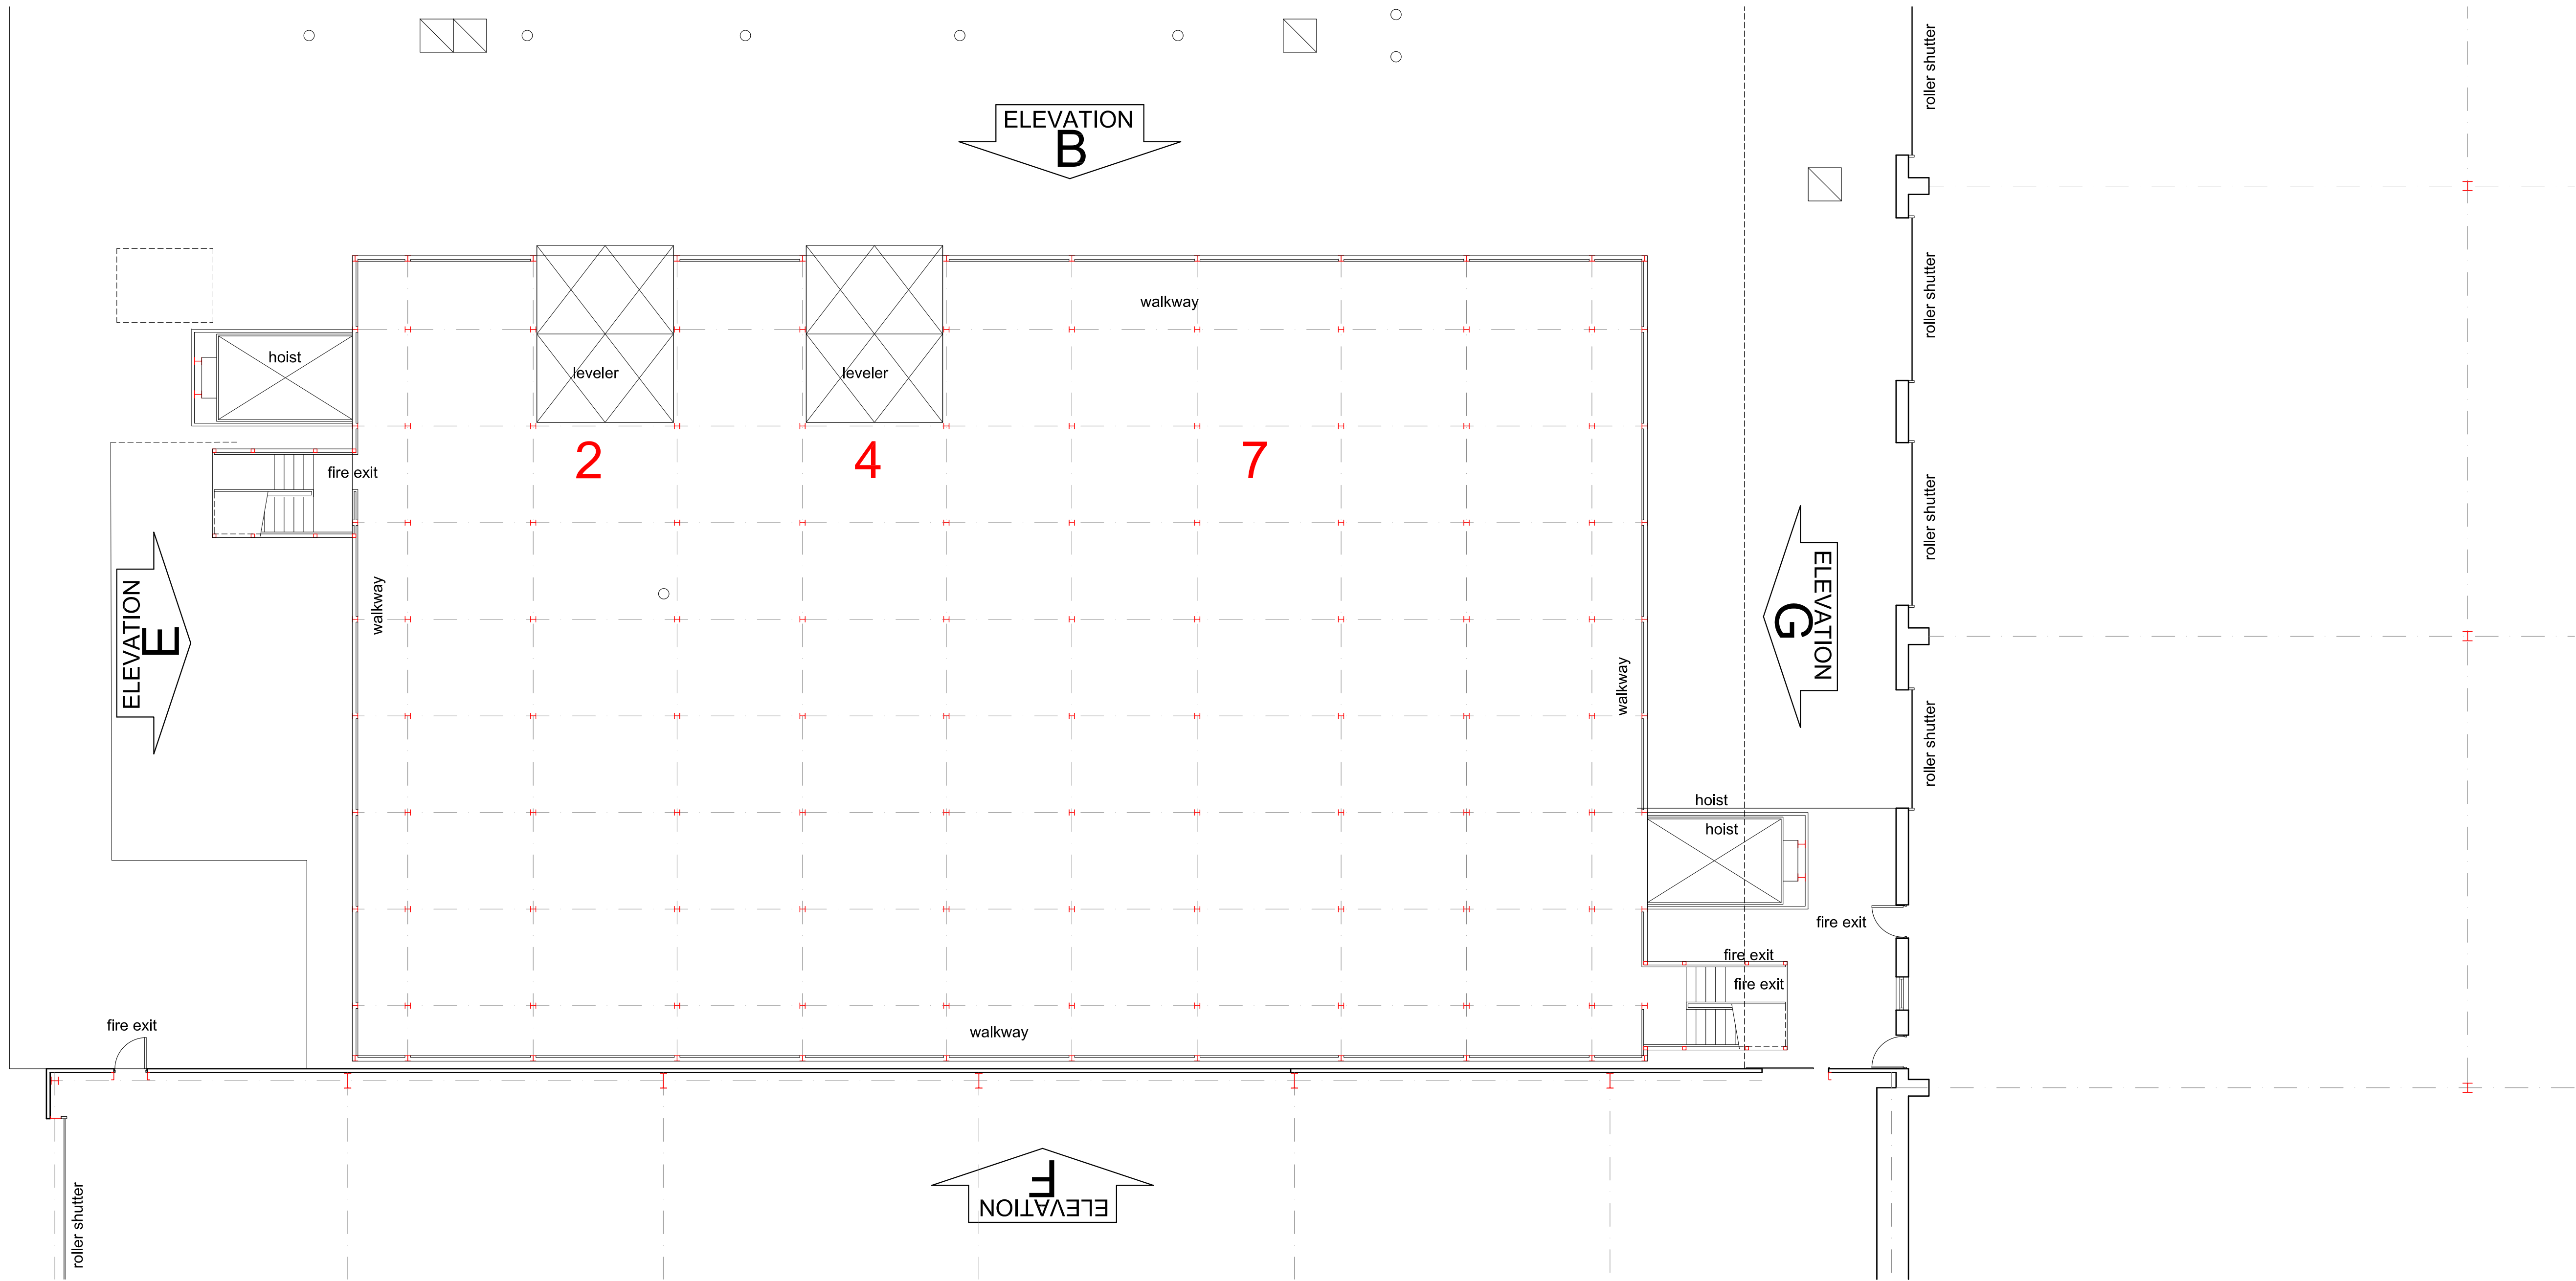

Proposed Plan

Rev. B - Widths of bays 2, 4 & 7 increased to allow extra access space
23 Aug 2020 JPG

ALL DIMENSIONS MUST BE VERIFIED ON SITE BY THE CONTRACTOR
PRIOR TO COMMENCING WORKS.
DO NOT SCALE OFF THIS DRAWING. REFER TO WRITTEN DIMENSIONS
ONLY. ALL DIMENSIONS ARE IN MILLIMETERS UNLESS OTHERWISE
STATED.

Subject	
Proposed Elevations ULD Storage Rack Building	
Client	
DHL Aviation Heathrow Airport	
Project	
559 Shoreham Road West, Longford, Hounslow TW6 3SJ	
glen Ltd. Chartered Surveyors & Architectural Designers	
Kirklington Manning's Lane North Hoole Village CHESTER CH2 2PB	Tel: 01244 344311 Fax: 01244 320311 e/mail: glen.ltd@btconnect.com Web: www.glenltd.co.uk
Drawn By: J.P.G.	Date: 10/02/20
Scale: 1/100 @ A0	Rev. B
Drawing No. G1016-056-D05	