


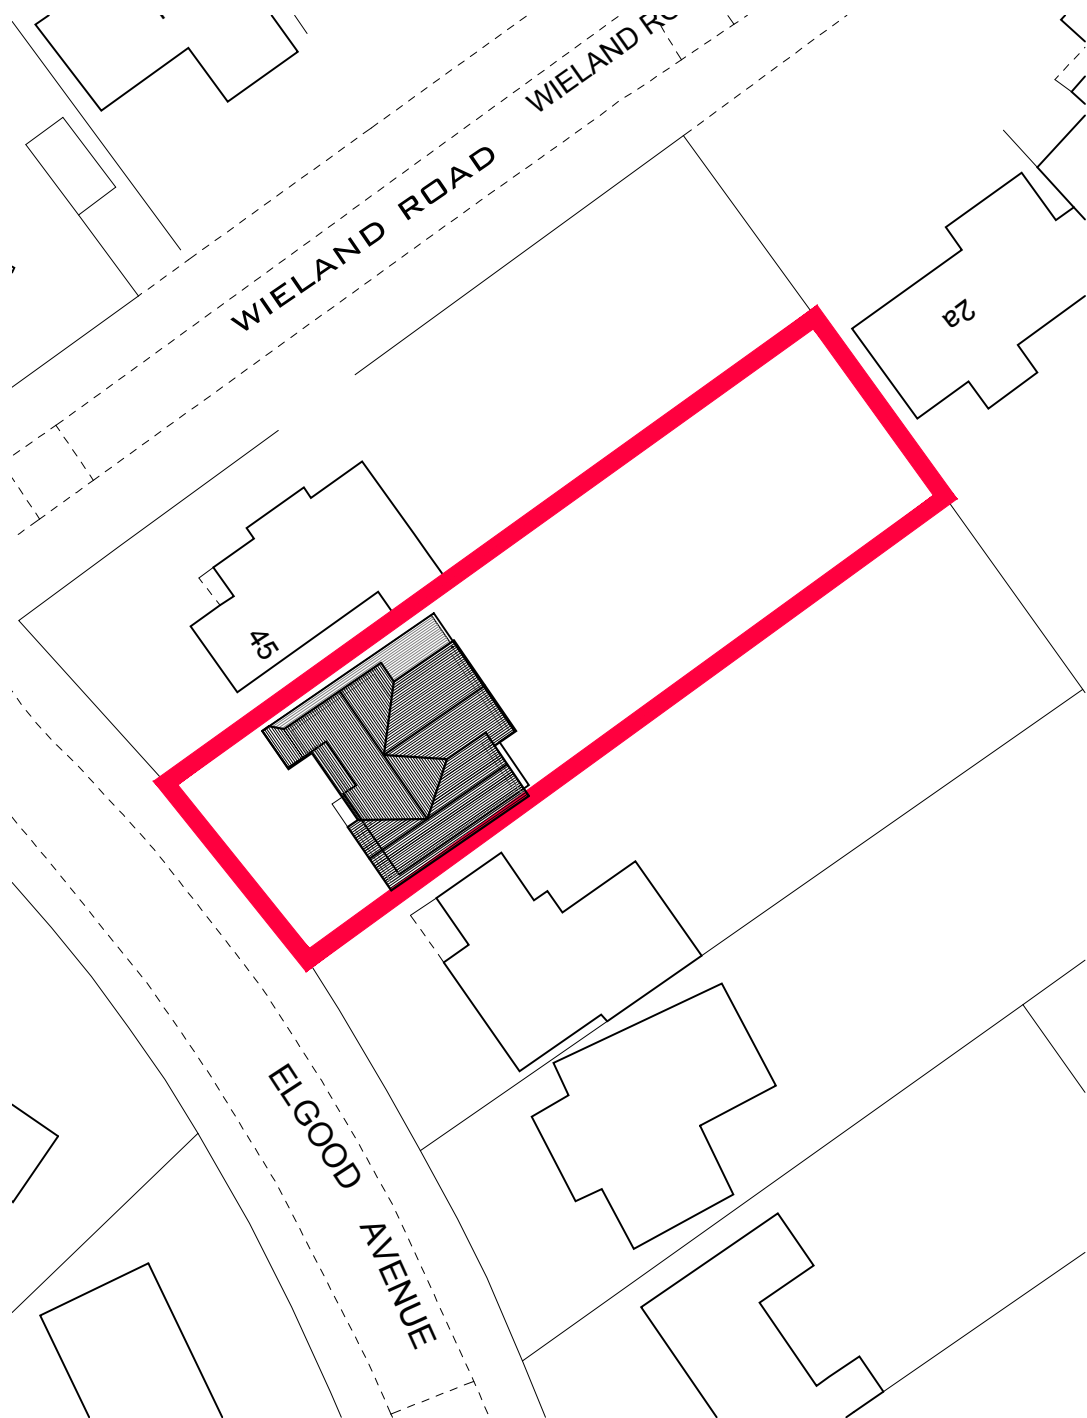


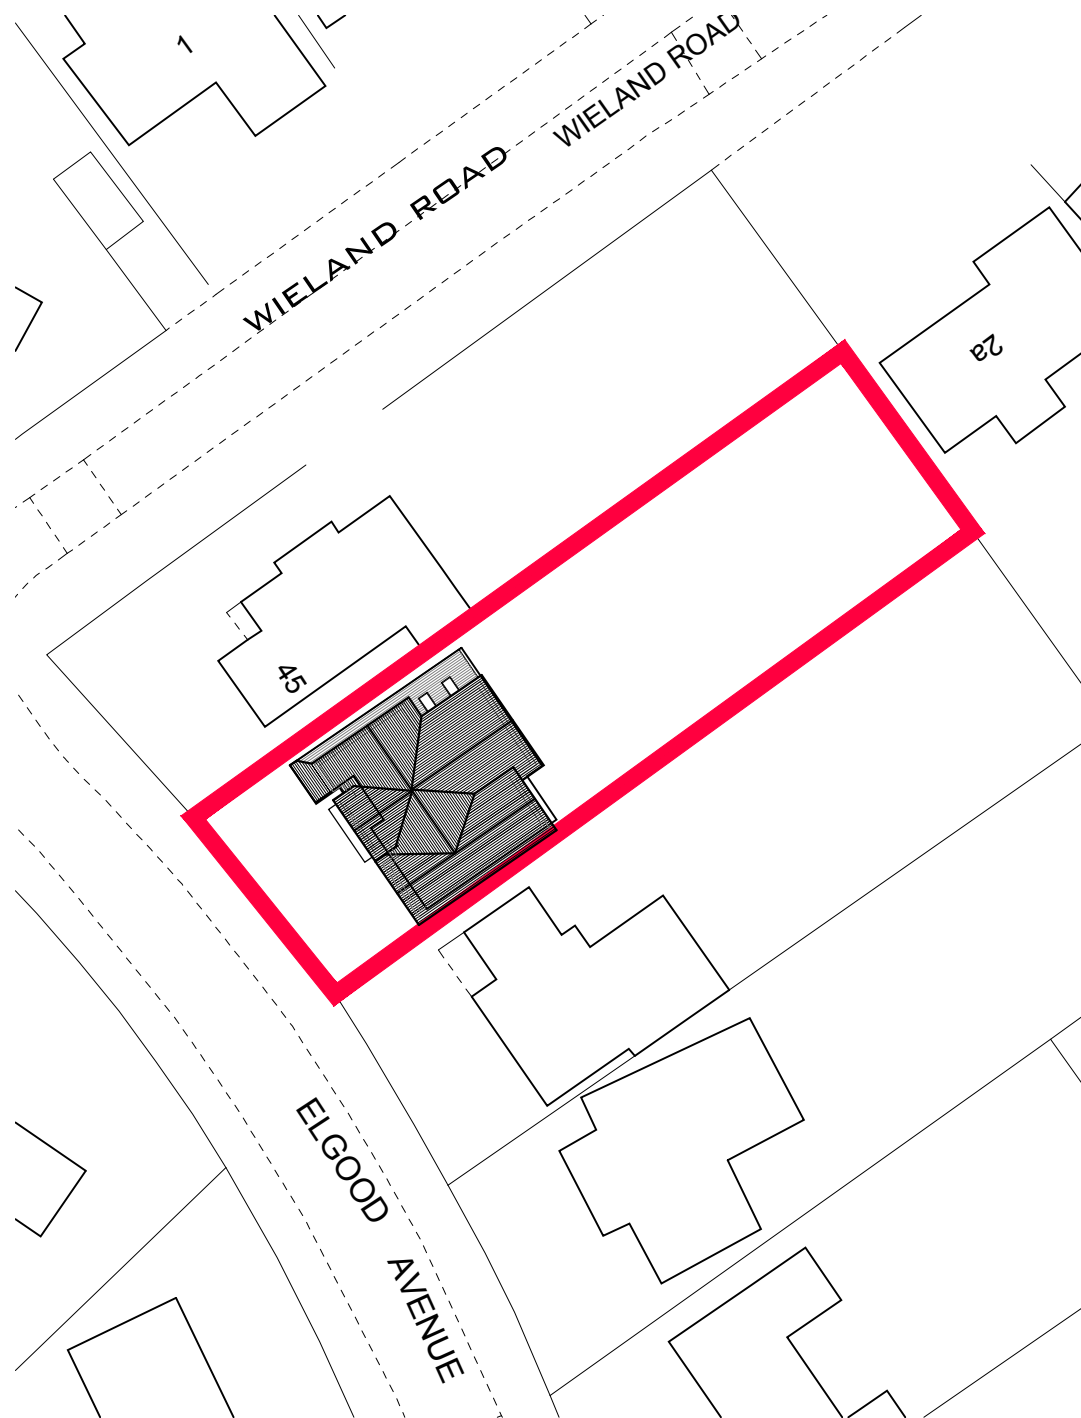

EXISTING BLOCK PLAN
1:500

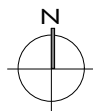

PROPOSED BLOCK PLAN
1:500

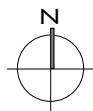

COPYRIGHT RESERVED.
ALL DIMENSIONS TO BE CHECKED ON SITE
BEFORE WORK COMMENCES.
FIGURED DIMENSIONS TO BE TAKEN IN
PREFERENCE TO SCALED DIMENSIONS.
IF IN DOUBT PLEASE ASK.

NOTES

xxx

DIAGRAM

REVISIONS

PROJECT


ELGOOD AVENUE

DRAWING EXISTING AND PROPOSED BLOCK PLAN

PROJECT ARCHITECT	OA
DRAWN	SC
CHECKED	CB
DATE	DEC 15
SCALE	1:500@ A3
STATUS	PLANNING
PROJECT NUMBER	15036

DRAWING NO

002

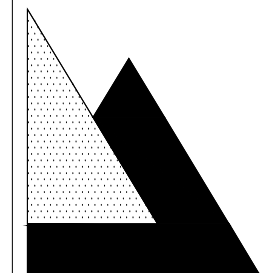

DELTA ARCHITECTS
1 BATEMANS ROW
LONDON
EC2A 3HH

T 020 7613 5702
F 020 7613 5585

WWW.DELTAARCHITECTS.CO.UK