

COPYRIGHT RESERVED.
ALL DIMENSIONS TO BE CHECKED ON SITE
BEFORE WORK COMMENCES.
FIGURED DIMENSIONS TO BE TAKEN IN
PREFERENCE TO SCALED DIMENSIONS.
IF IN DOUBT PLEASE ASK.

NOTES



xxx

DIAGRAM

REVISIONS



LOCATION PLAN
1:1250

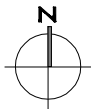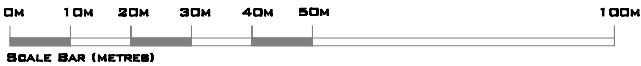

PROJECT

ELGOOD AVENUE

DRAWING

LOCATION PLAN

PROJECT ARCHITECT CB

DRAWN SC

CHECKED CB

DATE DEC 15

SCALE 1:1250@ A4

STATUS PLANNING

PROJECT NUMBER 15036

DRAWING NO

001



DELTA ARCHITECTS
1 BATEMANS ROW
LONDON
EC2A 3HH

T 020 7613 5702
F 020 7613 5585

WWW.DELTAARCHITECTS.CO.UK