

BEAM-1 203x203x52 UC
BEAM-2 203x203x46 UC
BEAM-3 203x203x52 UC
BEAM-4 203x203x60 UC
BEAM-5 203x203x46UC
RIDGE BEAM

NOTES

Revisions

All dimensions and particulars are to be checked on site before work commences and any discrepancy to be reported to THE SURVEYOR.
DO NOT SCALE off this drawing, use written dimensions only.

Project

PROPOSED LOFT
CONVERSION AT No.
35 BERWICK AV
HAYES, MIDDLESEX
UB4 0NG

Drawing

PROPOSED LOFT FLOOR
BEAM / JOIST LAYOUT

Number

2021/JS/06

Revisions

Date


MAY. 2021

Scale

1 : 50

Client

MR JASPAL SINGH SANDHU

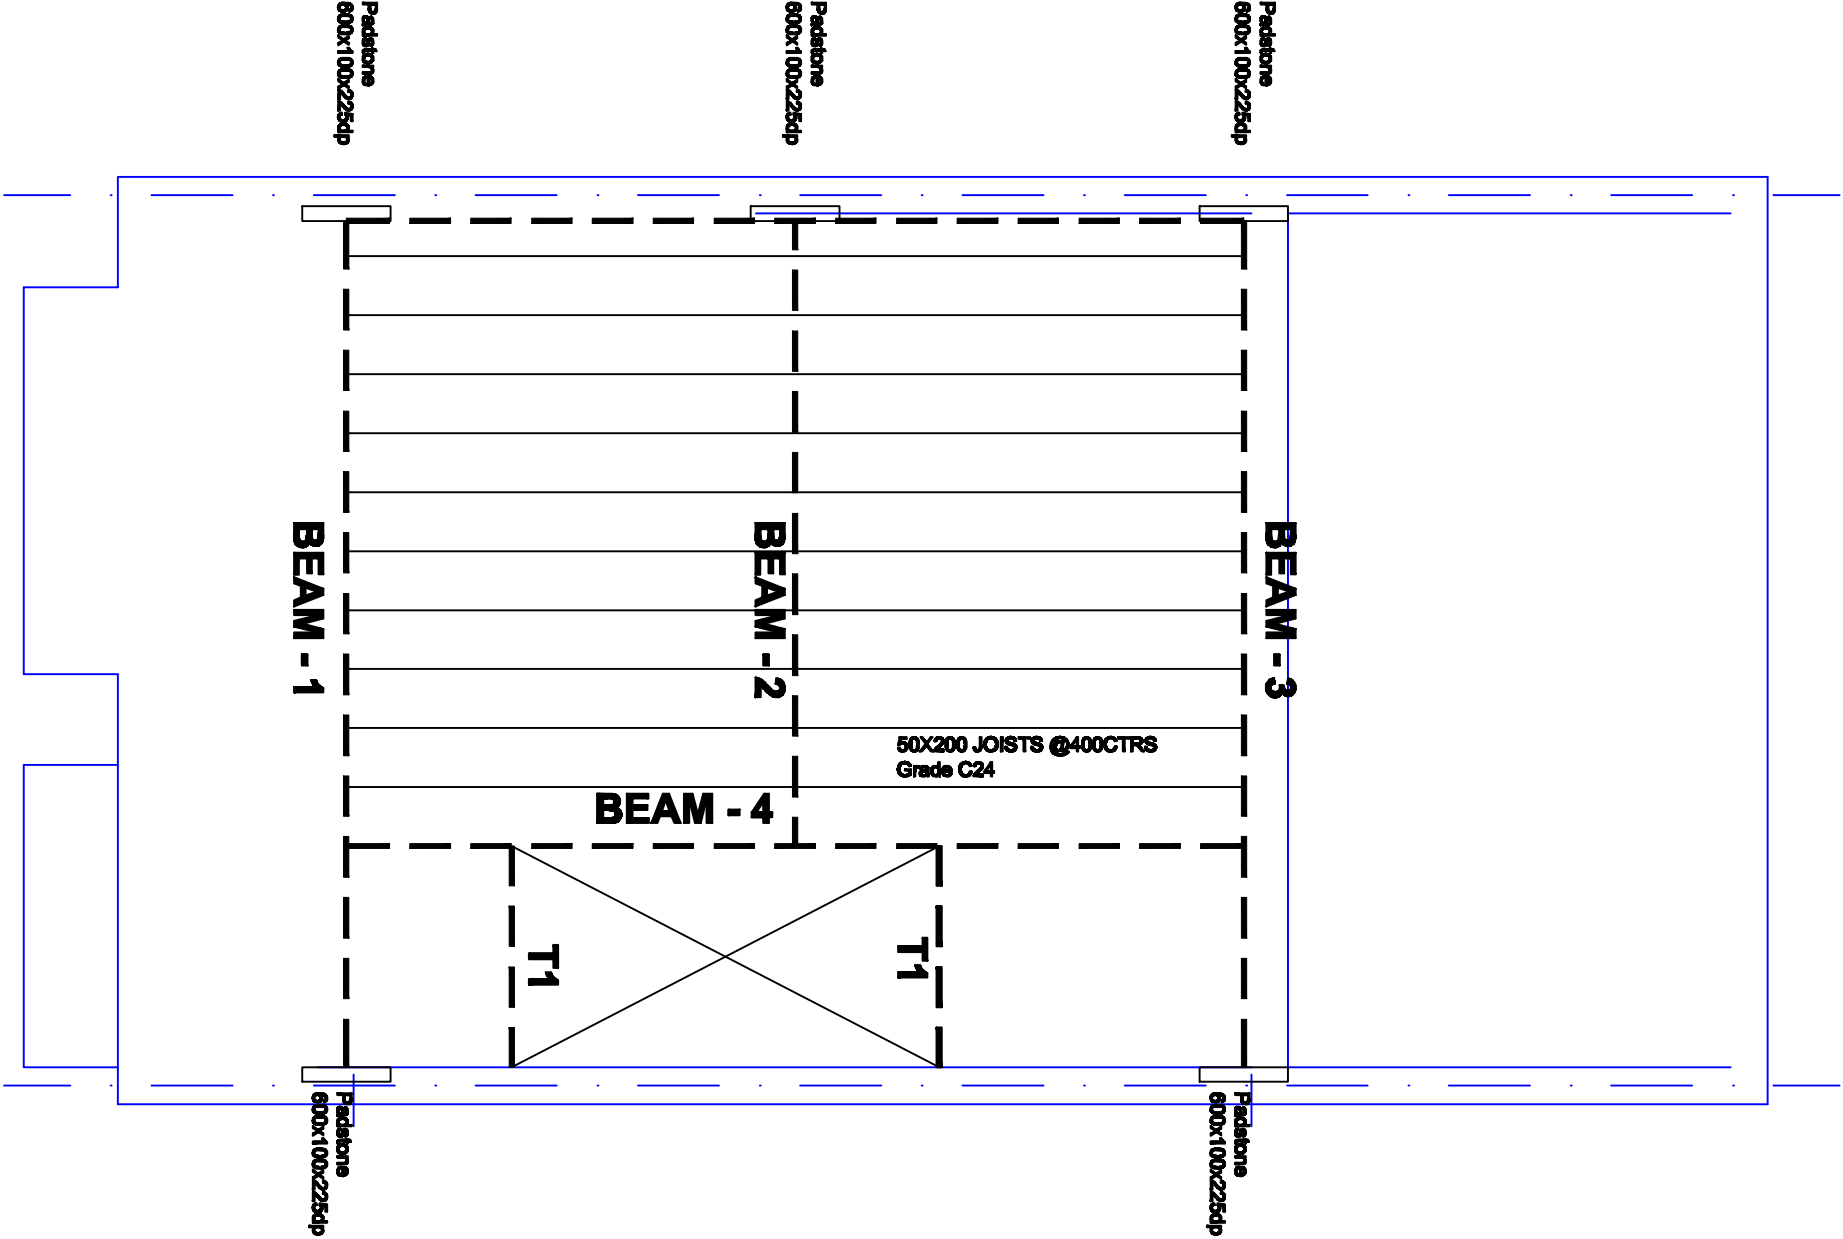

LOFT FLOOR BEAM / JOISTS LAYOUT