


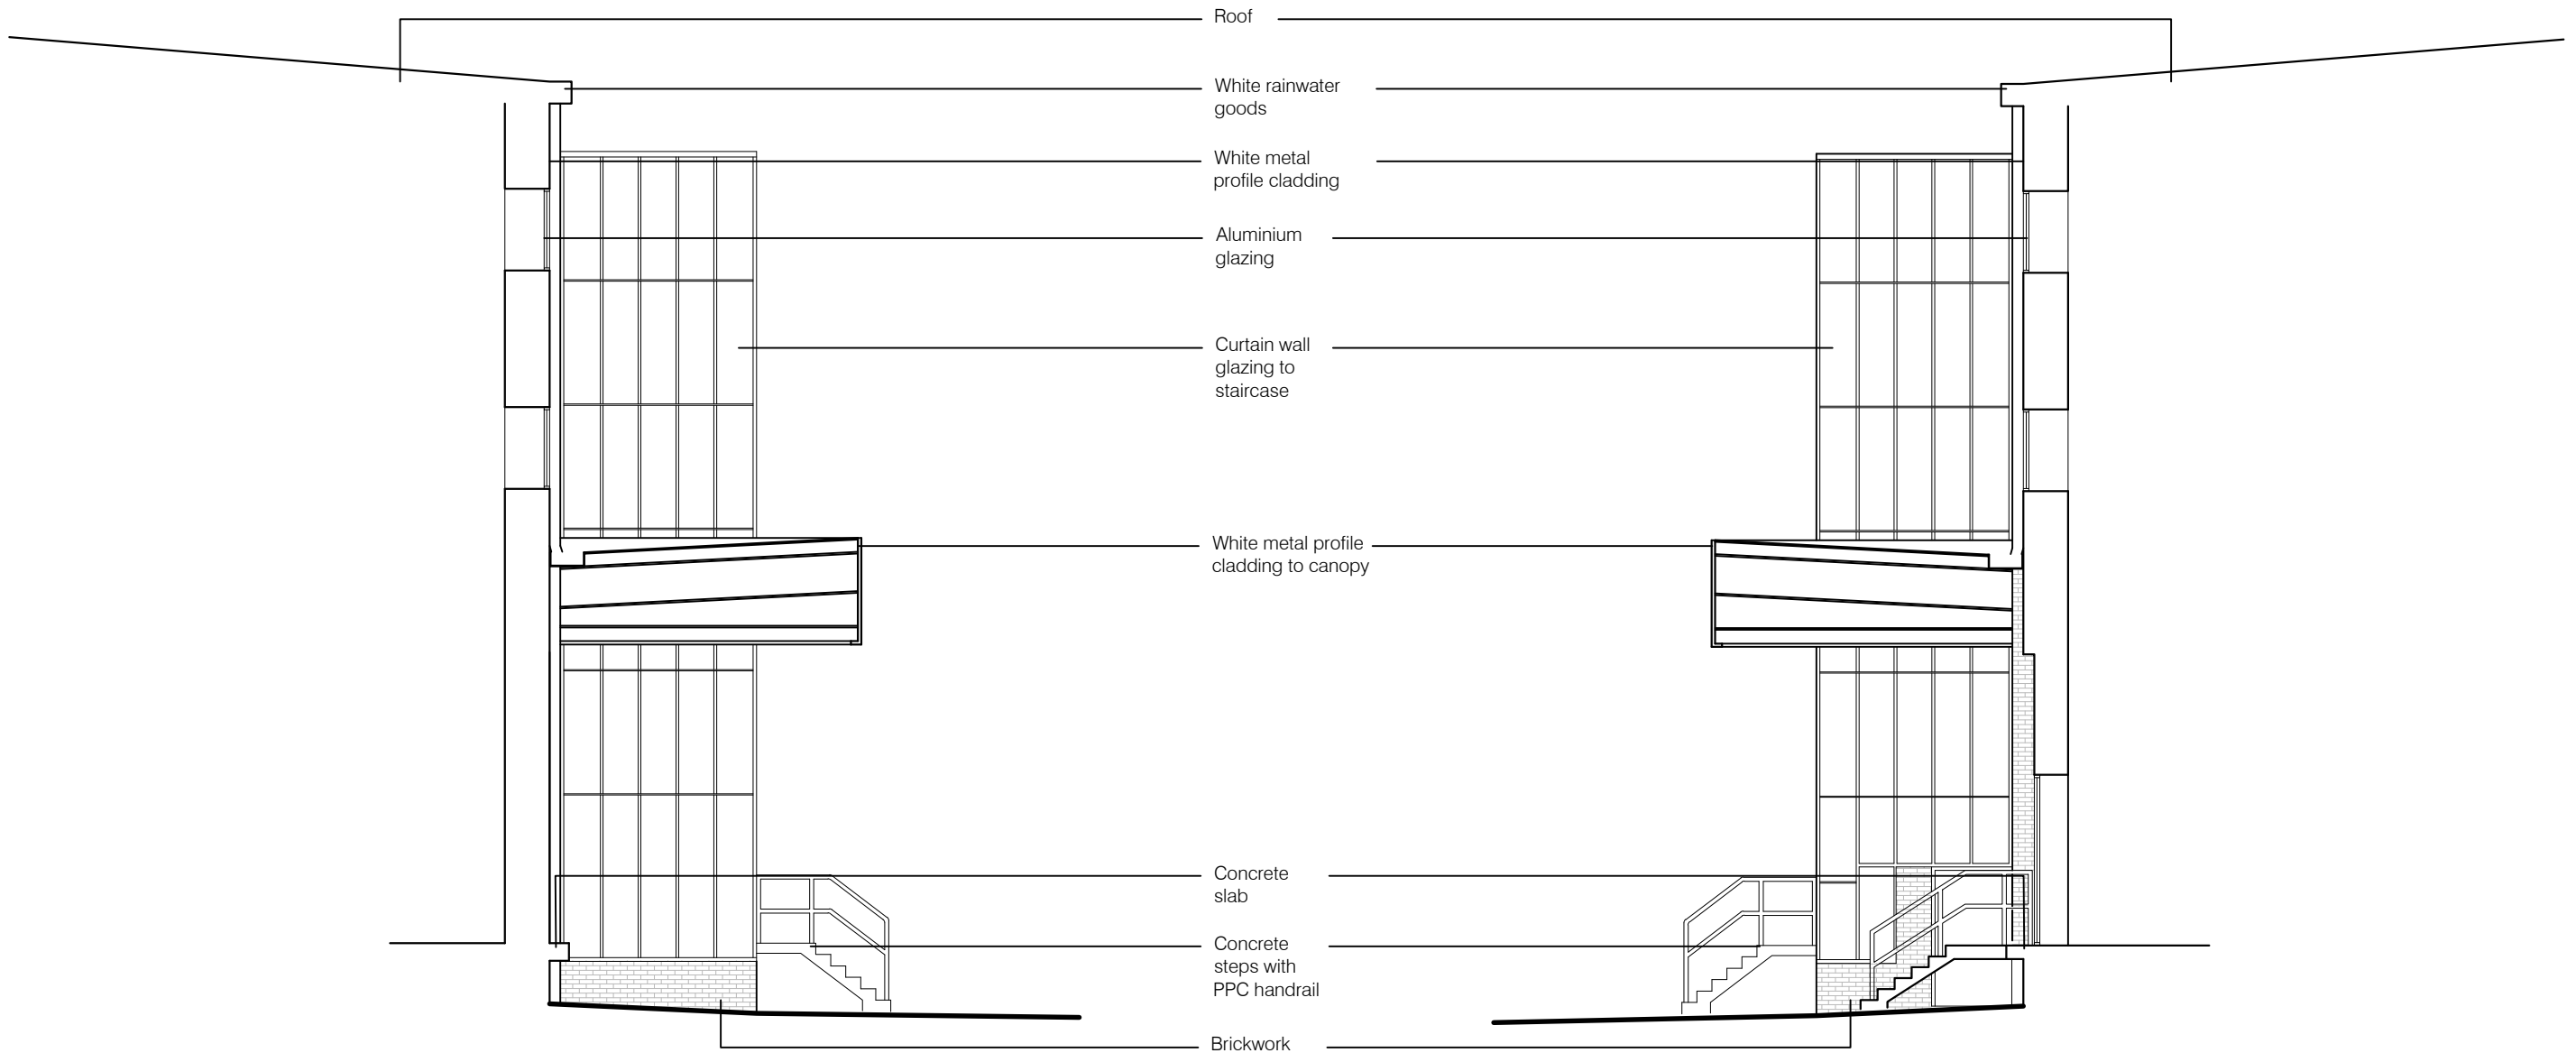

Existing Side Elevation
Scale 1:100 at A3

Existing Side Elevation
Scale 1:100 at A3

REV	DESCRIPTION
A	Planning issue. Notes added.

DATE
27.11.2019 HM

Client: Storm
Project: Building 558, Shoreham Road West, TW6 3RT
Title: Existing Elevations
Project No: S19-042
Drawn by: SK
Scale: 1:100 @ A3

Drg No: PL003
scale (m)
1:100
0 0.5 1 1.5 2 2.5 3
Rev: A

CMIS
CMI STUDIO ARCHITECTS
UNIT 231 METAL BOX FACTORY, 30 GREAT
GUILDFORD STREET, LONDON, SE1 0HS
T: (020) 3567 0811 F: (01908) 227 319 W: cmistudio.co.uk
STUDIO | ARCHITECTURE | INTERIOR DESIGN
PRINCIPAL DESIGNERS | PROJECT MANAGEMENT

STATUS: PLANNING