



© This drawing is the property of CMI Studio Architects and must not be copied or reproduced in full or in part without express written permission. DO NOT SCALE. Use figured dimensions only. All dimensions to be verified on site prior to commencing construction.

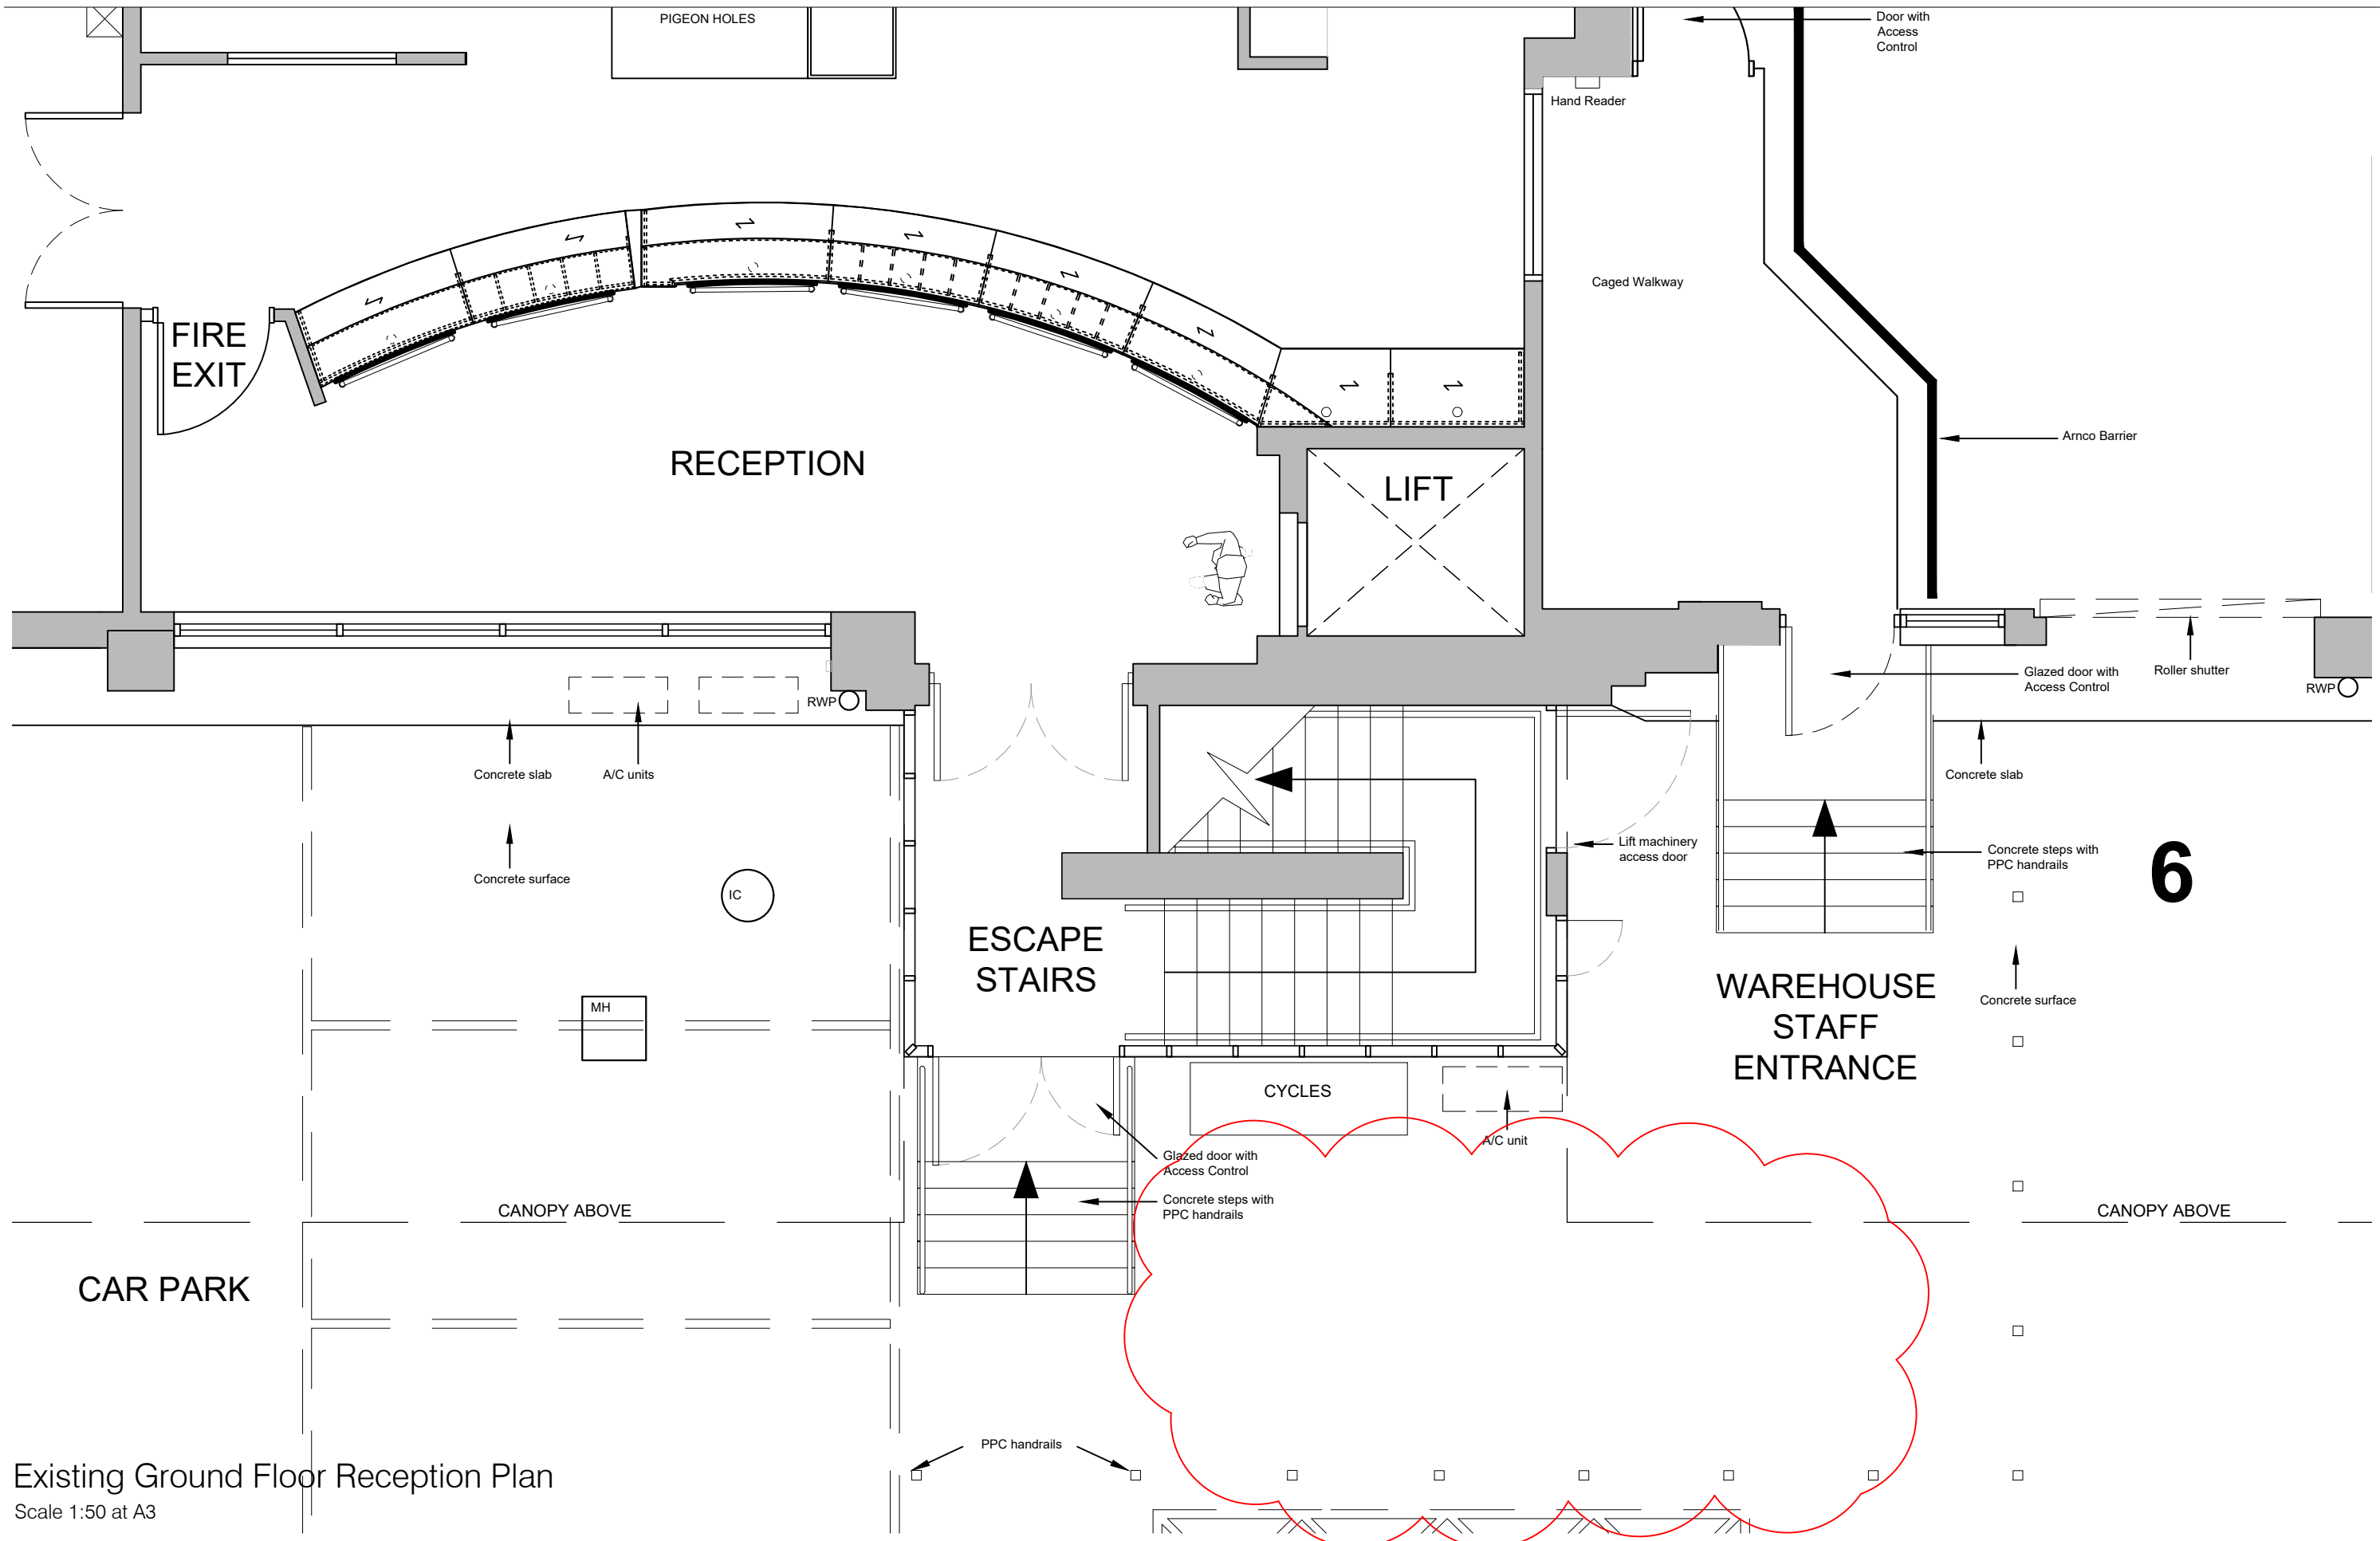

Existing Ground Floor Reception Plan
Scale 1:50 at A3

REV	DESCRIPTION	DATE
A	Planning issue. Notes added.	27.11.2019 HM
B	Planning issue. Existing layout updated.	15.01.2020 HM

Client: Storm
Project: Building 558, Shoreham Road West, TW6 3RT
Title: Existing Ground Floor Reception Plan
Project No: S19-042
Drawn by: SK
Scale: 1:50 @ A3
Drg No: PL004
Rev: B

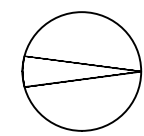

STATUS: PLANNING

CMIS
CMI STUDIO ARCHITECTS
UNIT 231 METAL BOX FACTORY, 30 GREAT GUILDFORD STREET, LONDON, SE1 0HS
T: (020) 3567 0811 F: (01908) 227 319 W: cmistudio.co.uk
STUDIO | ARCHITECTURE | INTERIOR DESIGN
PRINCIPAL DESIGNERS | PROJECT MANAGEMENT

PLEASE NOTE: The structural, civil engineering and other non-architectural information shown on this drawing is purely for co-ordination purposes only and in no way does it take on any responsibility or liability for CMI Studio Architects. For all detailed information relating to these items see the latest relevant consultants drawings, specification and full design information.