


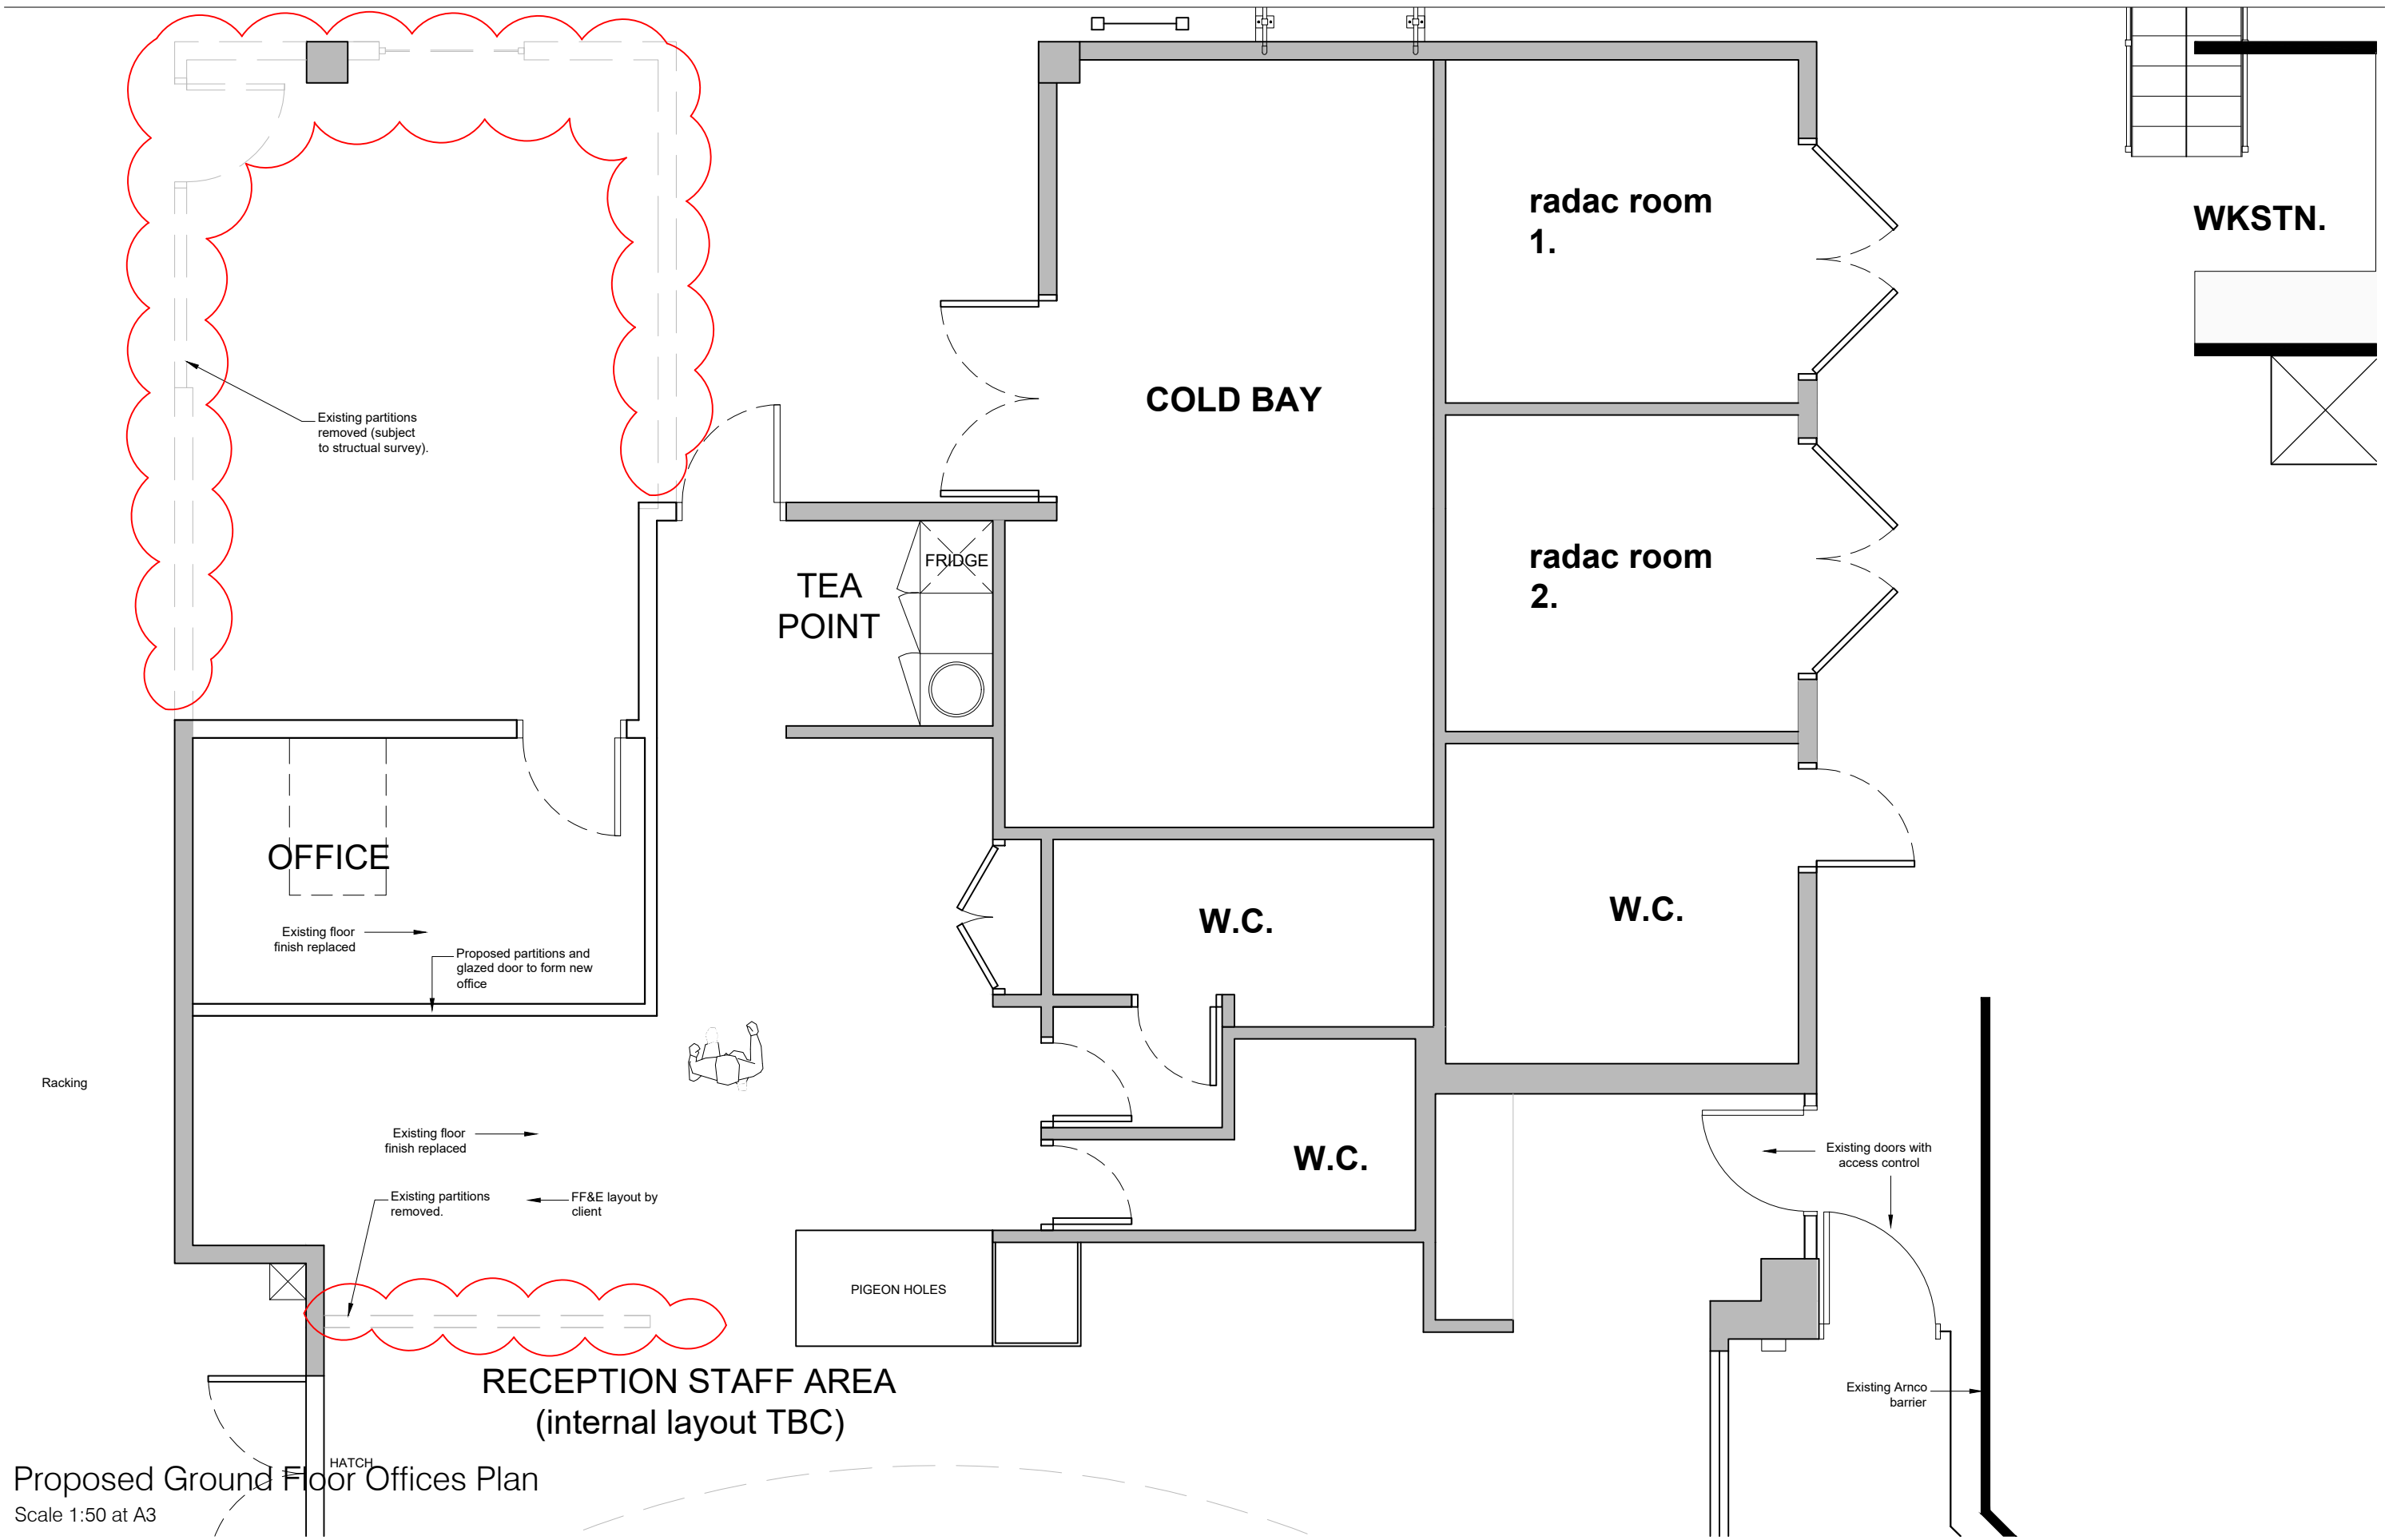

REV	DESCRIPTION
A	Planning issue. Internal layout amended.

DATE
15.01.2020 HM

Client: Storm
Project: Building 558, Shoreham Road West, TW6 3RT
Title: Proposed Ground Floor Offices Plan
Project No: S19-042
Drawn by: HM
Scale: 1:50 @ A3

Drg No: PL015
scale (m)
1:50
0 0.25 0.5 0.75 1.0 1.25 1.5

Rev: A

CMIS
CMI STUDIO ARCHITECTS
UNIT 231 METAL BOX FACTORY, 30 GREAT GUILDFORD STREET, LONDON, SE1 0HS
T: (020) 3567 0811 F: (01908) 227 319 W: cmistudio.co.uk
STUDIO | ARCHITECTURE | INTERIOR DESIGN
PRINCIPAL DESIGNERS | PROJECT MANAGEMENT

STATUS: PLANNING