


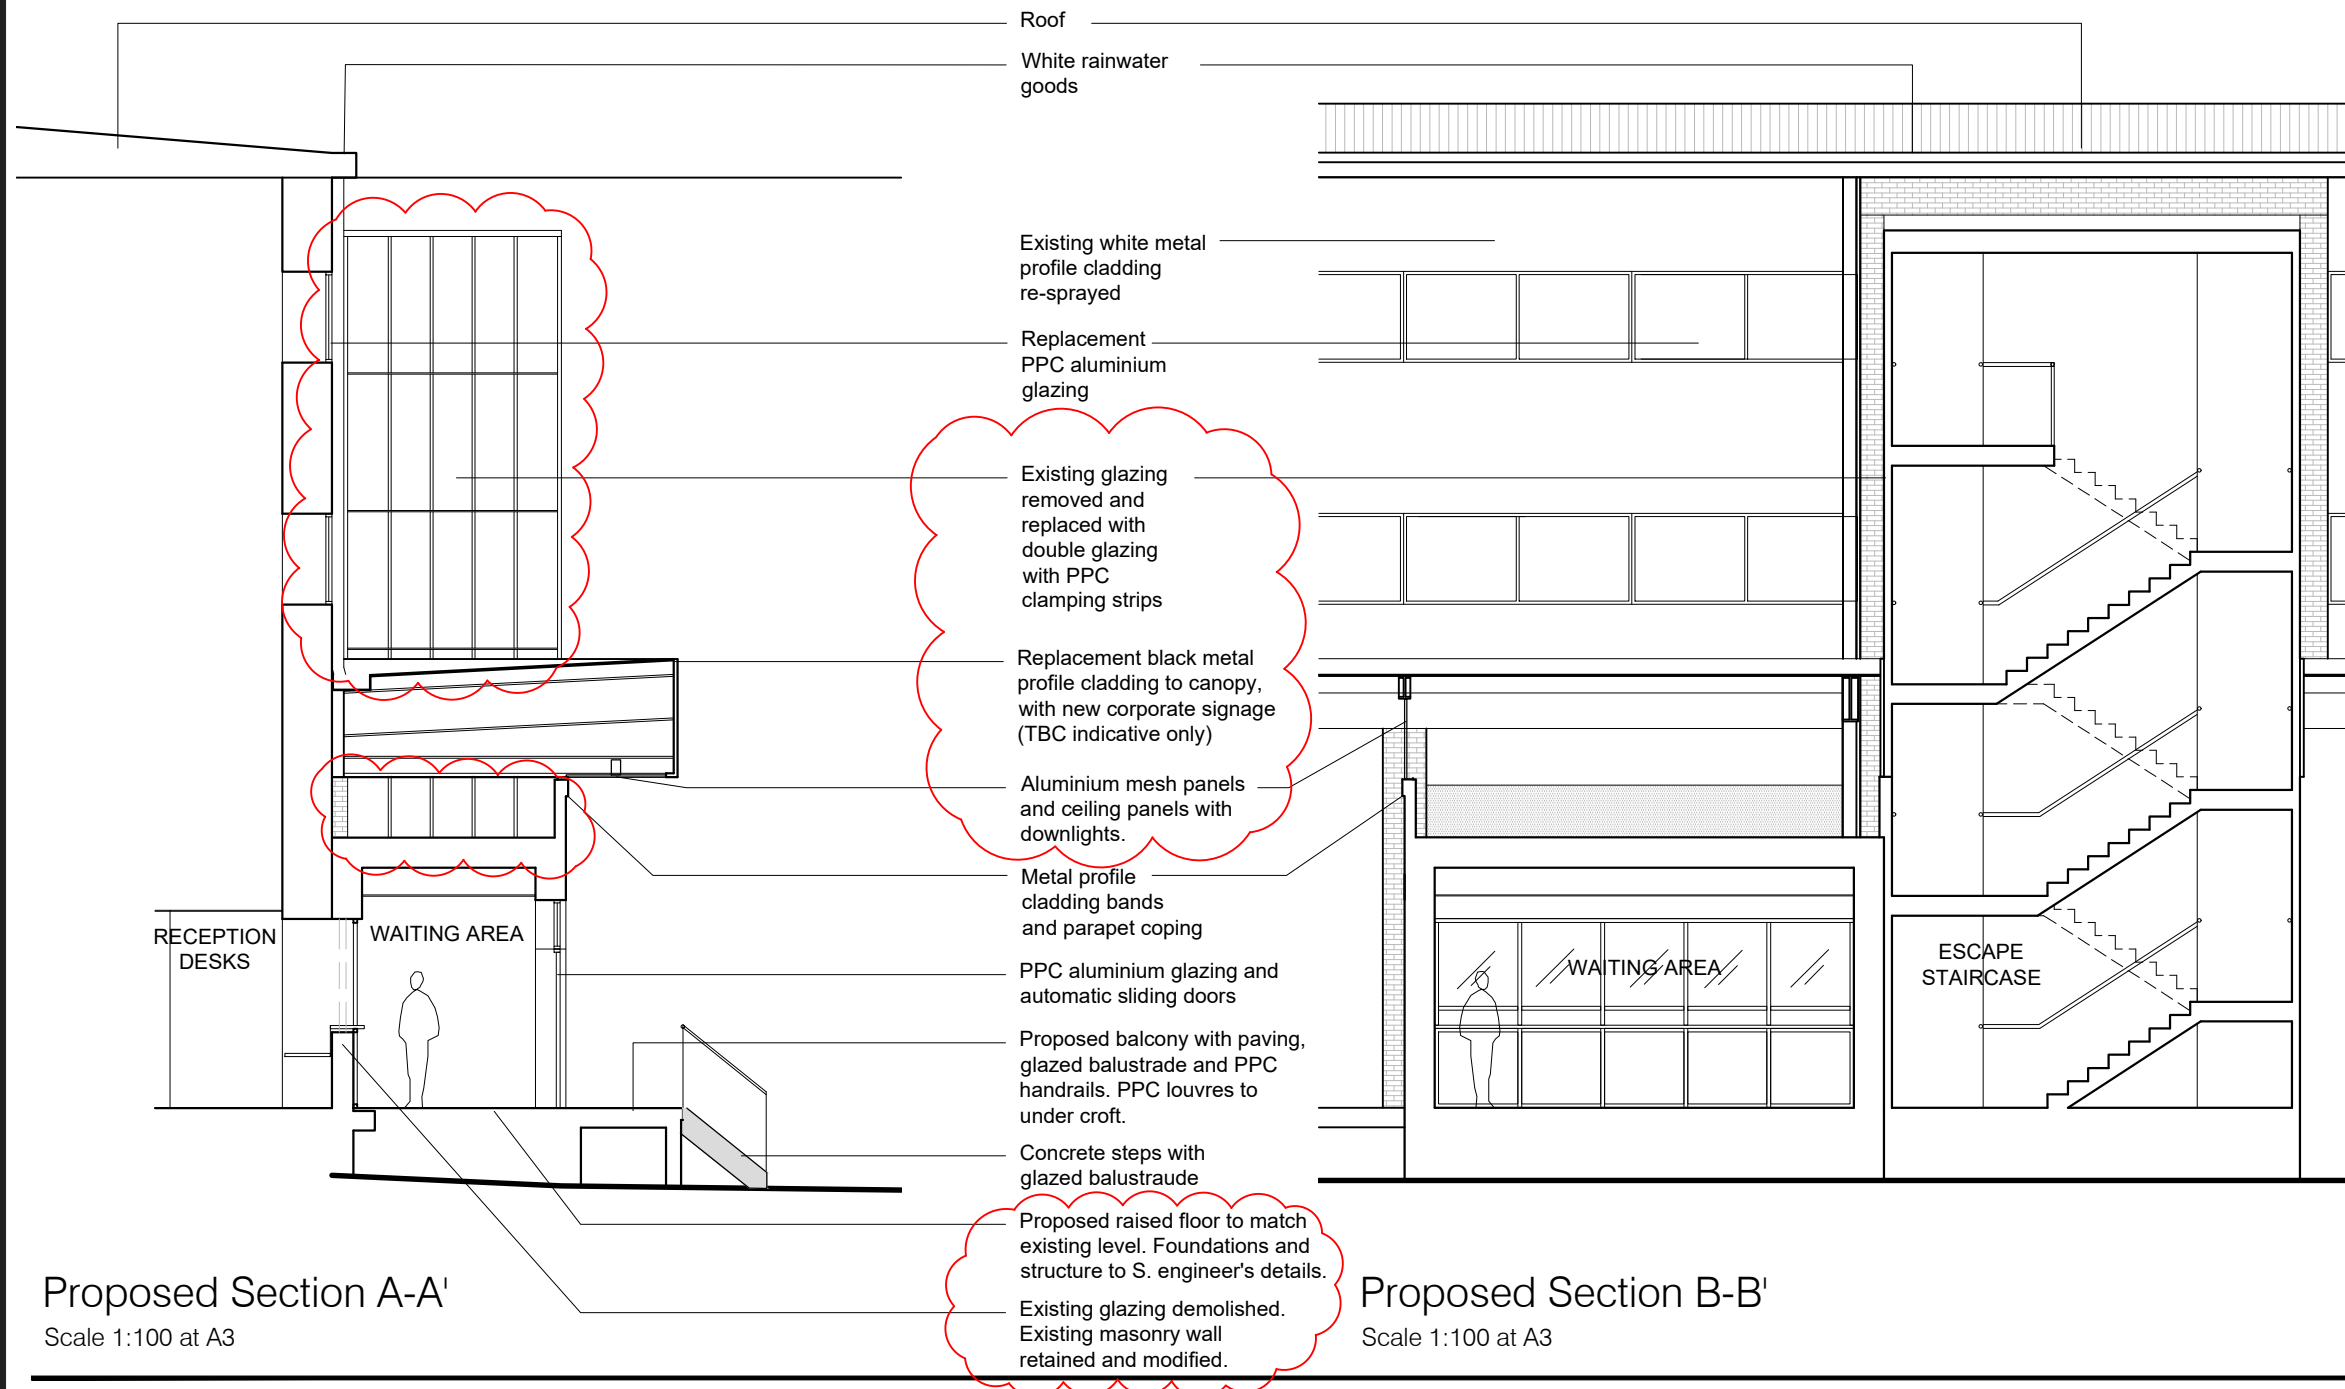

REV	DESCRIPTION	DATE	HM
A	Dimensions added for pricing.	18.12.2019	HM
B	Planning issue. Stair cladding and door omitted, replacement glazing added.	15.01.2020	HM

Client: Storm
Project: Building 558, Shoreham Road West, TW6 3RT
Title: Proposed Sections
Project No: S19-042
Drawn by: HM
Scale: 1:100 @ A3

Drg No: PL016 Rev: B
scale (m)
1:100
0 0.5 1 1.5 2 2.5 3

STATUS: PLANNING