



Site Location Plan

Scale 1:2500 at A3

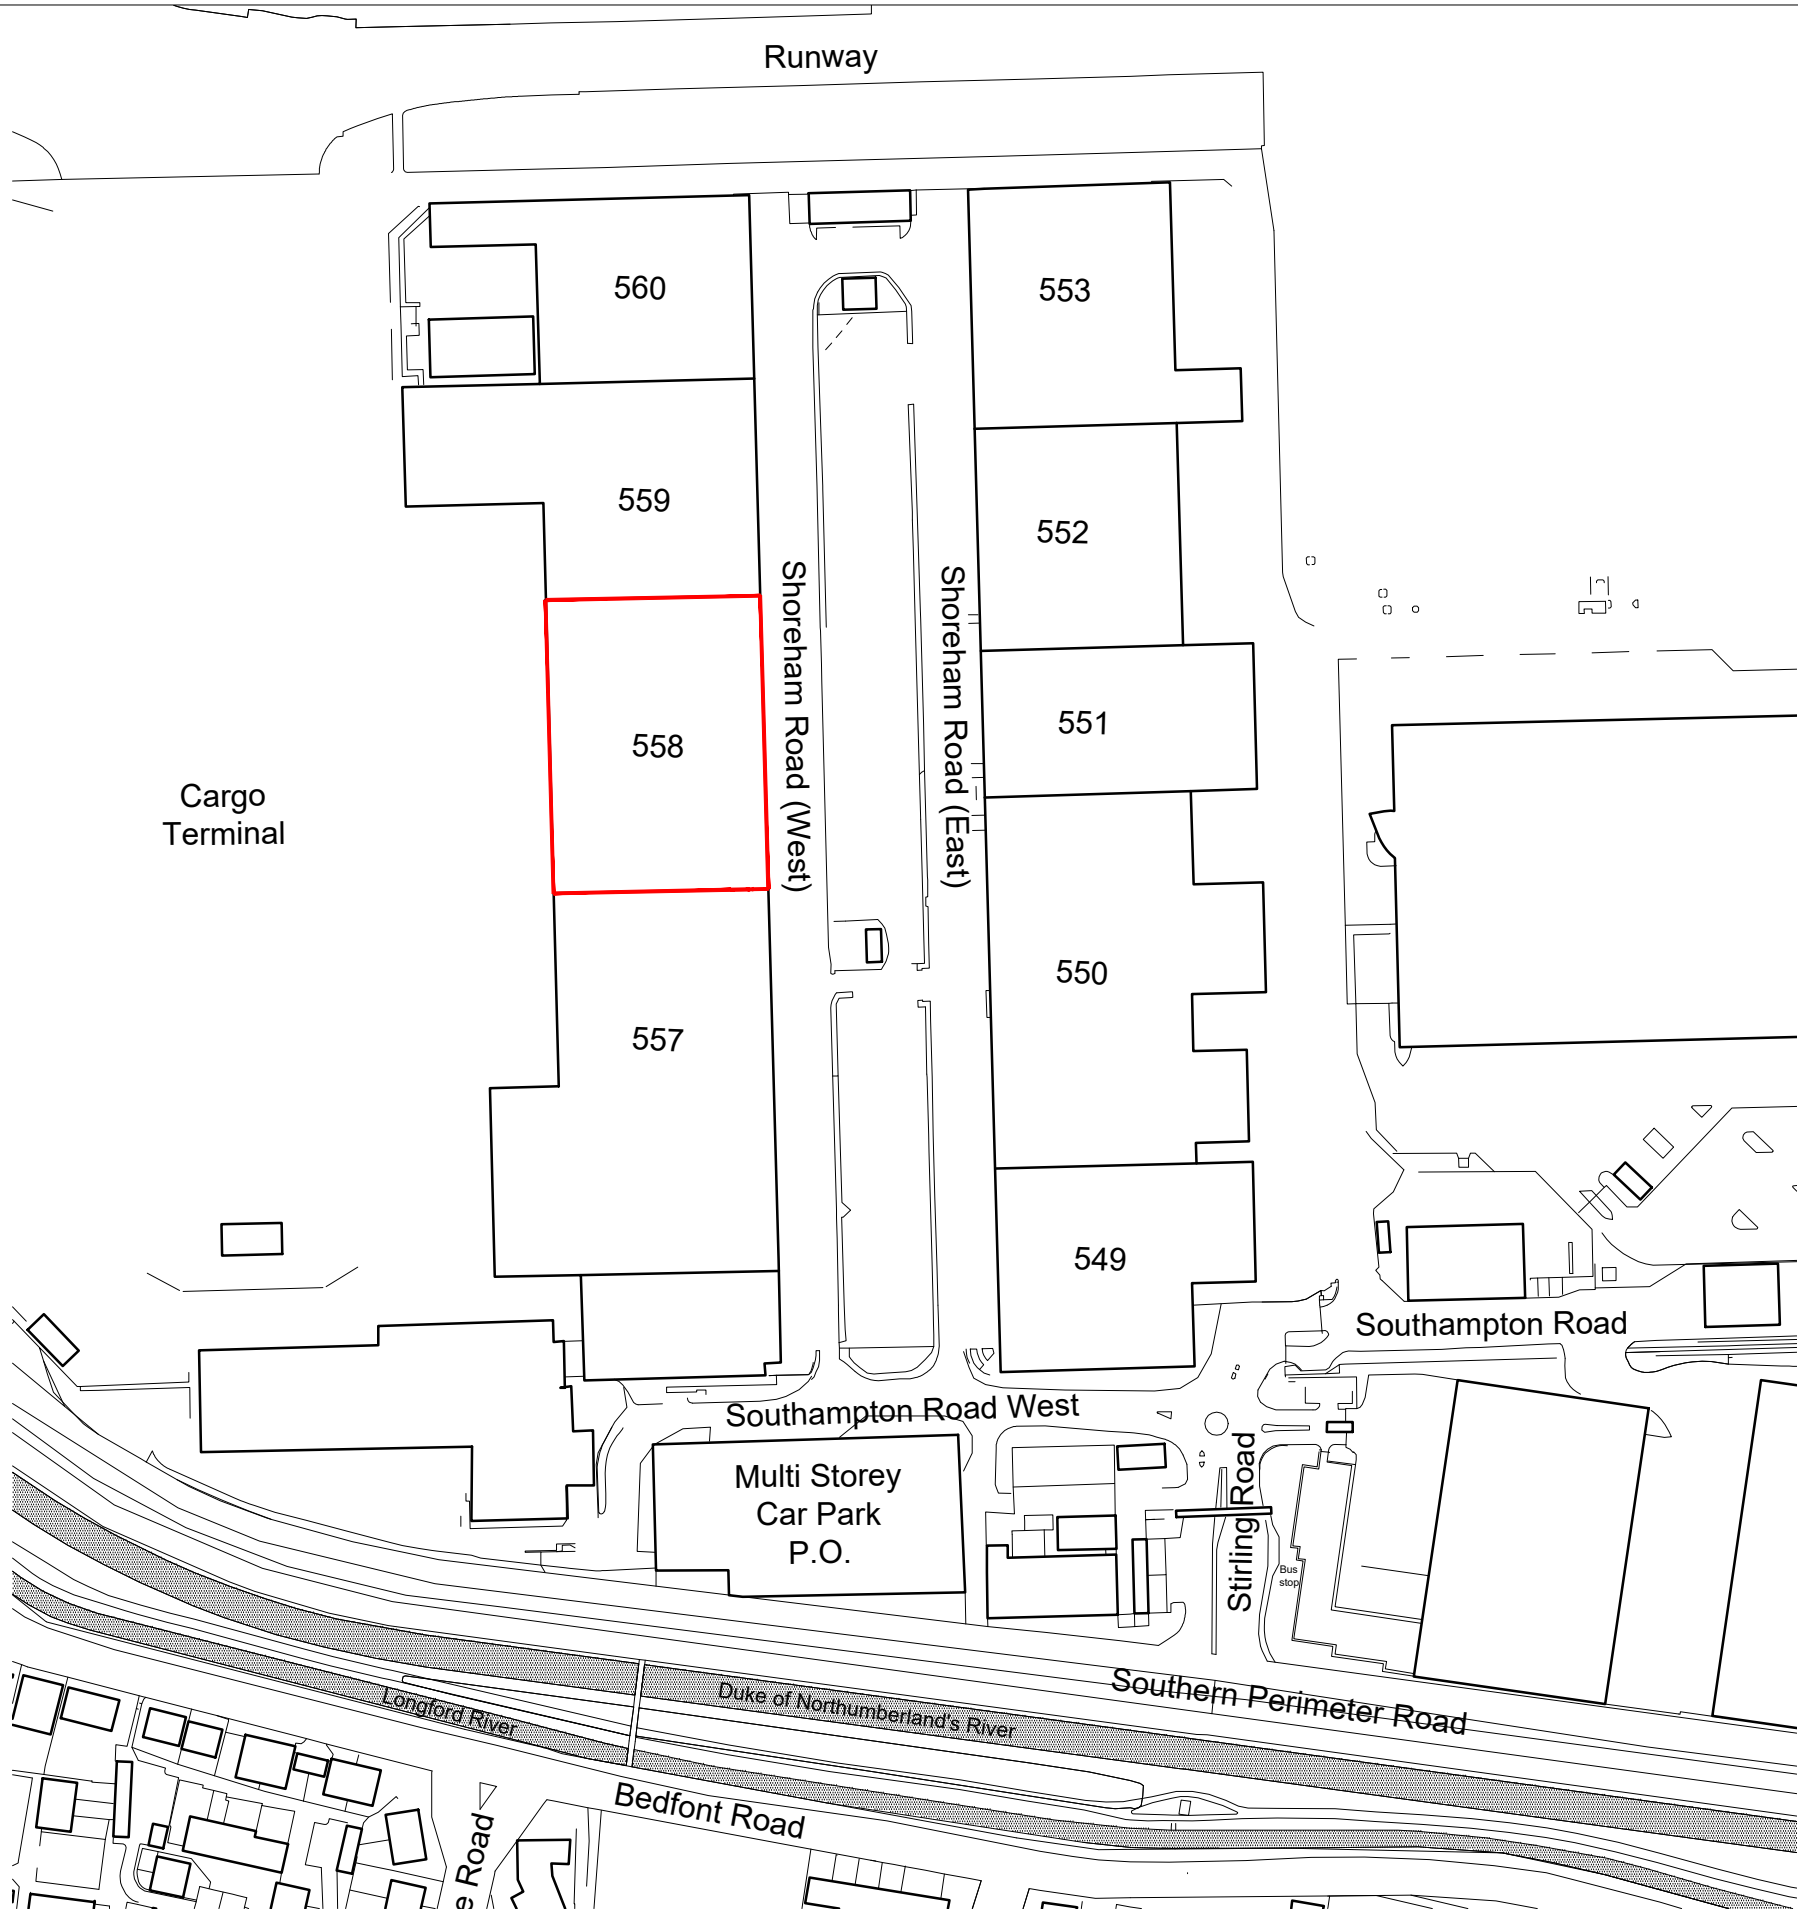

REV	DESCRIPTION
A	Planning issue. Notes added.
B	Planning issue. Boundary amended.

DATE	HM
27.11.2019	HM
15.01.2020	HM

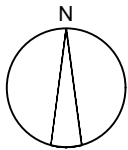

Client:	Storm
Project:	Building 558, Shoreham Road West, TW6 3RT
Title:	Site Location Plan
Project No:	S19-042
Drawn by:	SK
Scale:	1:2500 @ A3
Drg No:	SLP001
scale (m)	1:2500
0	20 40 60 80

Rev: B

CMIS
CMI STUDIO ARCHITECTS
UNIT 231 METAL BOX FACTORY, 30 GREAT
GUILDFORD STREET, LONDON, SE1 0HS
T: (020) 3567 0811 F: (01908) 227 319 W: cmistudio.co.uk
STUDIO | ARCHITECTURE | INTERIOR DESIGN
PRINCIPAL DESIGNERS | PROJECT MANAGEMENT

STATUS: PLANNING