

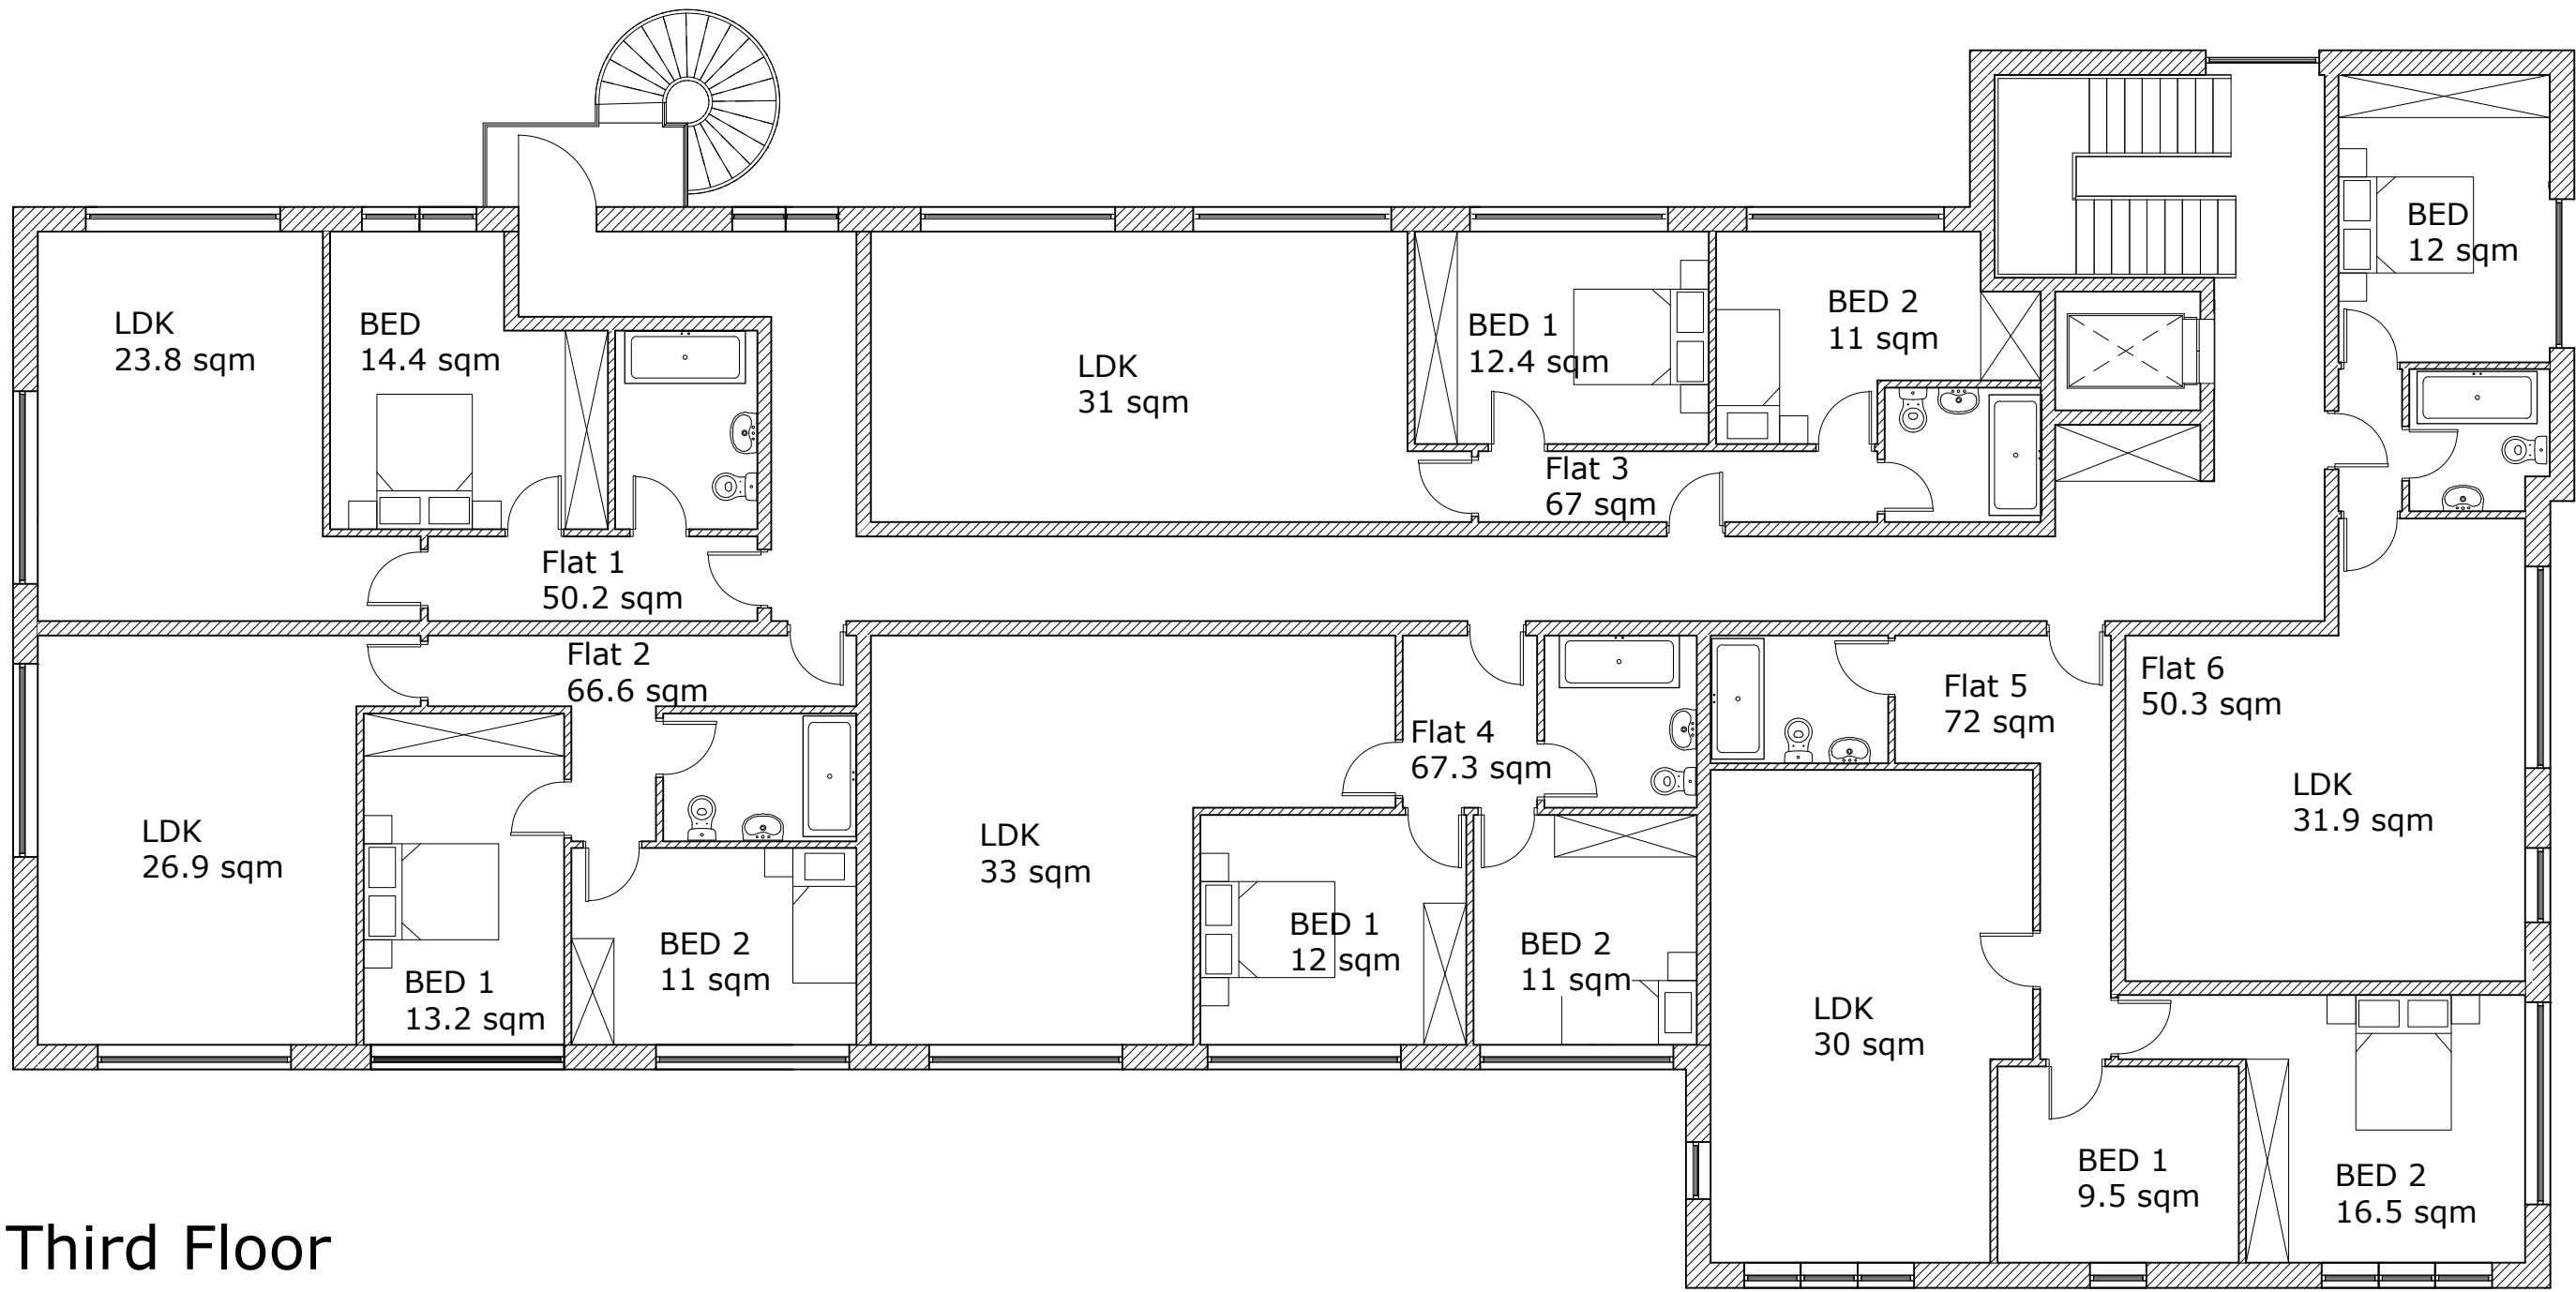


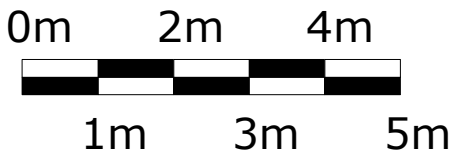

Accommodation Schedule:

- Flat 1 - 1-bed flat (2 person occupancy) at 50.2 sqm
- Flat 2 - 2-bed flat (3 person occupancy) at 66.6 sqm
- Flat 3 - 2-bed flat (3 person occupancy) at 67 sqm
- Flat 4 - 2-bed flat (3 person occupancy) at 67.3 sqm
- Flat 5 - 2-bed flat (3 person occupancy) at 72 sqm
- Flat 6 - 1-bed flat (2 person occupancy) at 50.3 sqm
- Flat 7 - 2-bed flat (4 person occupancy) at 86.8 sqm
- Flat 8 - 2-bed flat (4 person occupancy) at 85.6 sqm
- Flat 9 - 2-bed flat (4 person occupancy) at 82.5 sqm

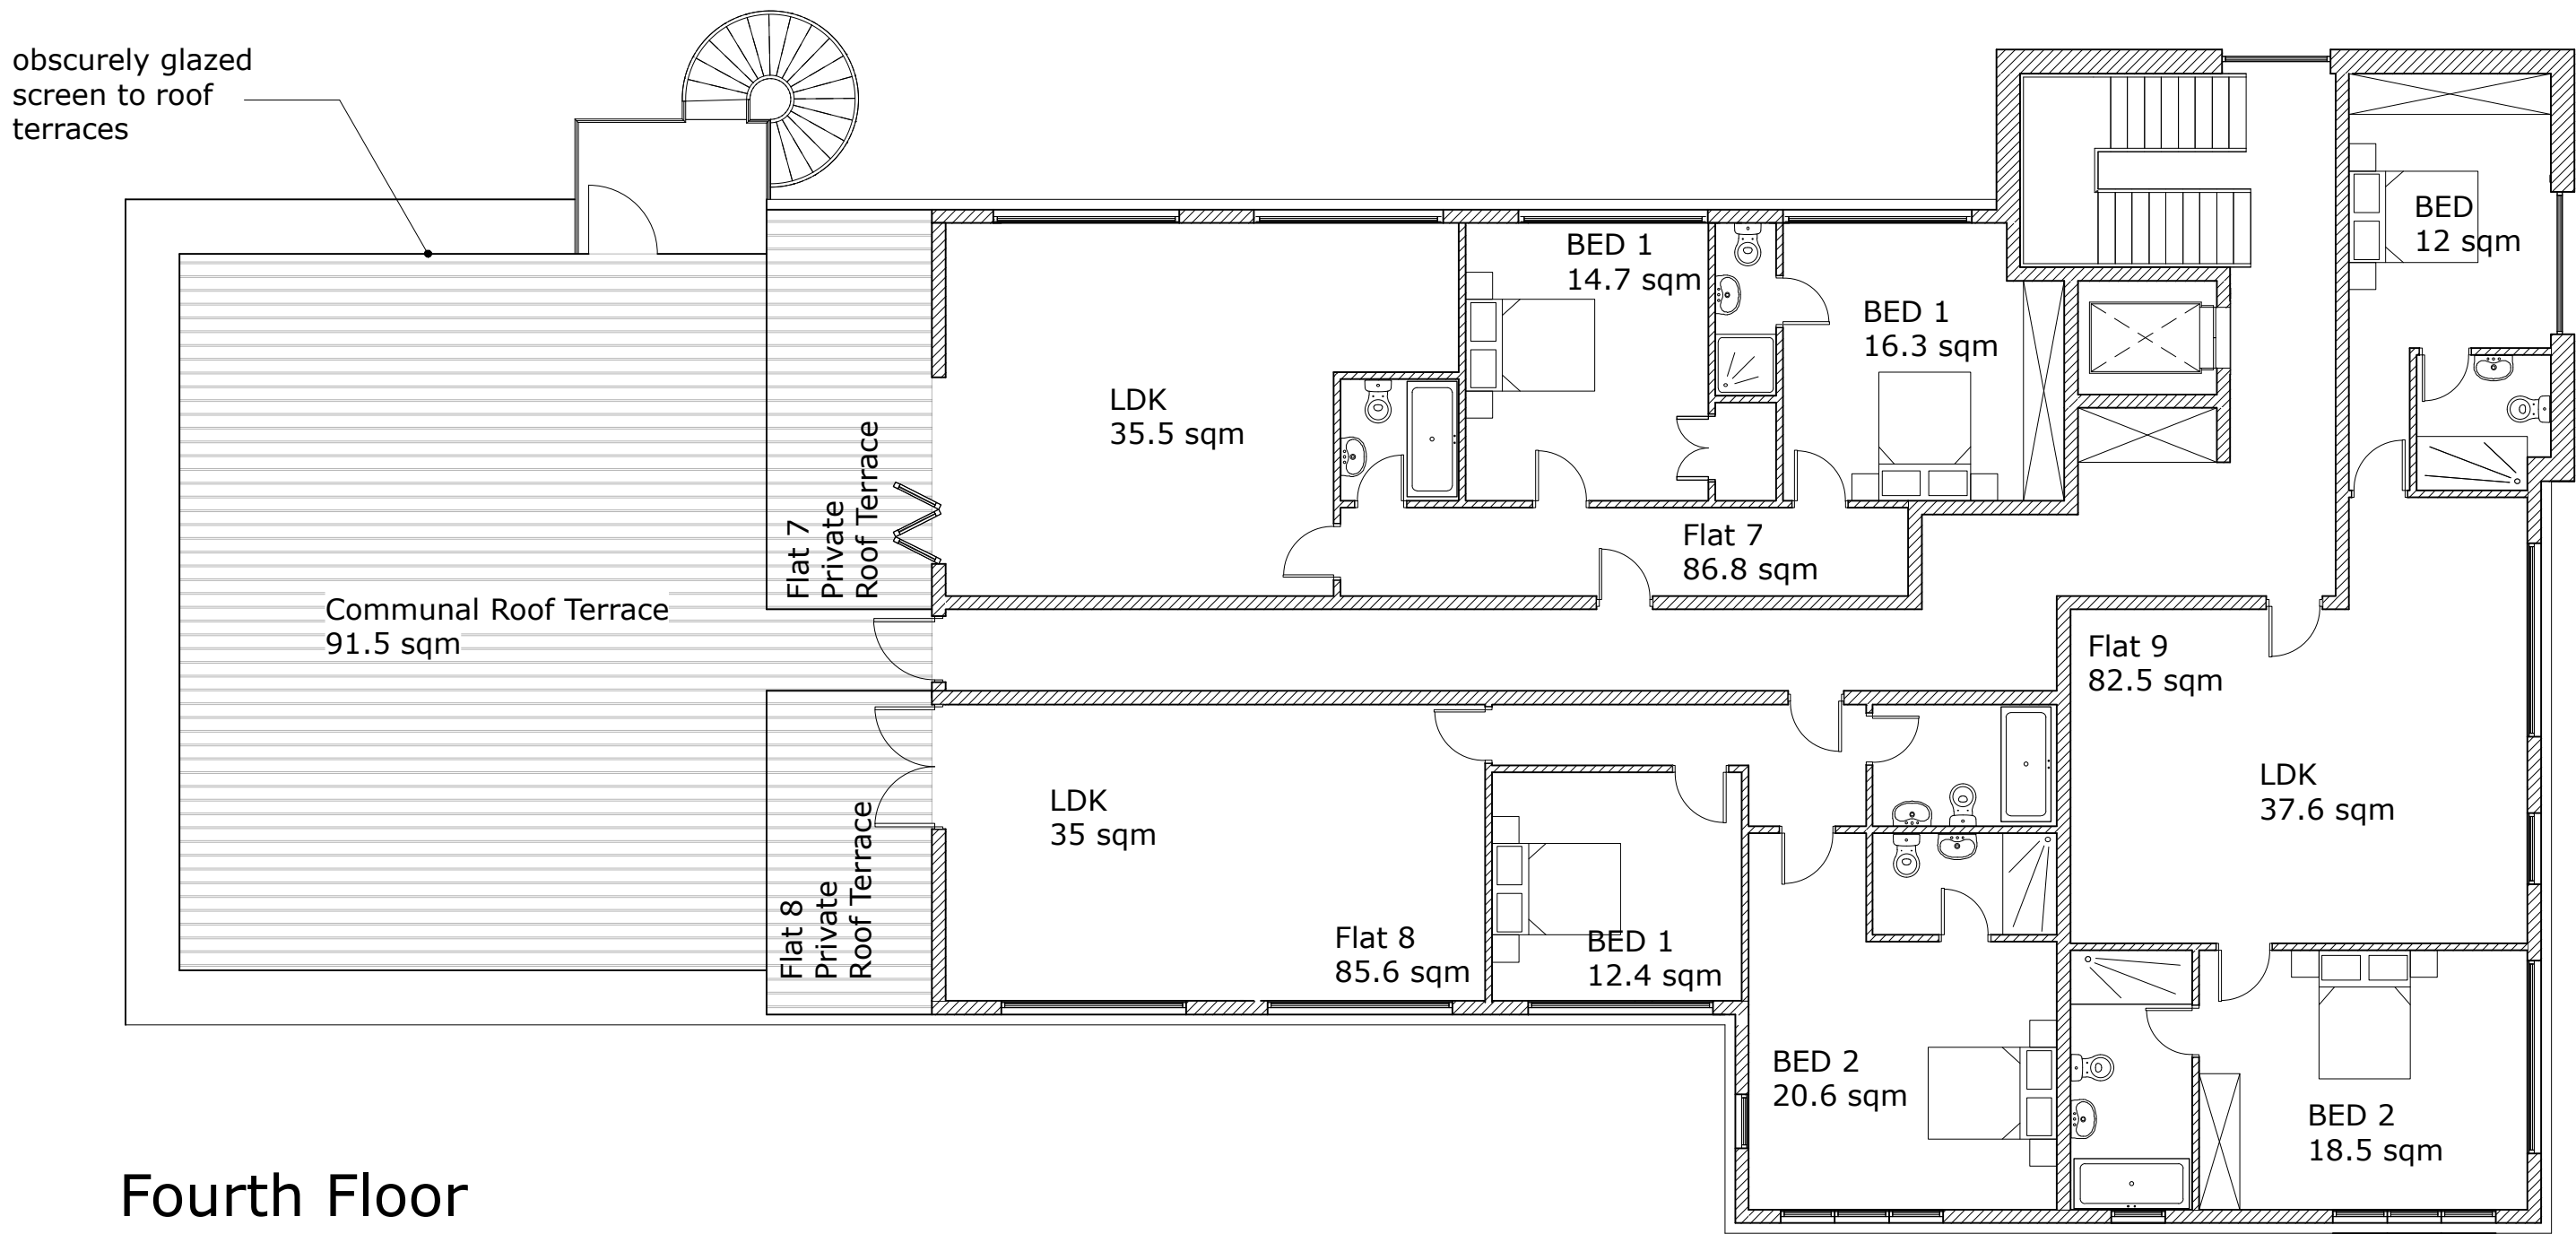

job
Princess House, Nobel Drive,
Hayes, Harlington, UB3 5EY
drawing

PROPOSED FLOORPLANS:
THIRD AND FOURTH

scale
1:100 @ A1
1:200 @ A3
no
491.100.MA.10
date
31.10.18
rev
/