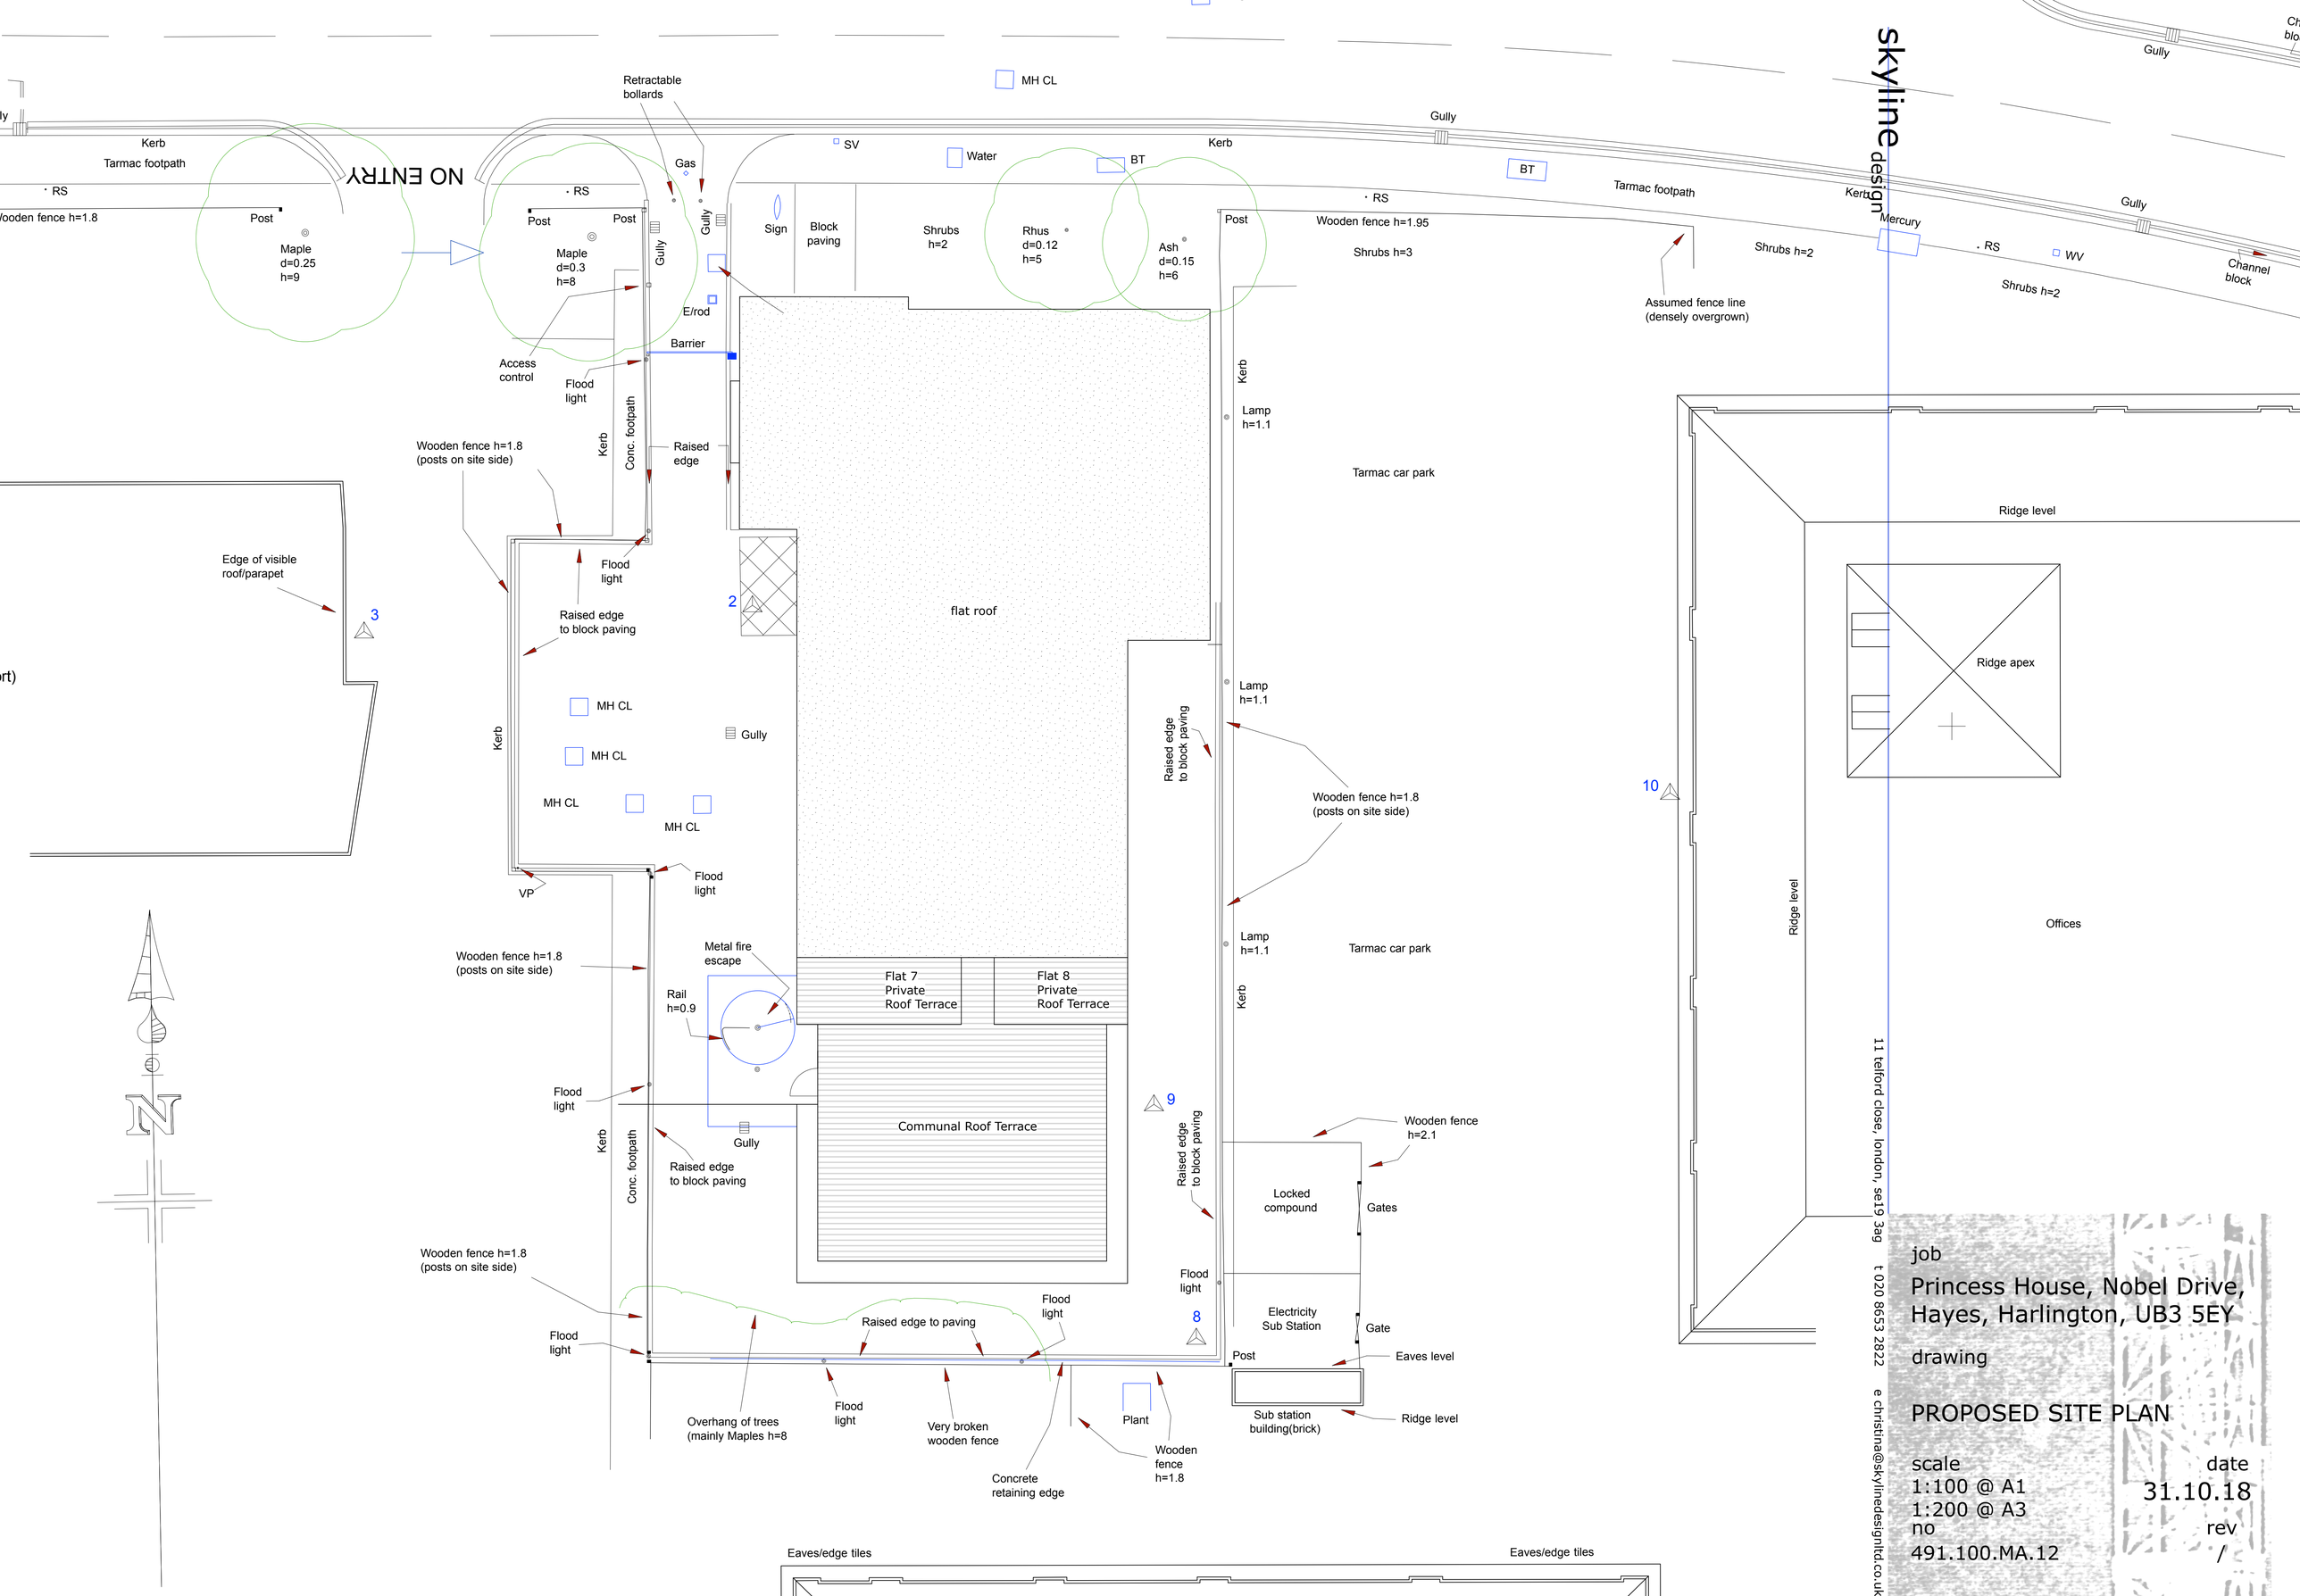

skyline design

11 telford close, london, se19 3ag t 020 8653 2822 e christina@skylinedesignltd.co.uk

job

Princess House, Nobel Drive, Hayes, Harlington, UB3 5EY

drawing

PROPOSED SITE PLAN

scale
1:100 @ A1
1:200 @ A3

date
31.10.18

no
491.100.MA.12

rev
/