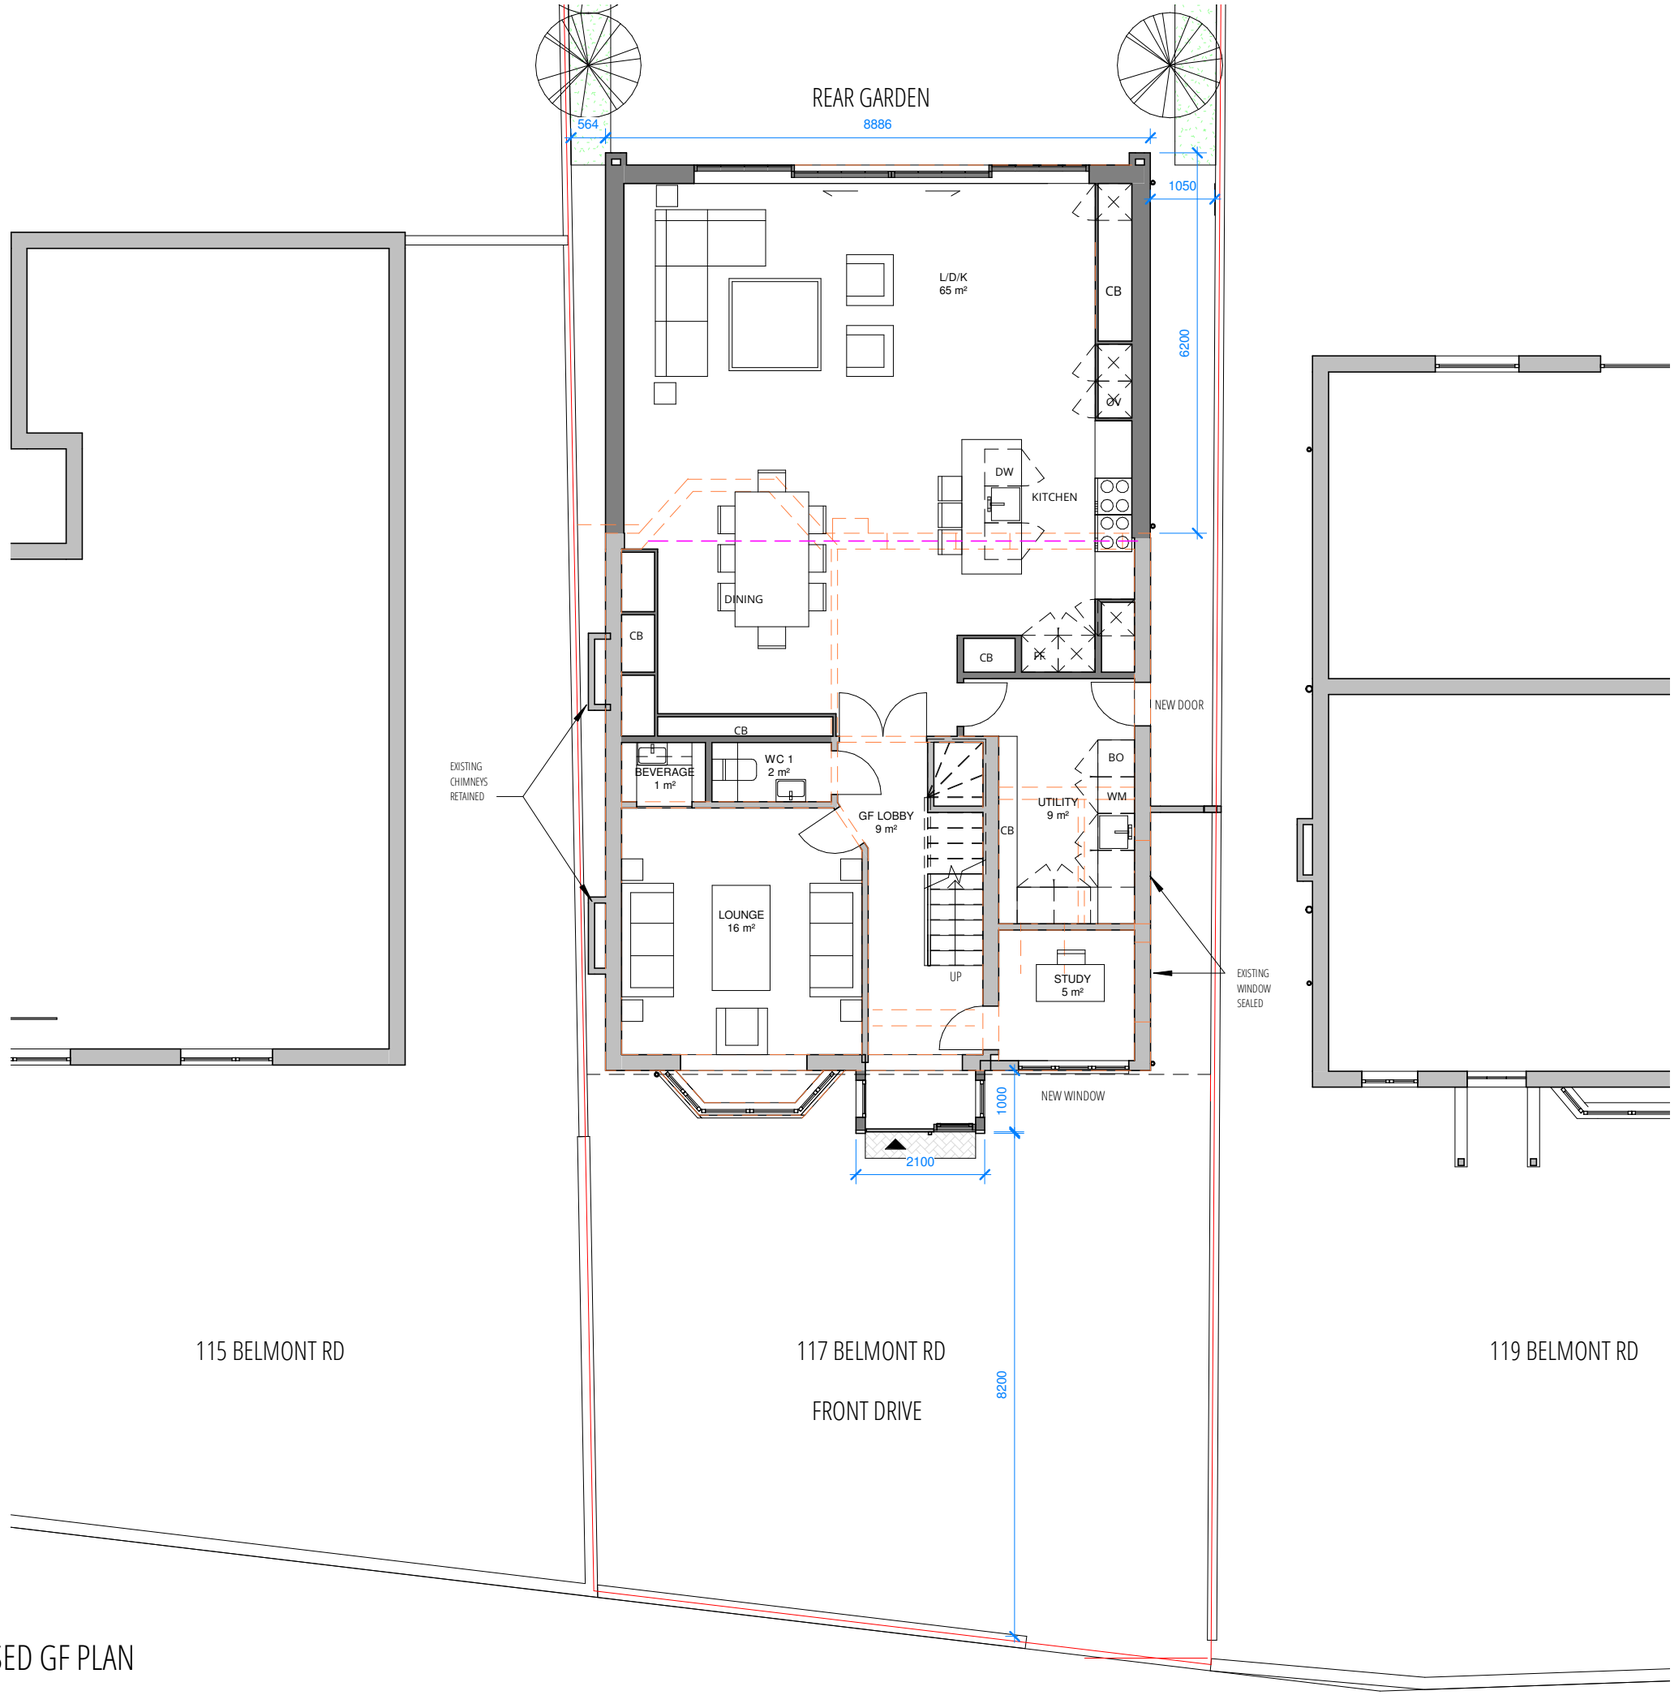

01 PROPOSED GF PLAN
1:100 @ A3

KEY	
	EXISTING STRUCTURE
	PROPOSED STRUCTURE
	SITE BOUNDARY
	STEEL BEAM TO SE DESIGN
WM	WASHING MACHINE
FF	FRIDGE / FREZZER
BO	BOILER
DW	DISH WASHER
RL	ROOF LIGHT
NW	NEW WINDOW
WR	WINDOW REVEAL MOLDING
BW	BRICKWORK TO MATCH EXISTING
BH	BRICK SOLIDER COURSE
RN	RENDER
SD	SLIDING DOOR IN DARK GREY
OG	OPAQUE GLAZING
FS	BUILT IN SHELVING
RWP	RAINWATER PIPE
ED	EXTERNAL DOOR IN DARK GREY
▲	HOUSE ENTRANCE
	EXISTING STRUCTURE

PLANNING ISSUE

1:100@A3

0 1 5M

J79 STUDIO
T:+44 (0)7742 071 052
W: info@j79studio.co.uk

Unit 312
Wey House
15 Church Street
Weybridge
KT13 8NA

FOR
ALL DIMENSIONS TO BE CHECKED ON SITE
OBTAINED BUILDING CONTROL /PLANNING
APPROVAL BEFORE WORK COMMENCE

This drawing is the property of J79 Studio. Copyright is reserved & this drawing is issued on the condition that it is not copied, reproduced, retained or disclosed to any unauthorised person, either wholly or in part, without our consent. Do not scale from this drawing, check all dimensions on site. Any errors please notify architect in the first instance.

Rev	Date	Note
P1	16-07-21	Planning issue

PROJECT
117 Belmont Rd, Uxbridge UB8 1QZ

DRAWING TITLE
PROPOSED GF PLAN

PROPOSED DEVELOPMENT / STATUS
Rear Extension / Front porch
+ front bay window

DRAWN BY JW
CHECKED BY KM

PROJECT NO.	DATE	SCALE
1900	JULY 2021	1:100 @ A3

DRAWING NO.	REVISION
A100	P1