


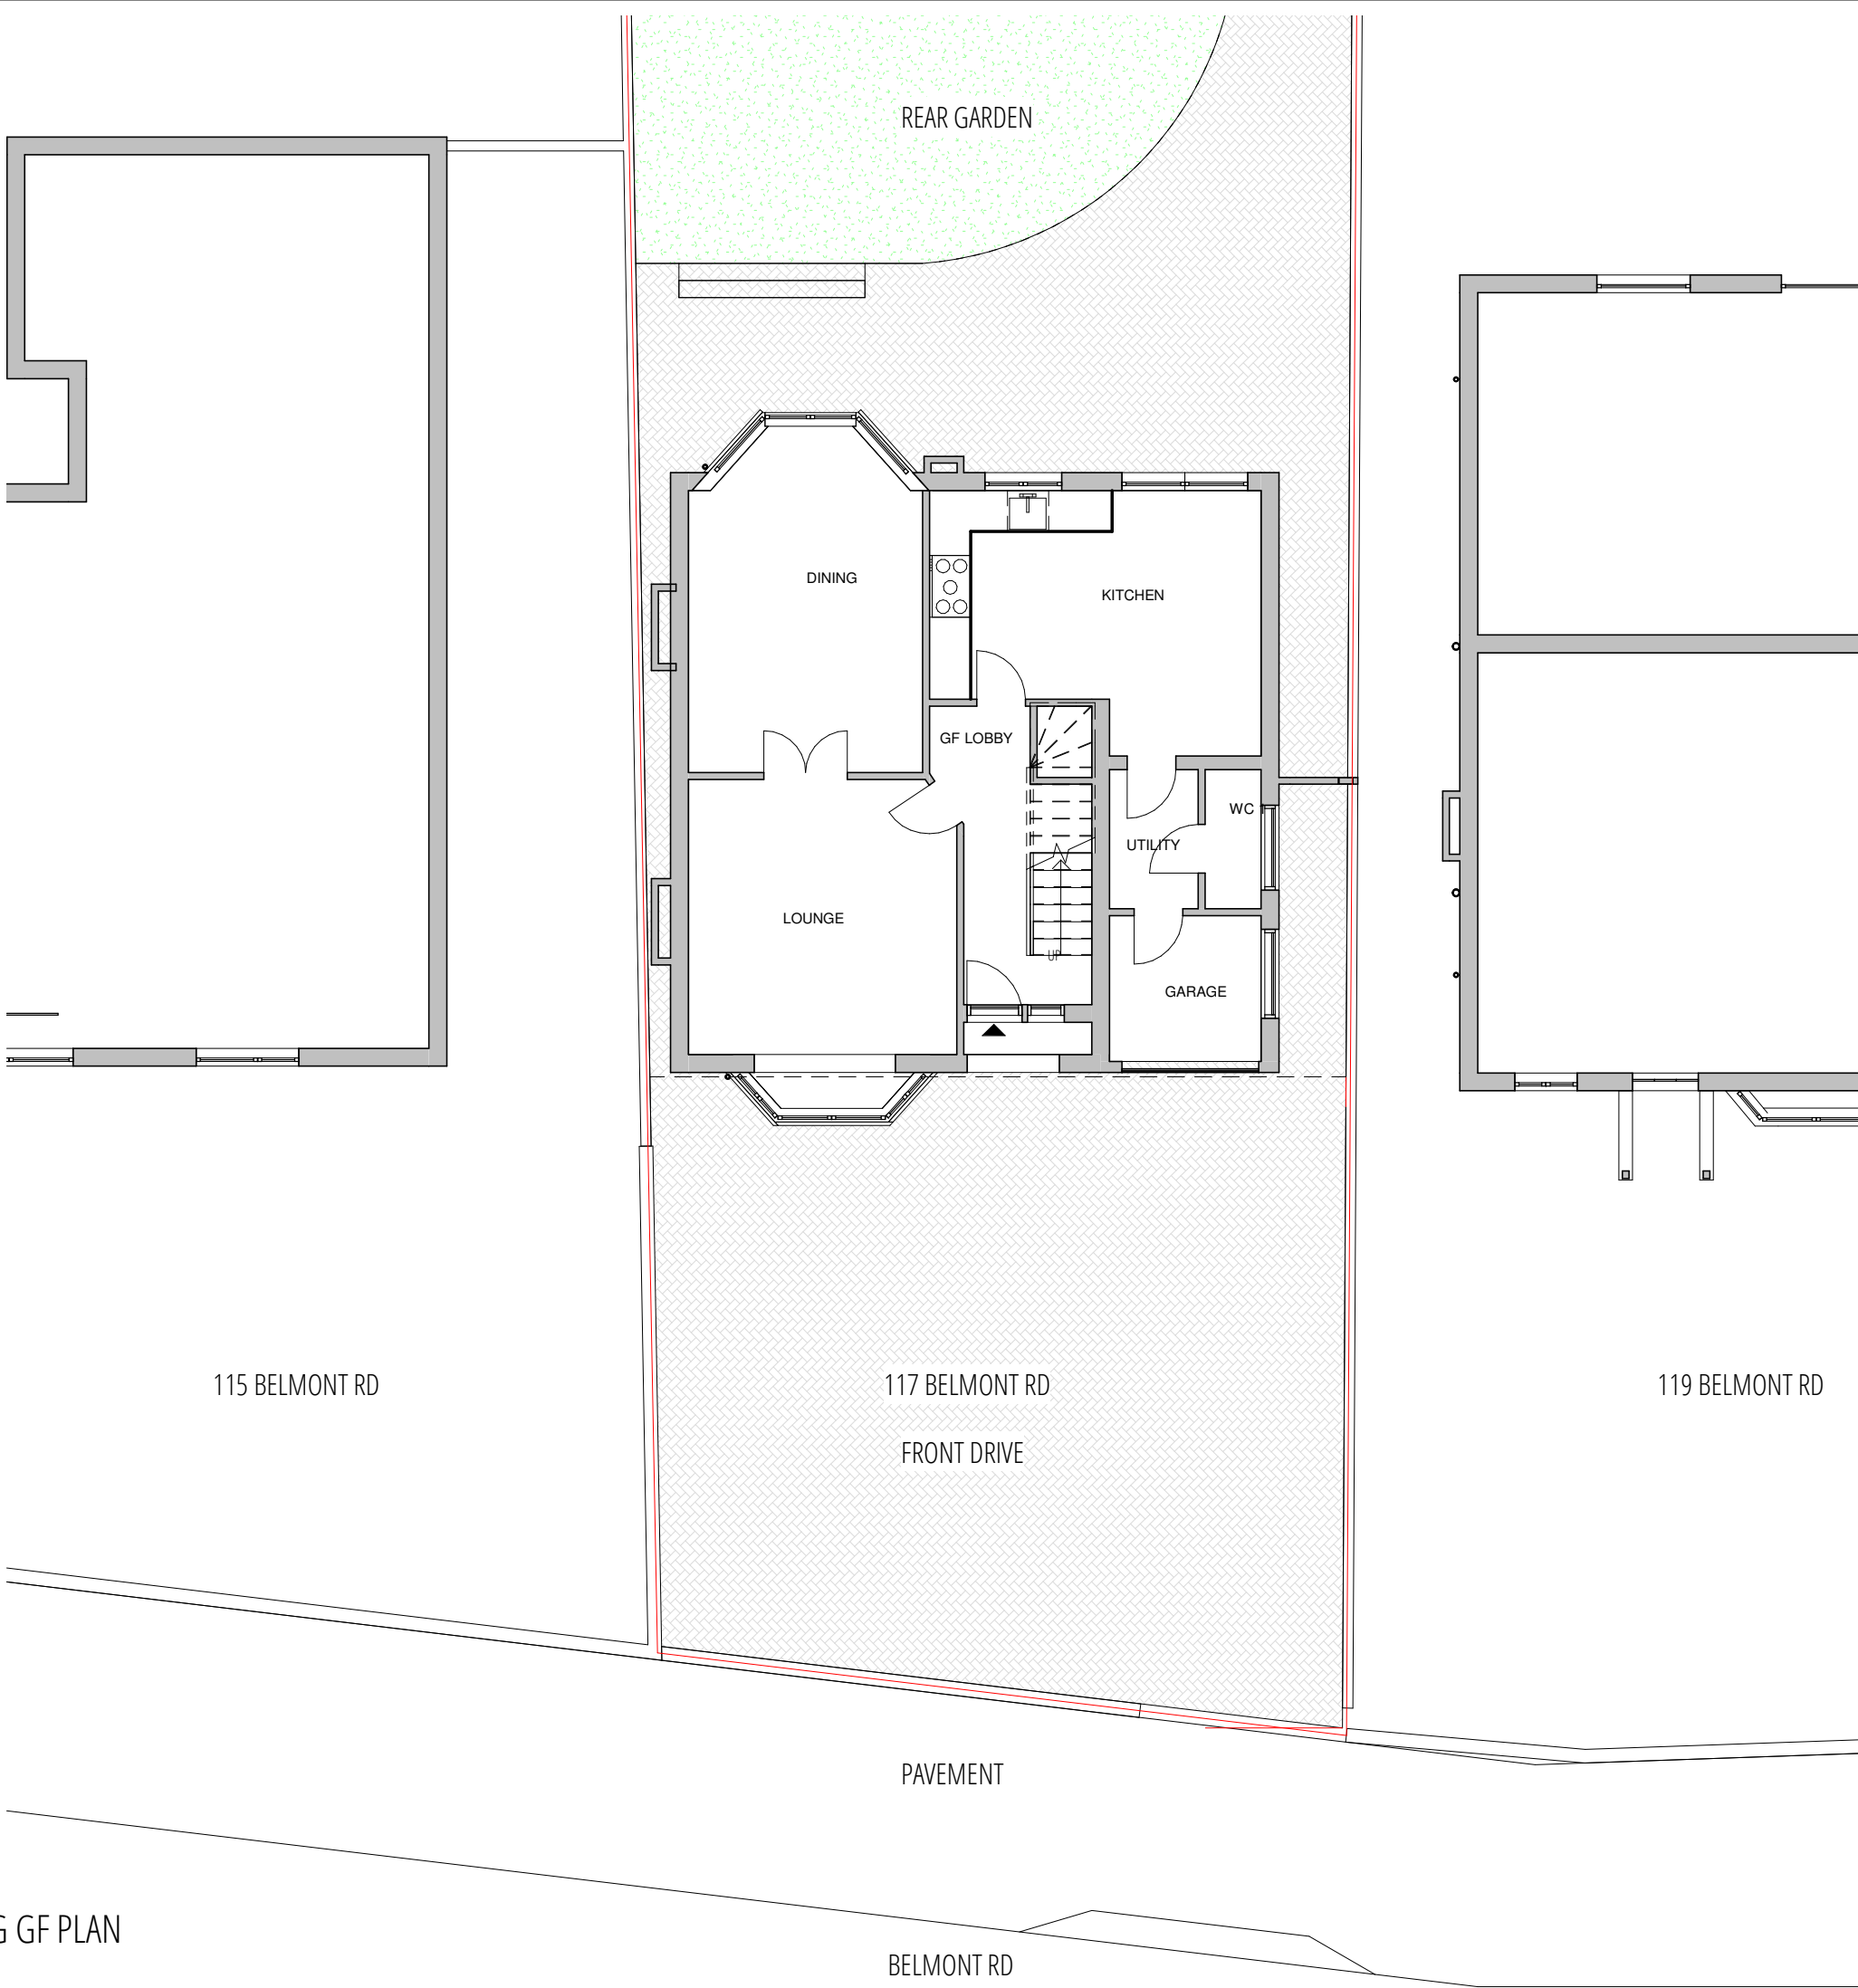

PLAN KEY

SITE BOUNDARY

PROPERTY ENTRANCE



J79 STUDIO

T: +44 (0)7742 071 052  
W: info@j79studio.co.uk

Unit 312  
Wey House  
15 Church Street  
Weybridge  
KT13 8NA

FOR

ALL DIMENSIONS TO BE CHECKED ON SITE  
OBTAINED BUILDING CONTROL /PLANNING  
APPROVAL BEFORE WORK COMMENCE

This drawing is the property of J79 Studio. Copyright is reserved & this drawing is issued on the condition that it is not copied, reproduced, retained or disclosed to any unauthorised person, either wholly or in part, without our consent. Do not scale from this drawing, check all dimensions on site. Any errors please notify architect in the first instance.

| Rev                                             | Date     | Note           |
|-------------------------------------------------|----------|----------------|
| P1                                              | 16-07-21 | Planning issue |
|                                                 |          |                |
| PROJECT                                         |          |                |
| 117 Belmont Rd, Uxbridge UB8 1QZ                |          |                |
| DRAWING TITLE                                   |          |                |
| EXISTING GF PLAN                                |          |                |
| PROPOSED DEVELOPMENT / STATUS                   |          |                |
| Rear Extension / Front porch + front bay window |          |                |
| DRAWN BY                                        |          | CHECKED BY     |
| JW                                              |          | KM             |

| PROJECT NO. | DATE      | SCALE      |
|-------------|-----------|------------|
| 1900        | JULY 2021 | 1:100 @ A3 |
| DRAWING NO. |           | REVISION   |
| A010        |           | P1         |