




Depth to be min 1000mm deep depending on ground conditions to be agreed with BCD

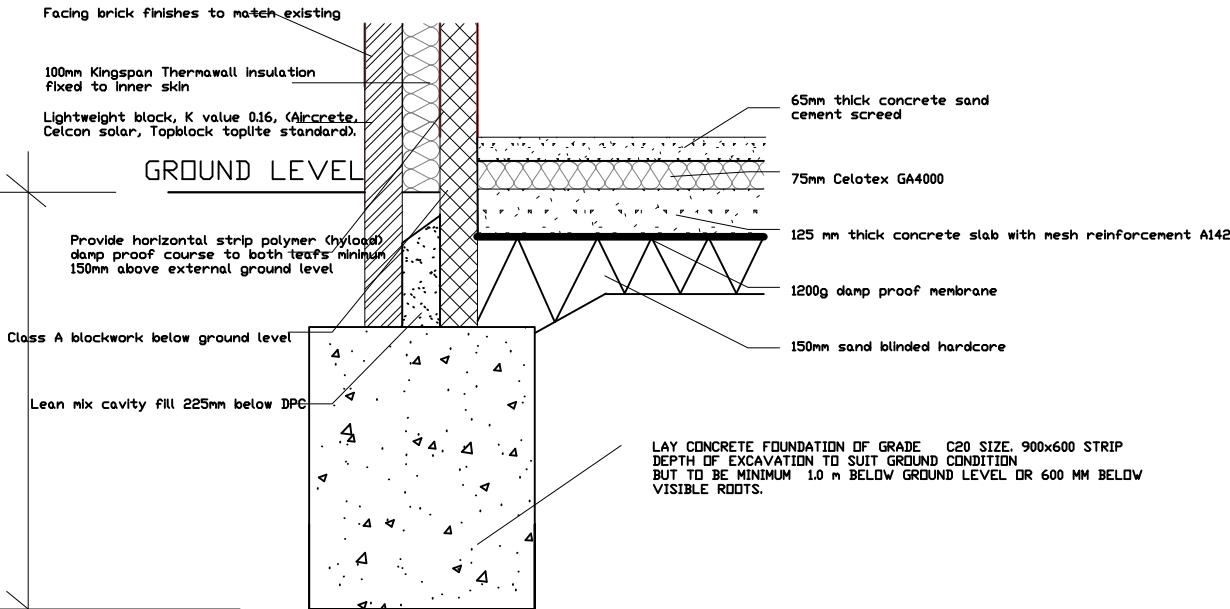


FLOOR AND WALL JUNCTION AND FOOTING DETAIL
SCALE 1:20

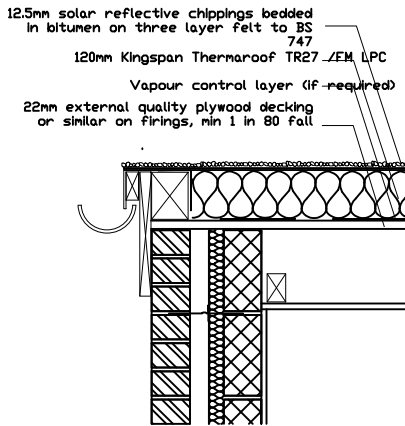

WELTED DRIP TO EXTERNAL GUTTER
SCALE 1:20

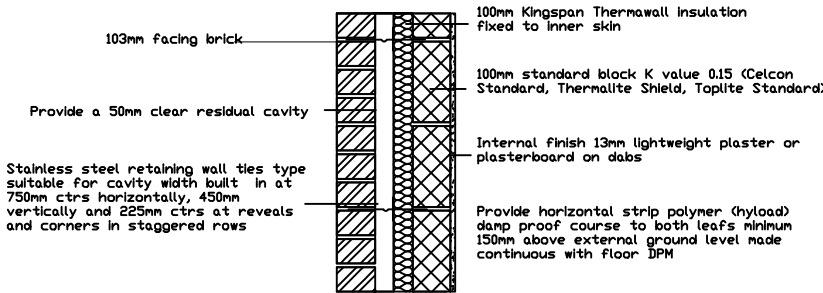

PARTIAL FILL CAVITY WALL
SCALE 1:20

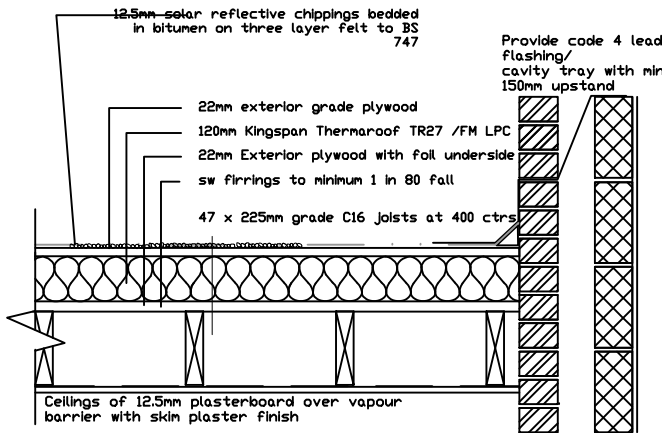

WARM FLAT ROOF
SCALE 1:20

DATE	DESCRIPTION	REV	ISSUE	CHECK

JIGARKUMAR A. PATEL
RIKTABEN J. PATEL

PROJECT:
Proposed Rear Kitchen Extention
side extention,first floor side extention
29 Tounsend Way, Northwood,HA6 1TG

TITLE:

DETAILS

DESIGNED BY	GVC	JOB NO.	SHEET
CHECKED:	XXX		
DATE:	april 2016		
SCALE:			
LOCATION	XXX	DRAWING NUMBER	REVISION
		P27/A09	