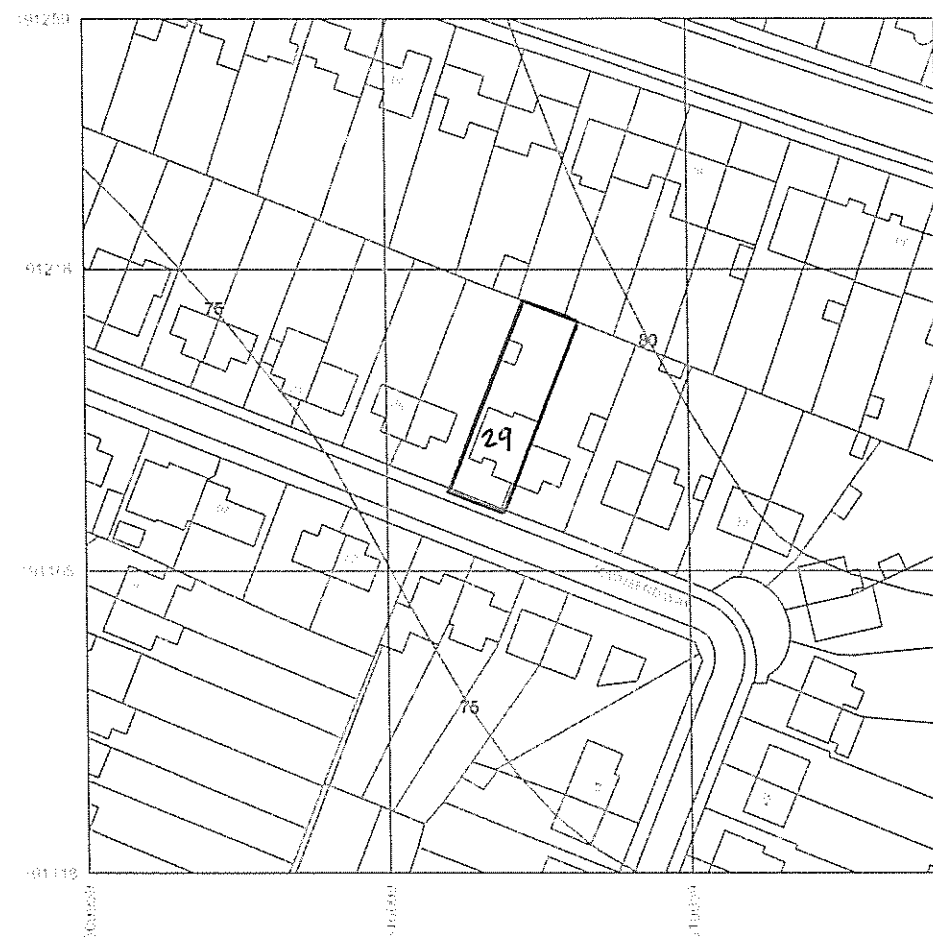


BAR SCALE in METRES

STAAC ©

1A Fairlight Road
Eastbourne
BN22 7NY

99 Potters Lane
Send
GU23 7AL

t: 01323 325354

t: 01932 506111

e: ashley@abstractplans.co.uk

e: planning@abstractplans.co.uk

NOTES:

This drawing is to be read in conjunction with
all relevant Architects and Engineers drawings
Only figured dimensions are to be used for
construction
All dimensions are to be verified on site prior to
work commencing

No.	Description	Date
Client: Rikta Patel		
Address: 29 Townsend Way, Northwood, HA6 1TG		
Project: Proposed Rear Extension		
Drawing title: Site Location Plan		
Project No		16224
Date		10-10-17
Drawn by		IA
Drawing No		SLP01
Scale: 1:1250@A3		