FIRST FLOOR
AREA:
311.283 sq.m

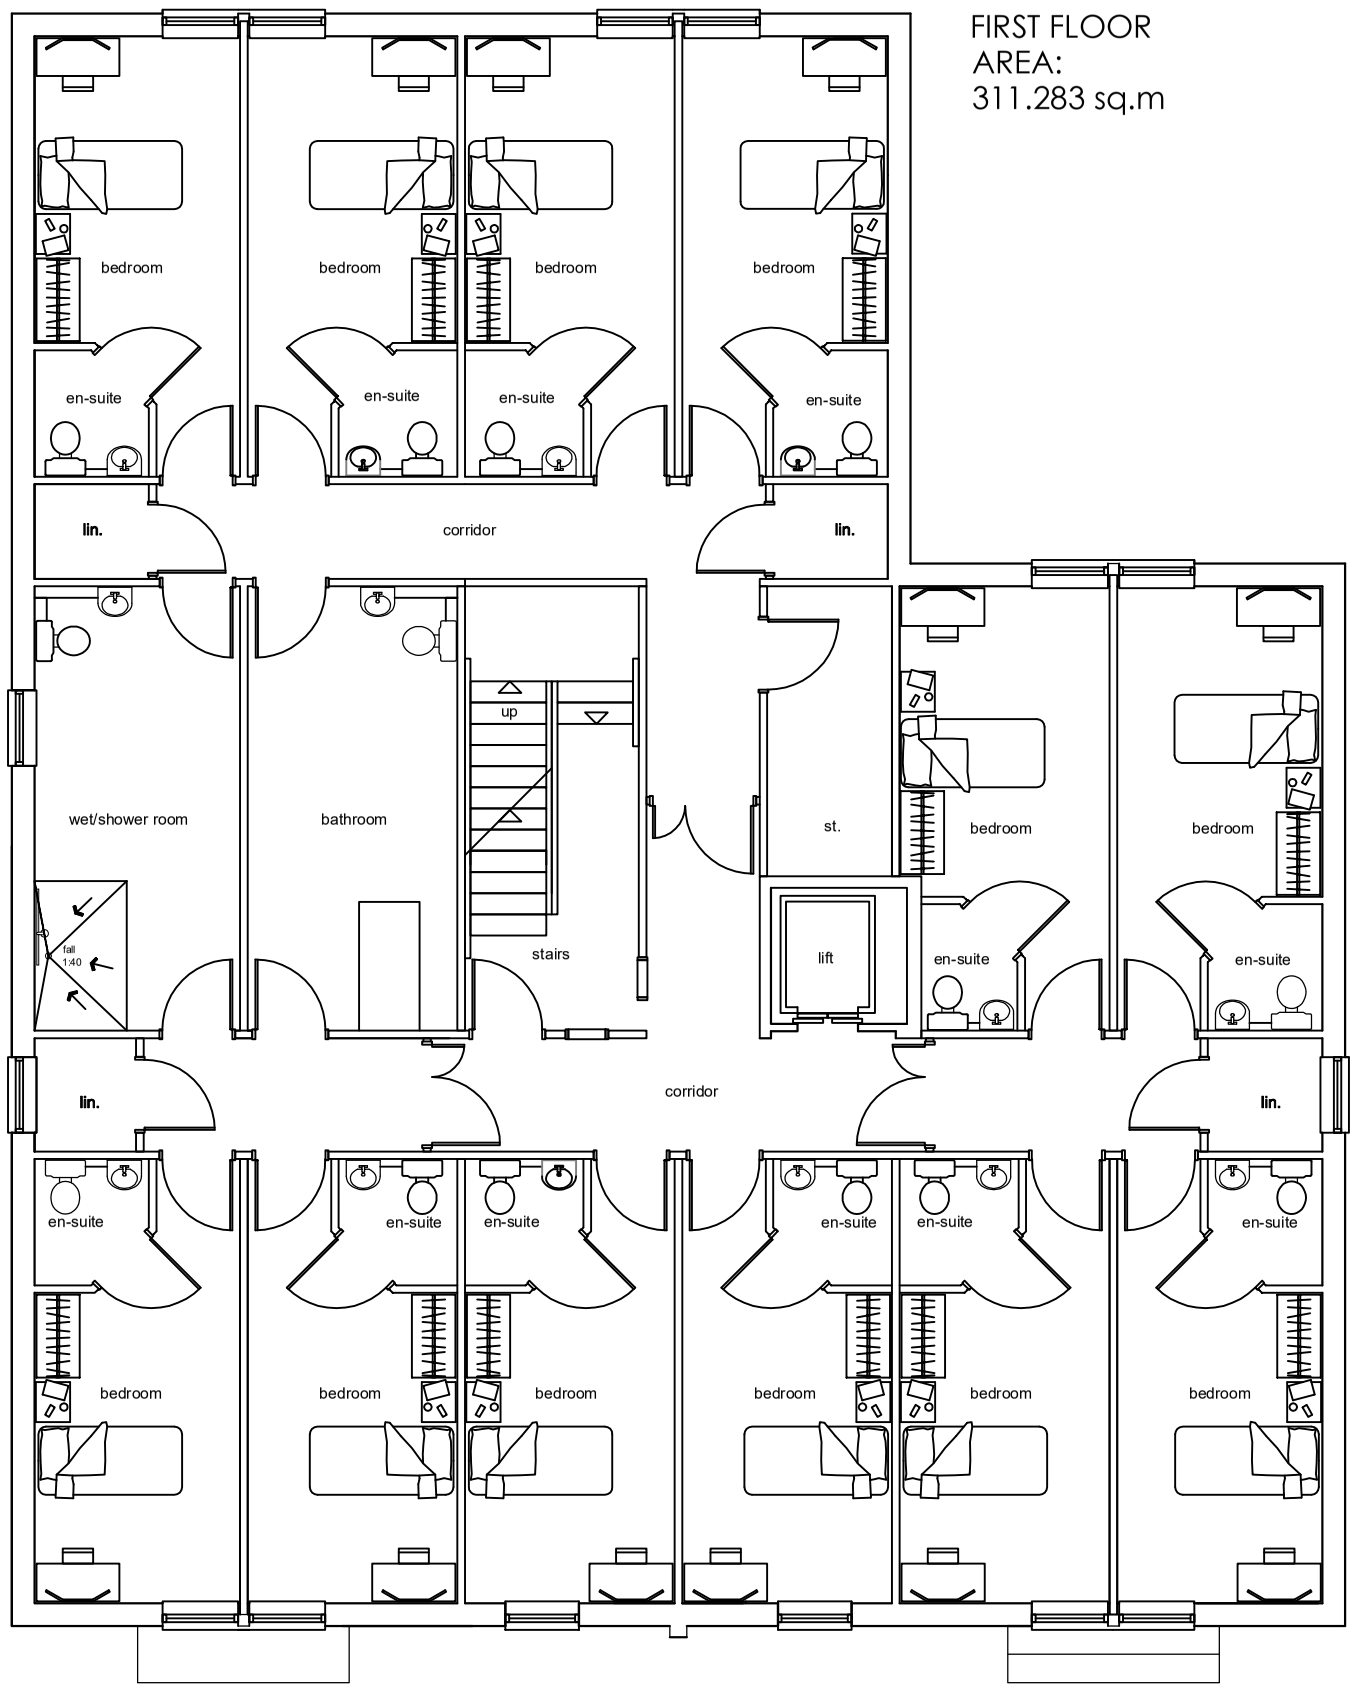

First floor plan

Proposed development
32-30 Chester road

SECOND FLOOR
AREA:
311.283 sq.m

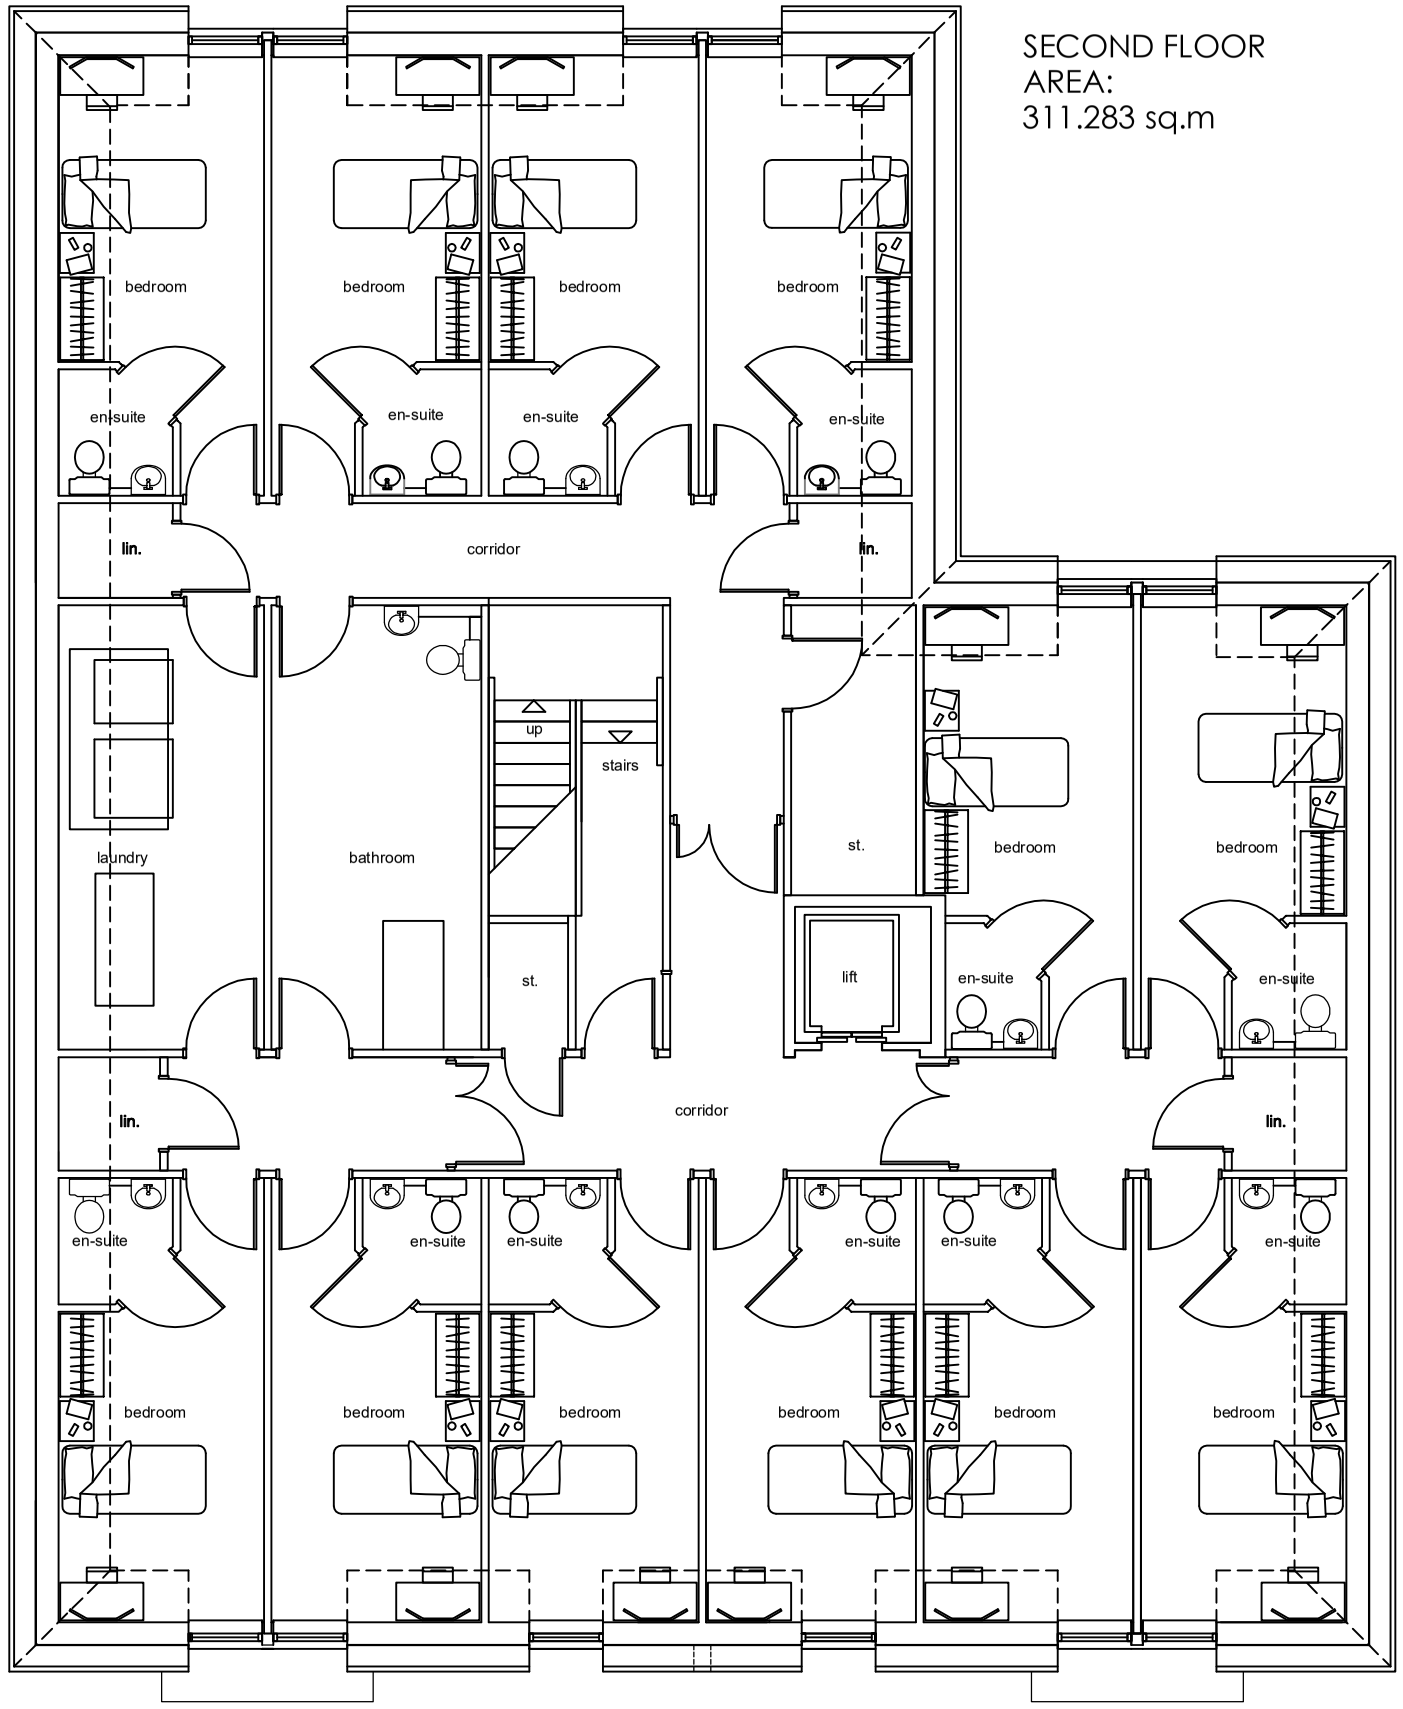

Second floor plan

Proposed development
32-30 Chester road

TOTAL FLOOR AREA:
1,146.648 sq.m

S C A L E
0m 1m 2m 3m

1/100 A3
FIRST/SECOND FLOOR PLANS

LF DESIGN ENTERPRISES
URBAN DESIGN & ARCHITECTURAL SERVICES
37 Douglas Av. ST4 5JY
Stoke-on-Trent
Tel: 01782 411 847
Mob: 07914 55-35-63
E-mail: info@art-gift.uk
www.fenwicks-design.co.uk

CLIENT Seymour House Residential Care Homes LTD	PROJECT NUMBER	DATE February 2020
PROJECT TITLE Proposed development, Residential Care Home 38 - 30 Chester Road, Northwood London	DRAWING TITLE First/Second floor plans 32-30 Chesterroad	SCALE A3@1:100
	DRAWING № SCH01_20-09	REV. 1