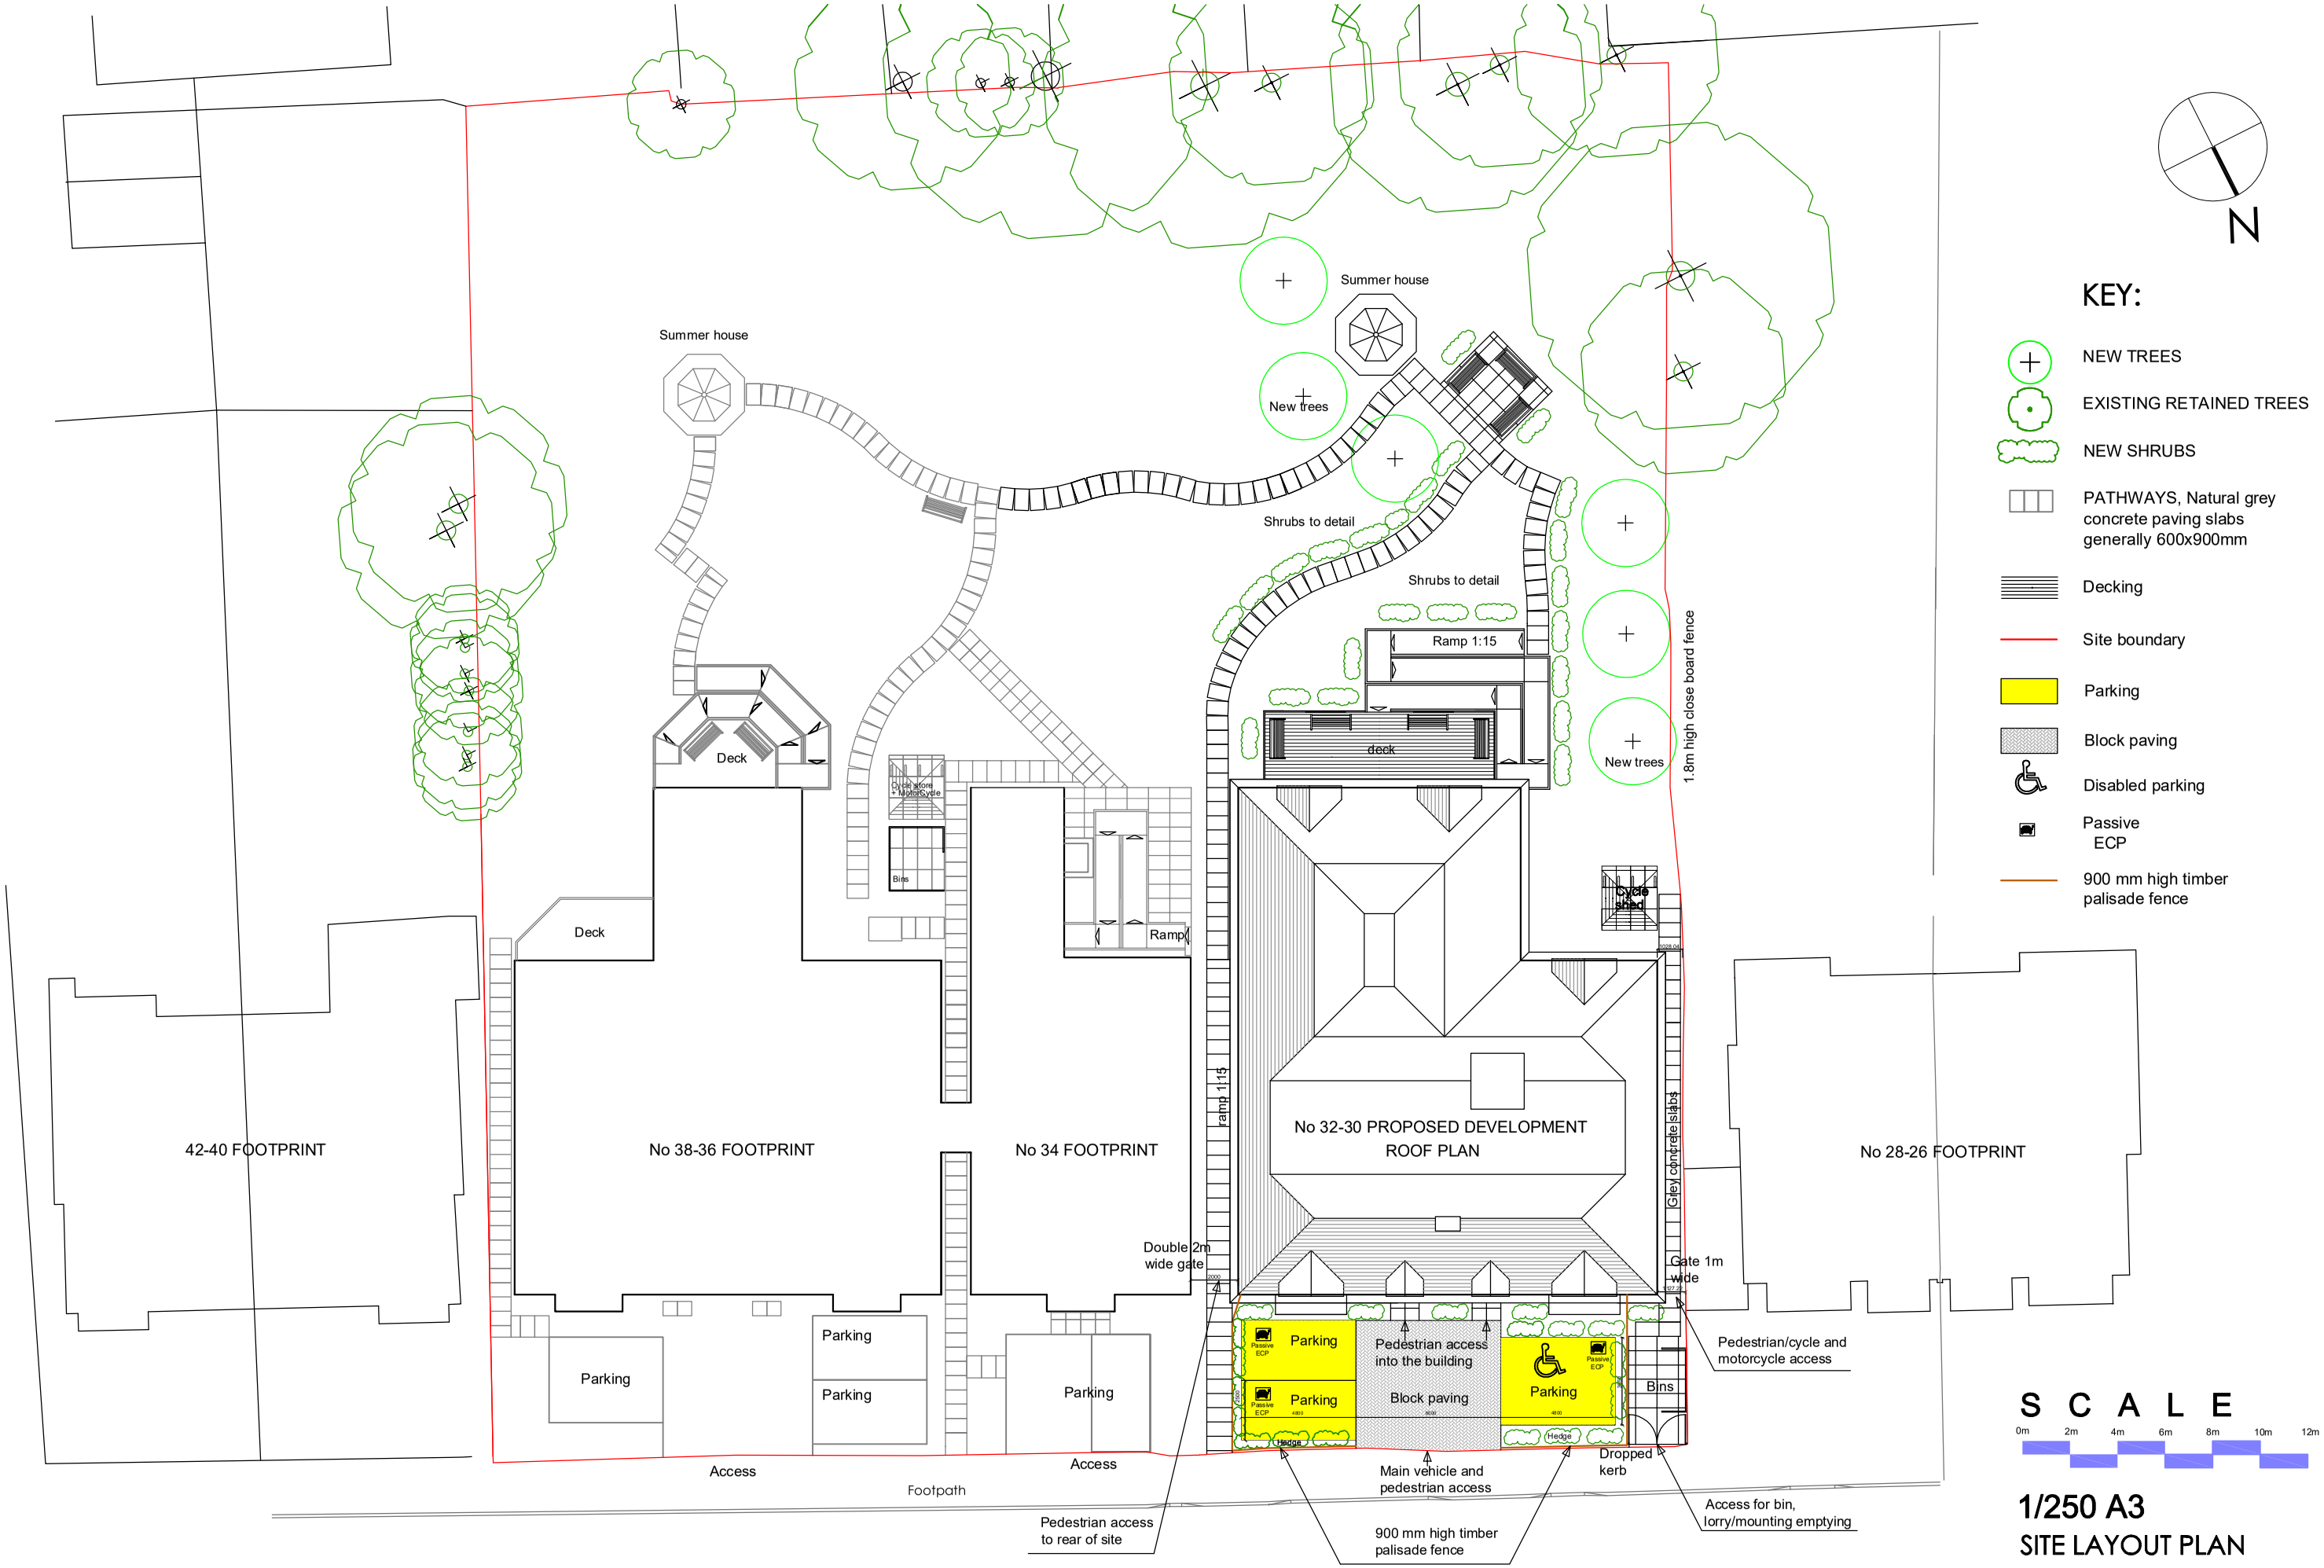

LF DESIGN ENTERPRISES URBAN DESIGN & ARCHITECTURAL SERVICES 37 Douglas Av. ST4 5JY Stoke-on-Trent Tel: 01782 411 847 Mob: 07914 55 35 63	CLIENT Seymour House Residential Care Homes LTD PROJECT TITLE Proposed development, Residential Care Home 38 - 30 Chester Road, Northwood London	PROJECT NUMBER	DATE July 2022
	DRAWING TITLE Site layout plan 32-30 Chester road		SCALE A3@1:250
	DRAWING No SCH01_22-30		REV.