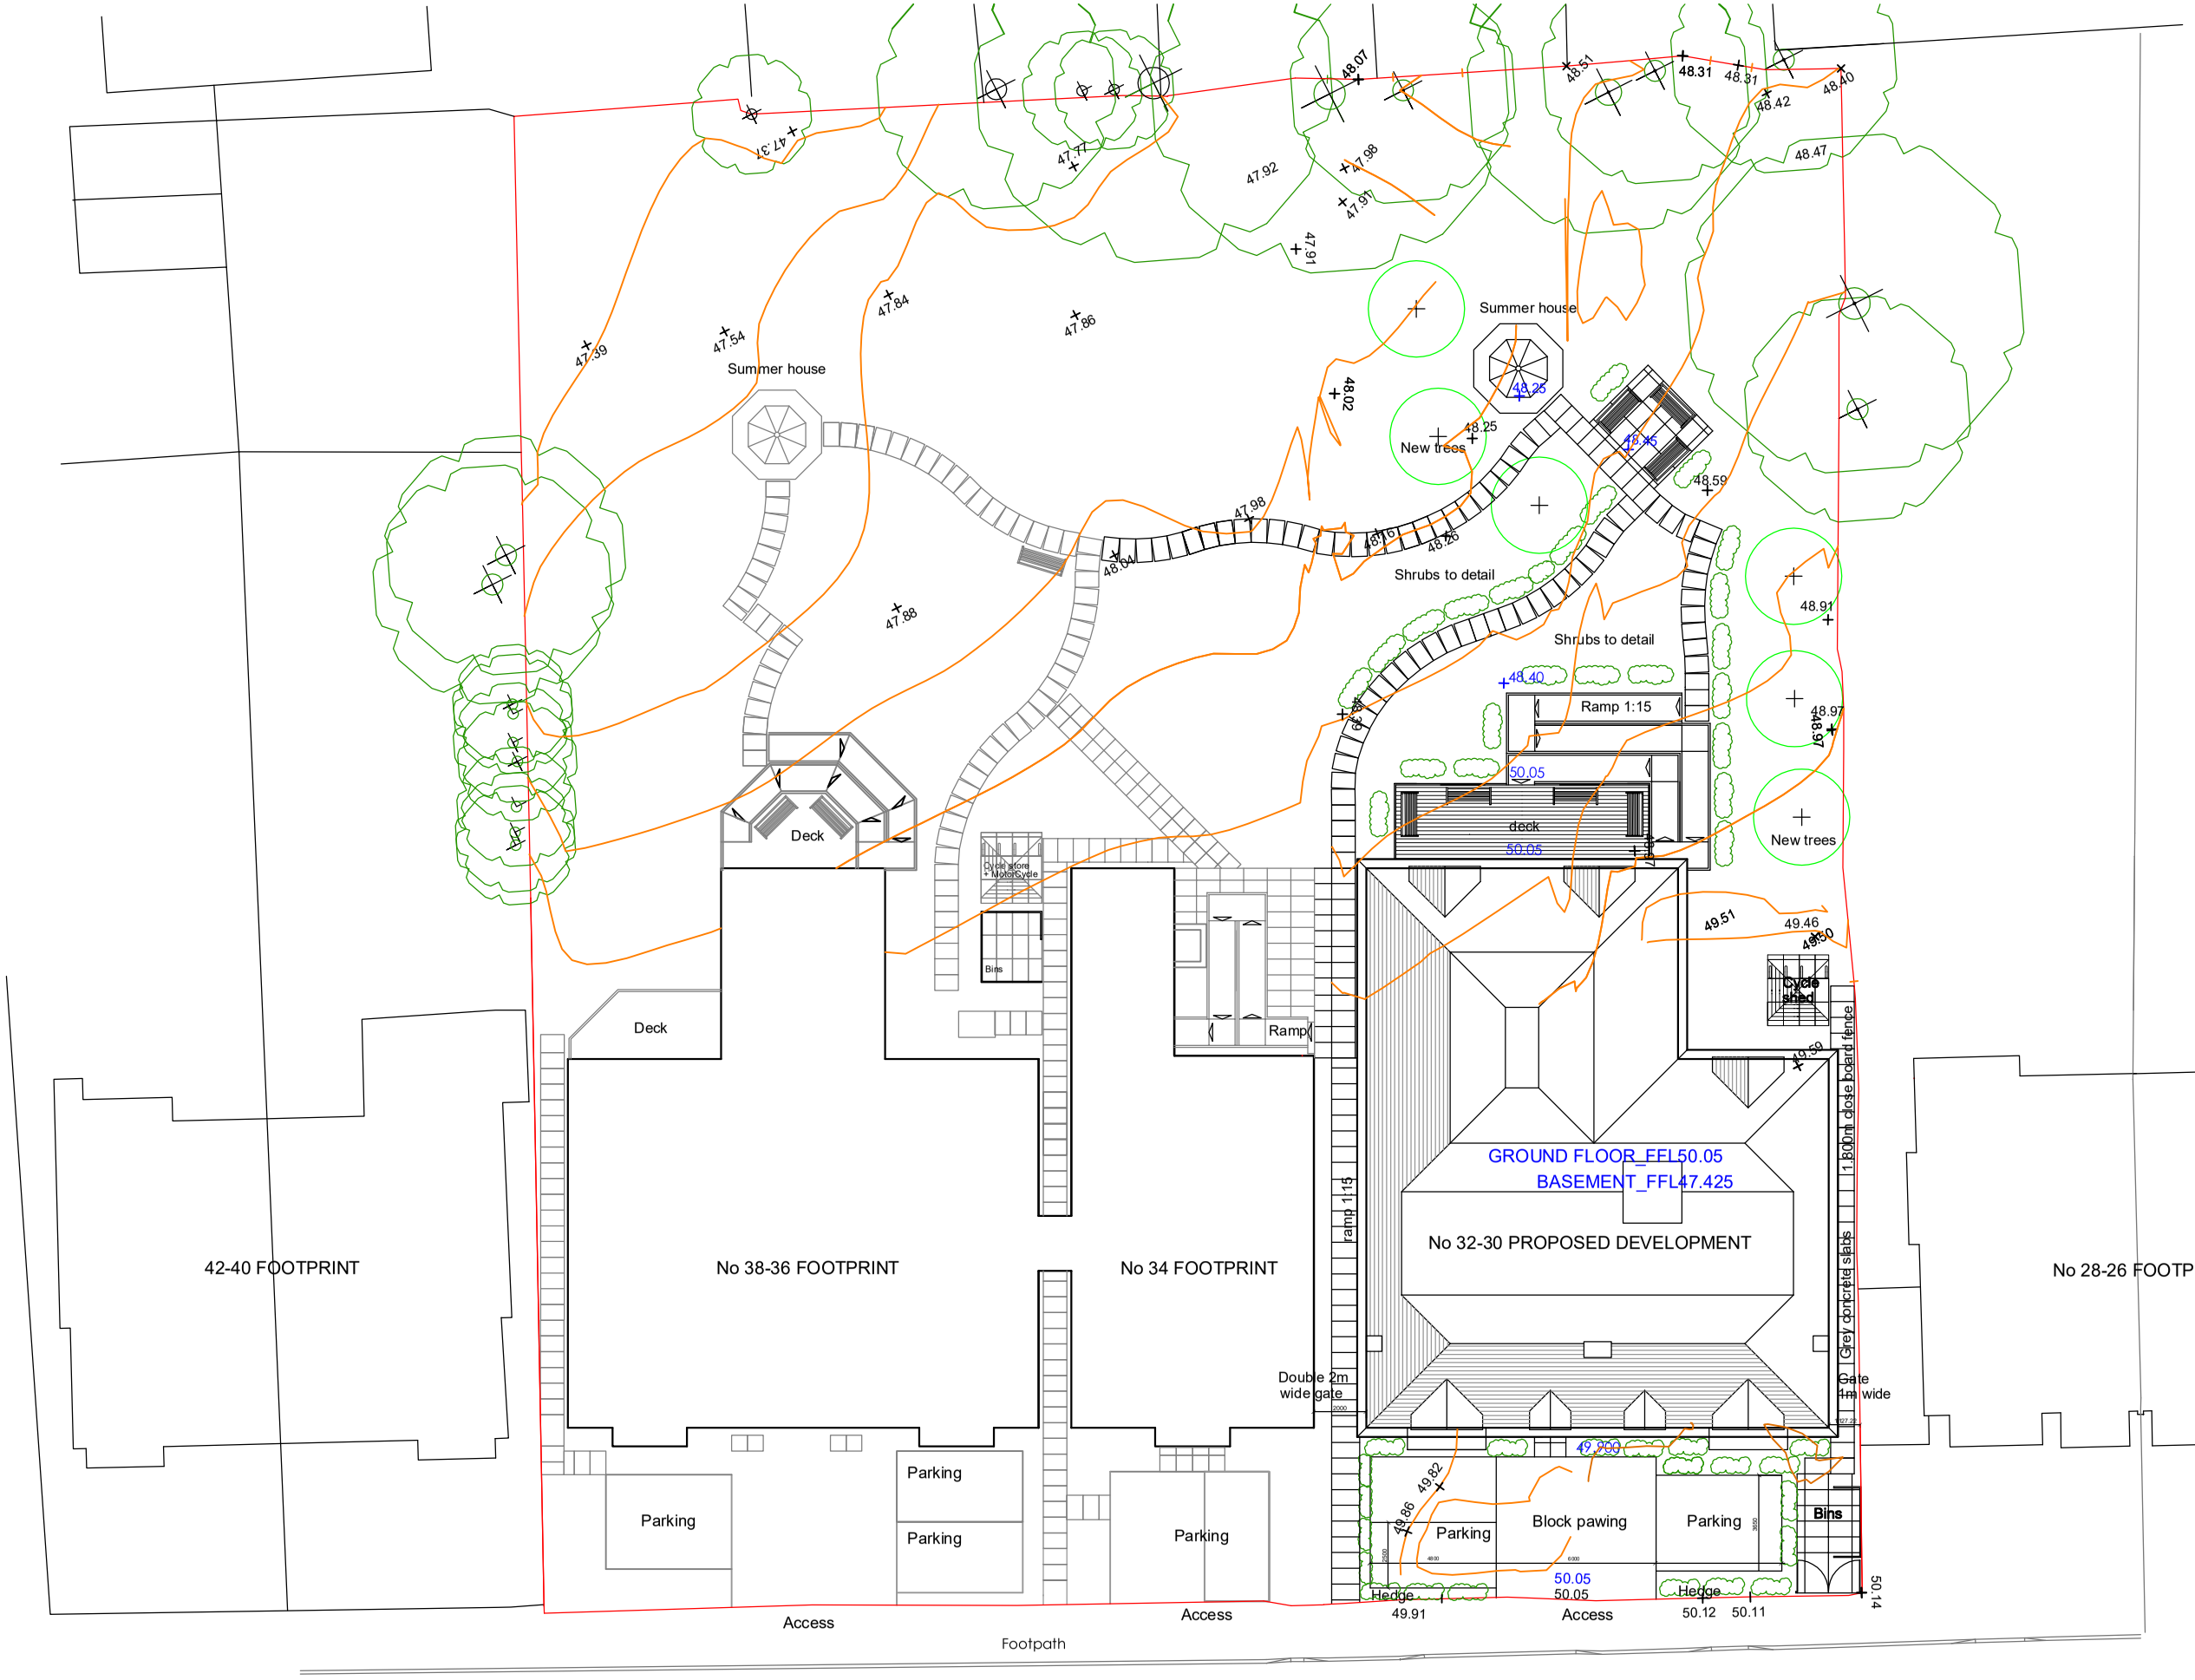


N

## KEY:

- NEW TREES
- EXISTING RETAINED TREES
- NEW SHRUBS
- PATHWAYS, Natural grey concrete paving slabs generally 600x900mm
- DECKING
- SITE BOUNDARY
- 0.00 EXISTING LEVEL
- 0.00 PROPOSED LEVEL

## S C A L E

0m 2m 4m 6m 8m 10m 12m

**1/250 A3**

SITE PLAN SHOWING EXISTING AND PROPOSED GROUND LEVELS AND MEANS OF ENCLOSURE


LF DESIGN ENTERPRISES
URBAN DESIGN & ARCHITECTURAL SERVICES
37 Douglas Av. ST4 5JY
Stoke-on-Trent
Tel: 01782 411 847
Mob: 07914 55 35 63


| | | | |
|---|---|---|---|
| CLIENT<br>Seymour House Residential Care Homes LTD | | PROJECT NUMBER | DATE<br>July 2022 |
| PROJECT TITLE<br>Proposed development,<br>Residential Care Home<br>38 - 30 Chester Road, Northwood<br>London | DRAWING TITLE<br>Site Plan showing existing and proposed ground levels and means of enclosure.<br>32-30 Chester road | | SCALE<br>A3@1:250 |
| | DRAWING No SCH01_22-29 | | REV. |