


RevNo	Revision note	Date	Checked
-------	---------------	------	---------

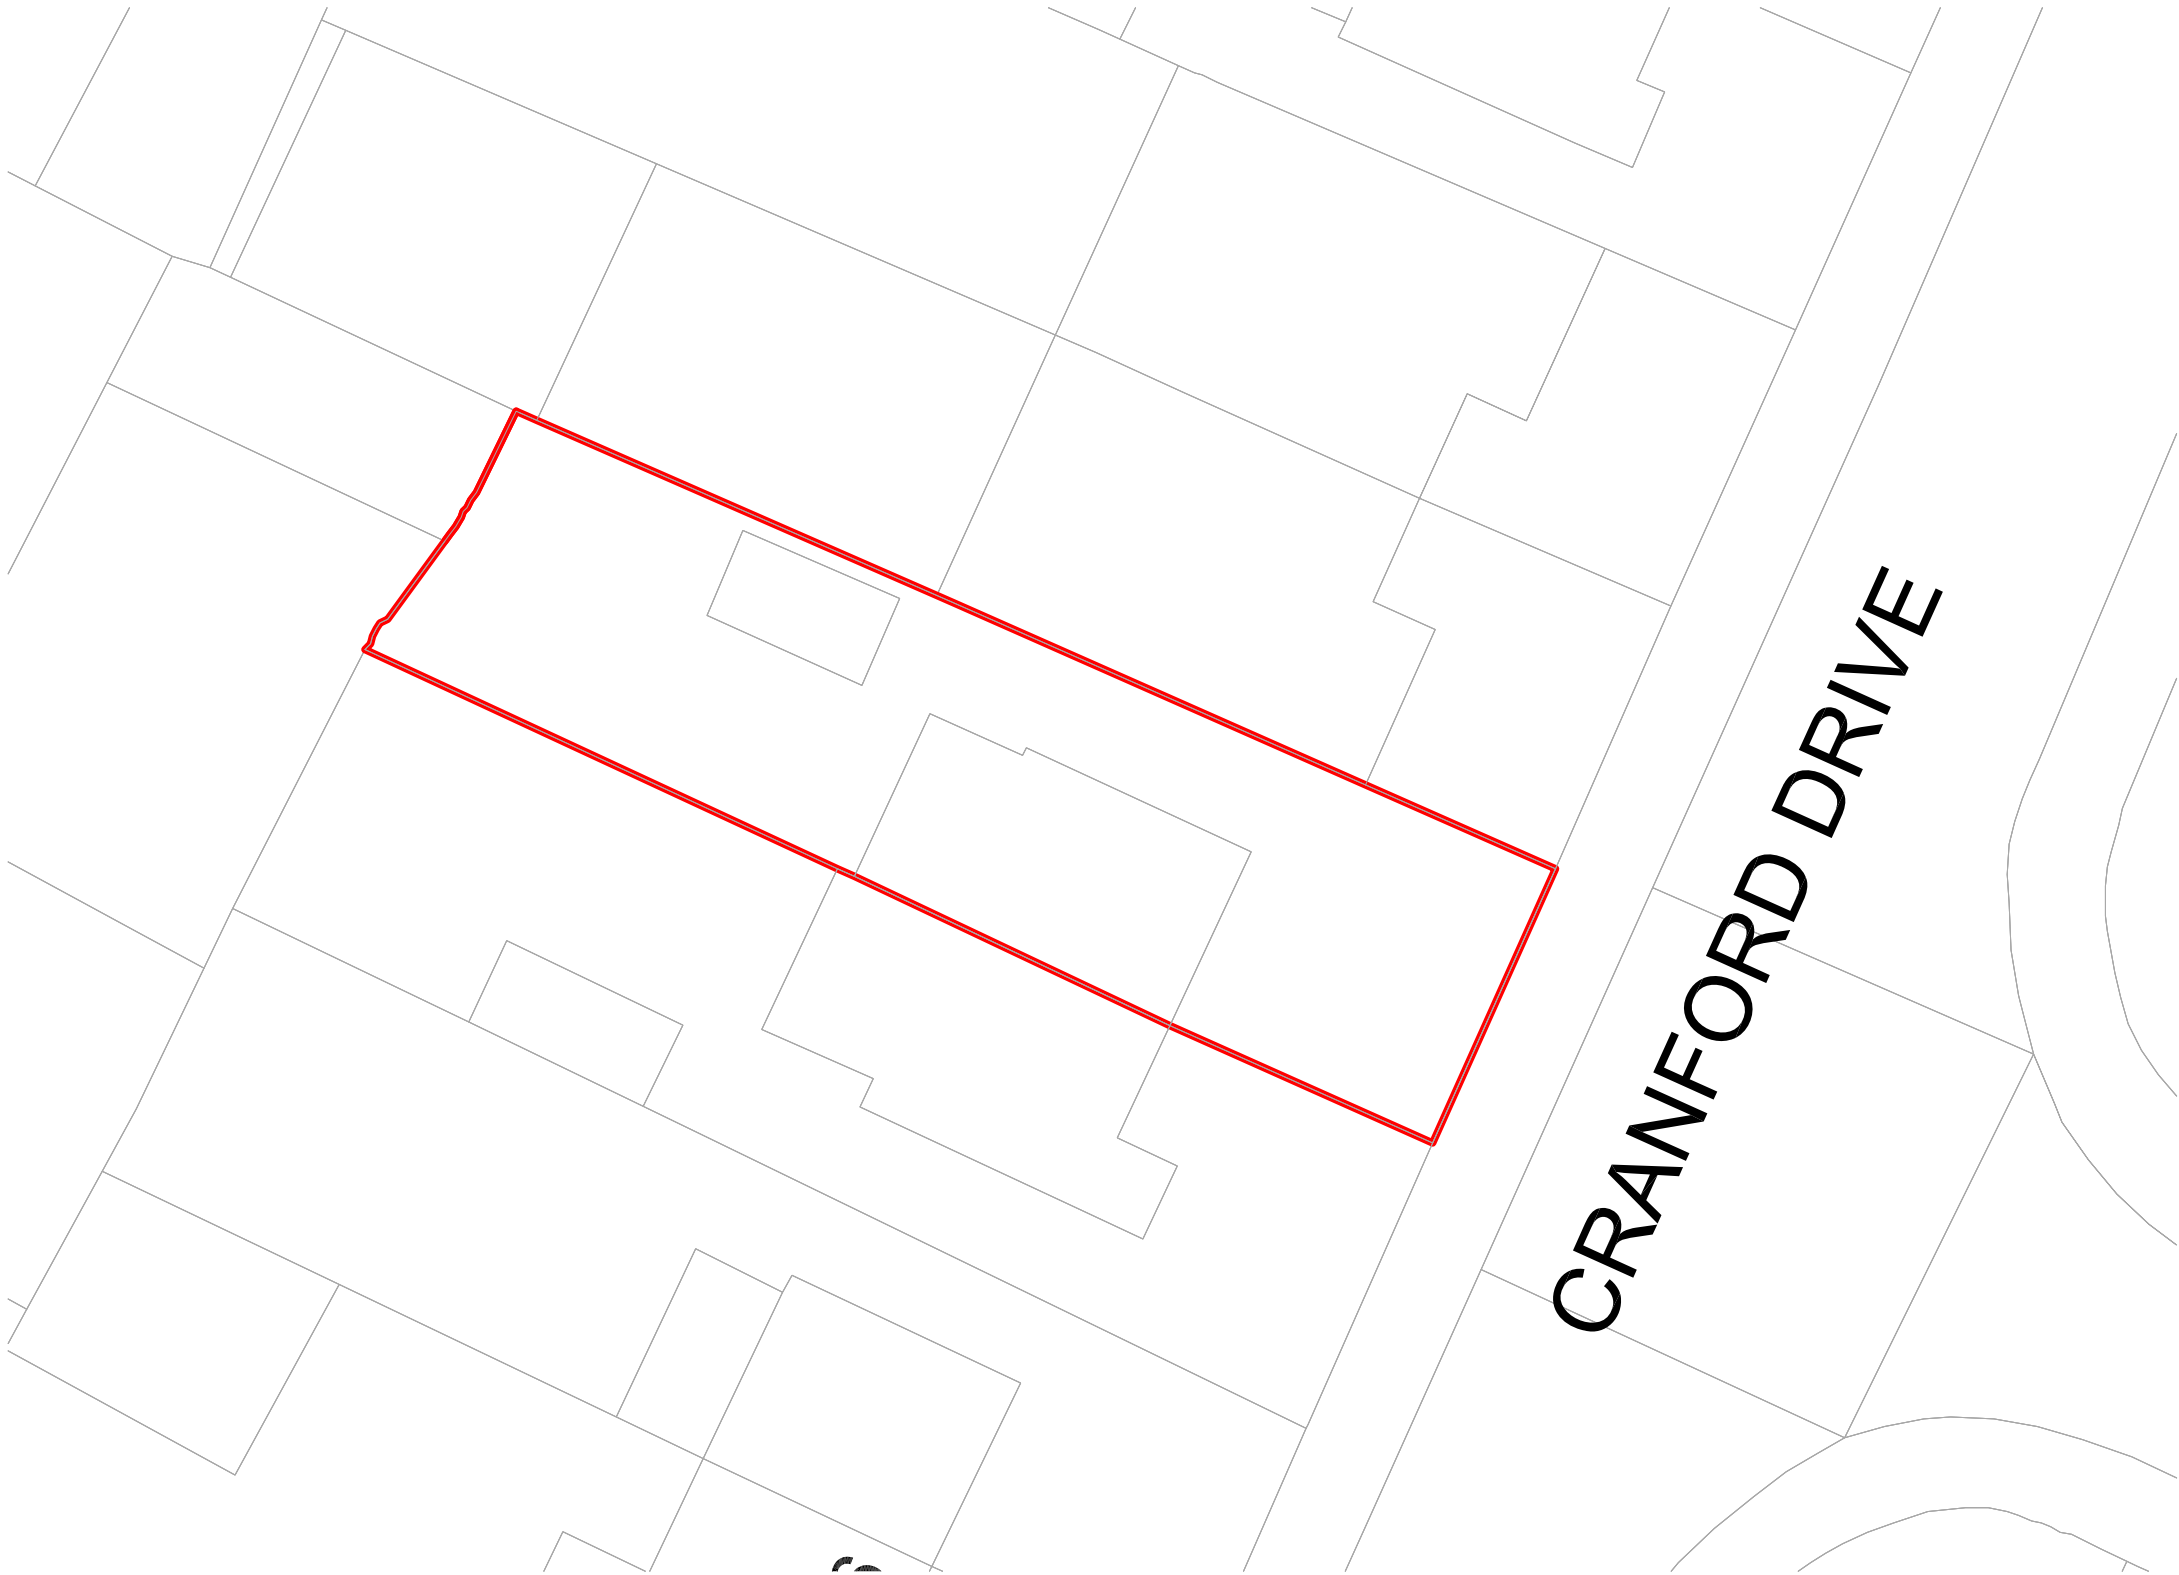

CLIENT	LEAD DESIGNER	DRAWING NO.	REVISION	© Copyright • All dimensions in mm unless noted otherwise. • All dimensions and levels to be checked on site. Their accuracy cannot be guaranteed and therefore cannot be used for fabrication, manufacture or construction. • Contractor to verify and to be responsible for all requirements and restrictions due to local rules. • Contractor to report if there is any discrepancy in the drawings in time to specify alternatives. • This drawing is to be read together with all other relevant drawings. • Do not scale from this drawing.	TRIO HOMES	Mobile: +447873186533 email: albalina@triohomes.co.uk	TRIO HOMES
CLIENT	ALC. LTD	EX-001	-				
PROJECT ADDRESS	DRAWING TITLE:	SCALE	SIZE				
60 Cranford Drive, Hayes, UB3 4LA	EXISTING BLOCK PLAN	1:200	A3				
DRAWING STATUS:	FILE NAME	PROJECT	ISSUED				
PLANNING APPLICATION	Cranford Drive.dwg	CD	12/12/2019				