




REVISION	DATE	NOTE
A	Jan 2020	Notes added

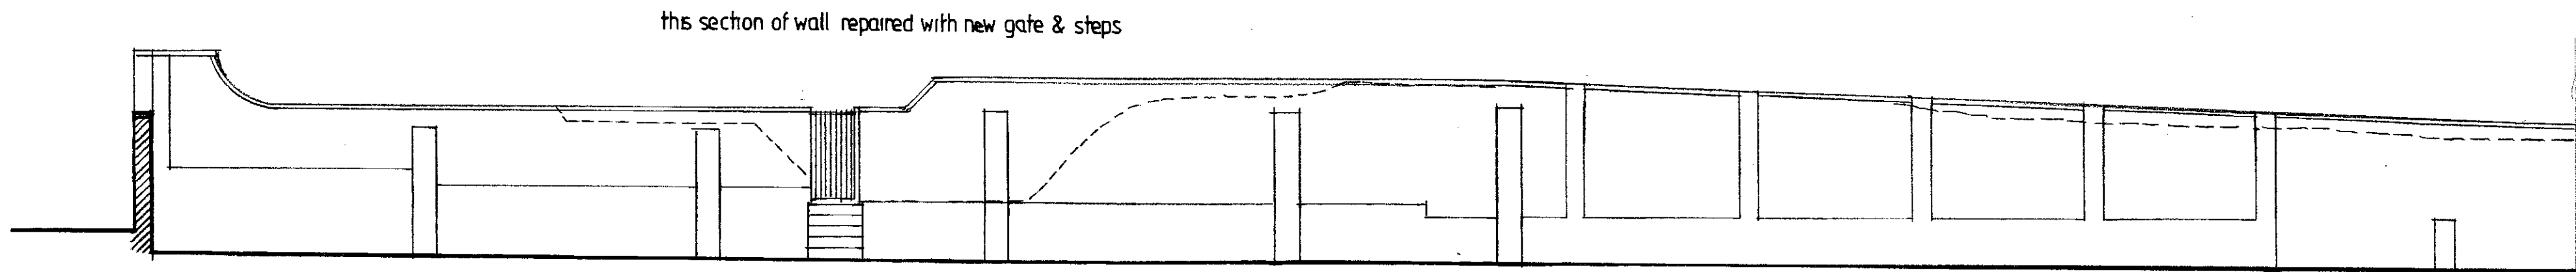


WALL 1 - ELEVATION 1

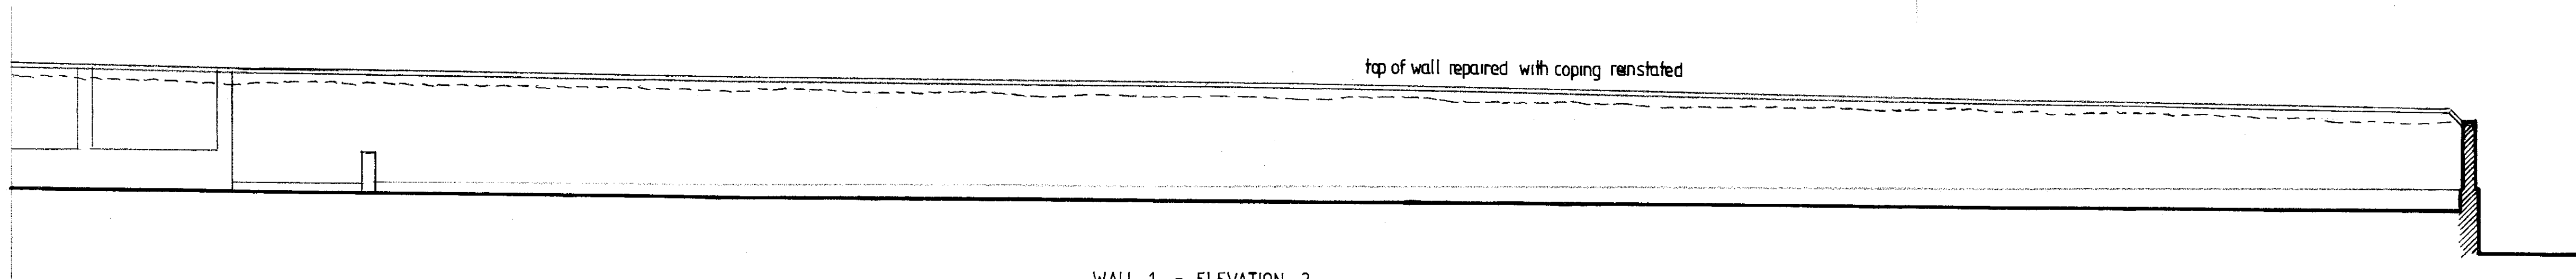


WALL 1 - ELEVATION 2

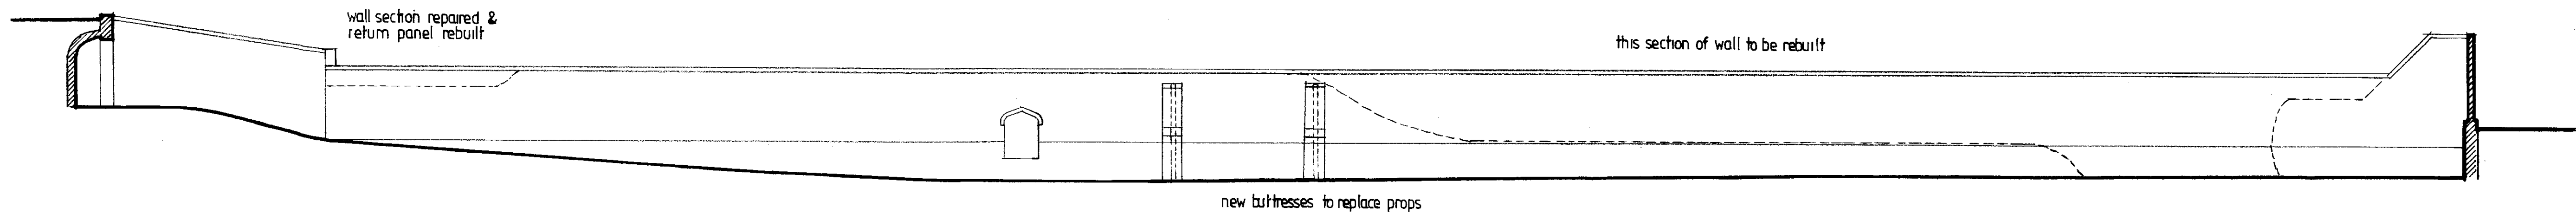

WALL 2 - ELEVATION

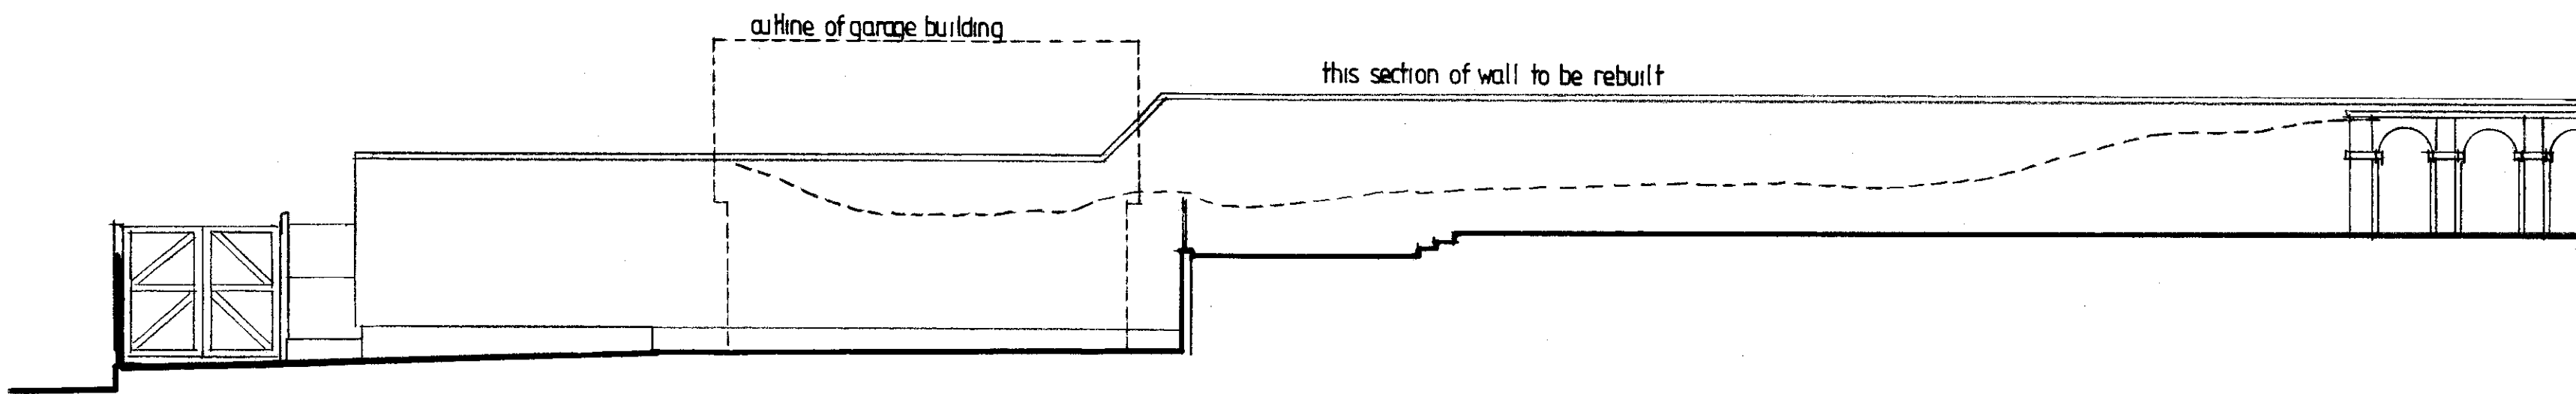

WALL 3 - ELEVATION 1

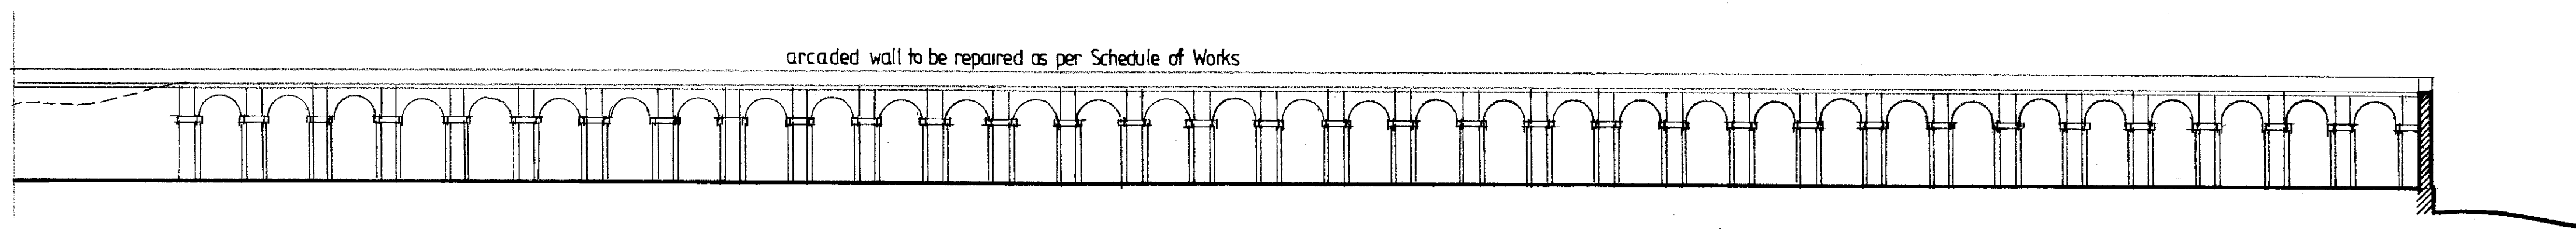


WALL 3 - ELEVATION 2

homeplans

Church Gardens, Church Hill, Harefield, Middlesex UB9 6DU
T: 01895 822488 F: 01895 822488
E: patrickathomeplans@btinternet.com



P J McHugh RIBA
7632833

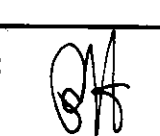CLIENT: MR & MRS MCHUGH		PROJECT: CHURCH GARDENS CHURCH HILL, HAREFIELD		TITLE: DESIGN PROPOSAL ORCHARD WALL RESTORATION		DRG NO: 1500/12	
DATE: JAN 2012	SCALE: 1:100 AT A1	DRAWN: 	A				